
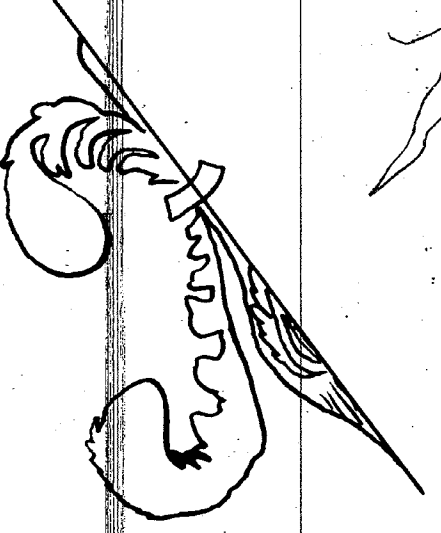


Received the within plat for record this 10th day of September A.D. 1886 at 1/4 past 4 o'clock P.M. Clerk Henry & Mable City Reg.

M A P
of

BELGRADE
MICHIGAN

Drawn by E. H. HANON
1886

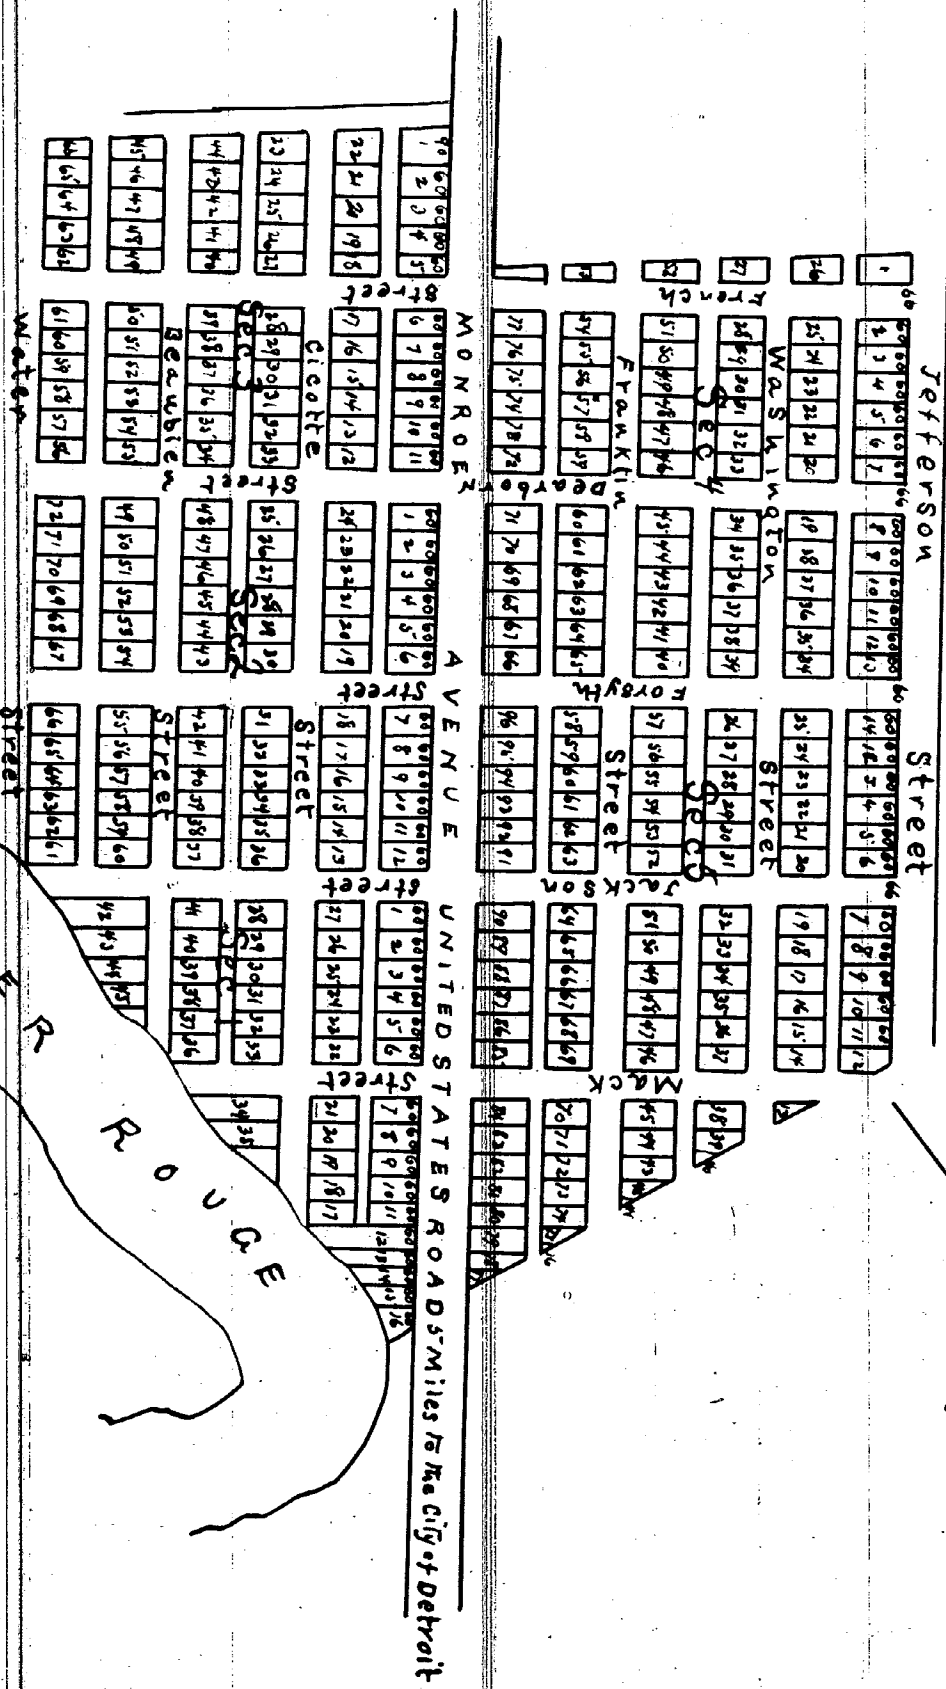


Also the within acknowledgment the 12th day of September A.D. 1886 at 1/4 past P.M. Clerk Henry & Mable City Reg.

State of Michigan }
County of Wayne }
I, Thomas B. Clark, Register of the Town of Belgrade of which the within is a plat, and who are personally known to me and acknowledged the same to be a sufficient conveyance to that the land and place of land or premises thereon conveyed or intended to be for public use, in the County in which said Town lies in fact to and for the use and purposes therein named expressed or intended and for no other use or purposes than those all of which said lands being conveyed according to the provisions of the Act to amend the Act of 1836 and other purposes therein under my hand and seal in the City of Detroit this 10th day of September in the year of our Lord One thousand eight hundred and eighty six
Signed David E. Harkness
D.E. H.

I hereby certify that these plats are correct copies of the plat as now on record in the Register's Office, being made under the supervision of the Auditor General by having the plats on record and affixing thereto a carefully compared copy of the Acknowledgment and certificate
Dated this 26th day of April 1910
Geo. W. Bennett
Clerk and Auditor City Reg.

Also the within plat for record this 10th day of September A.D. 1886 at 1/4 past 12 o'clock P.M. Henry & Mable City Reg.

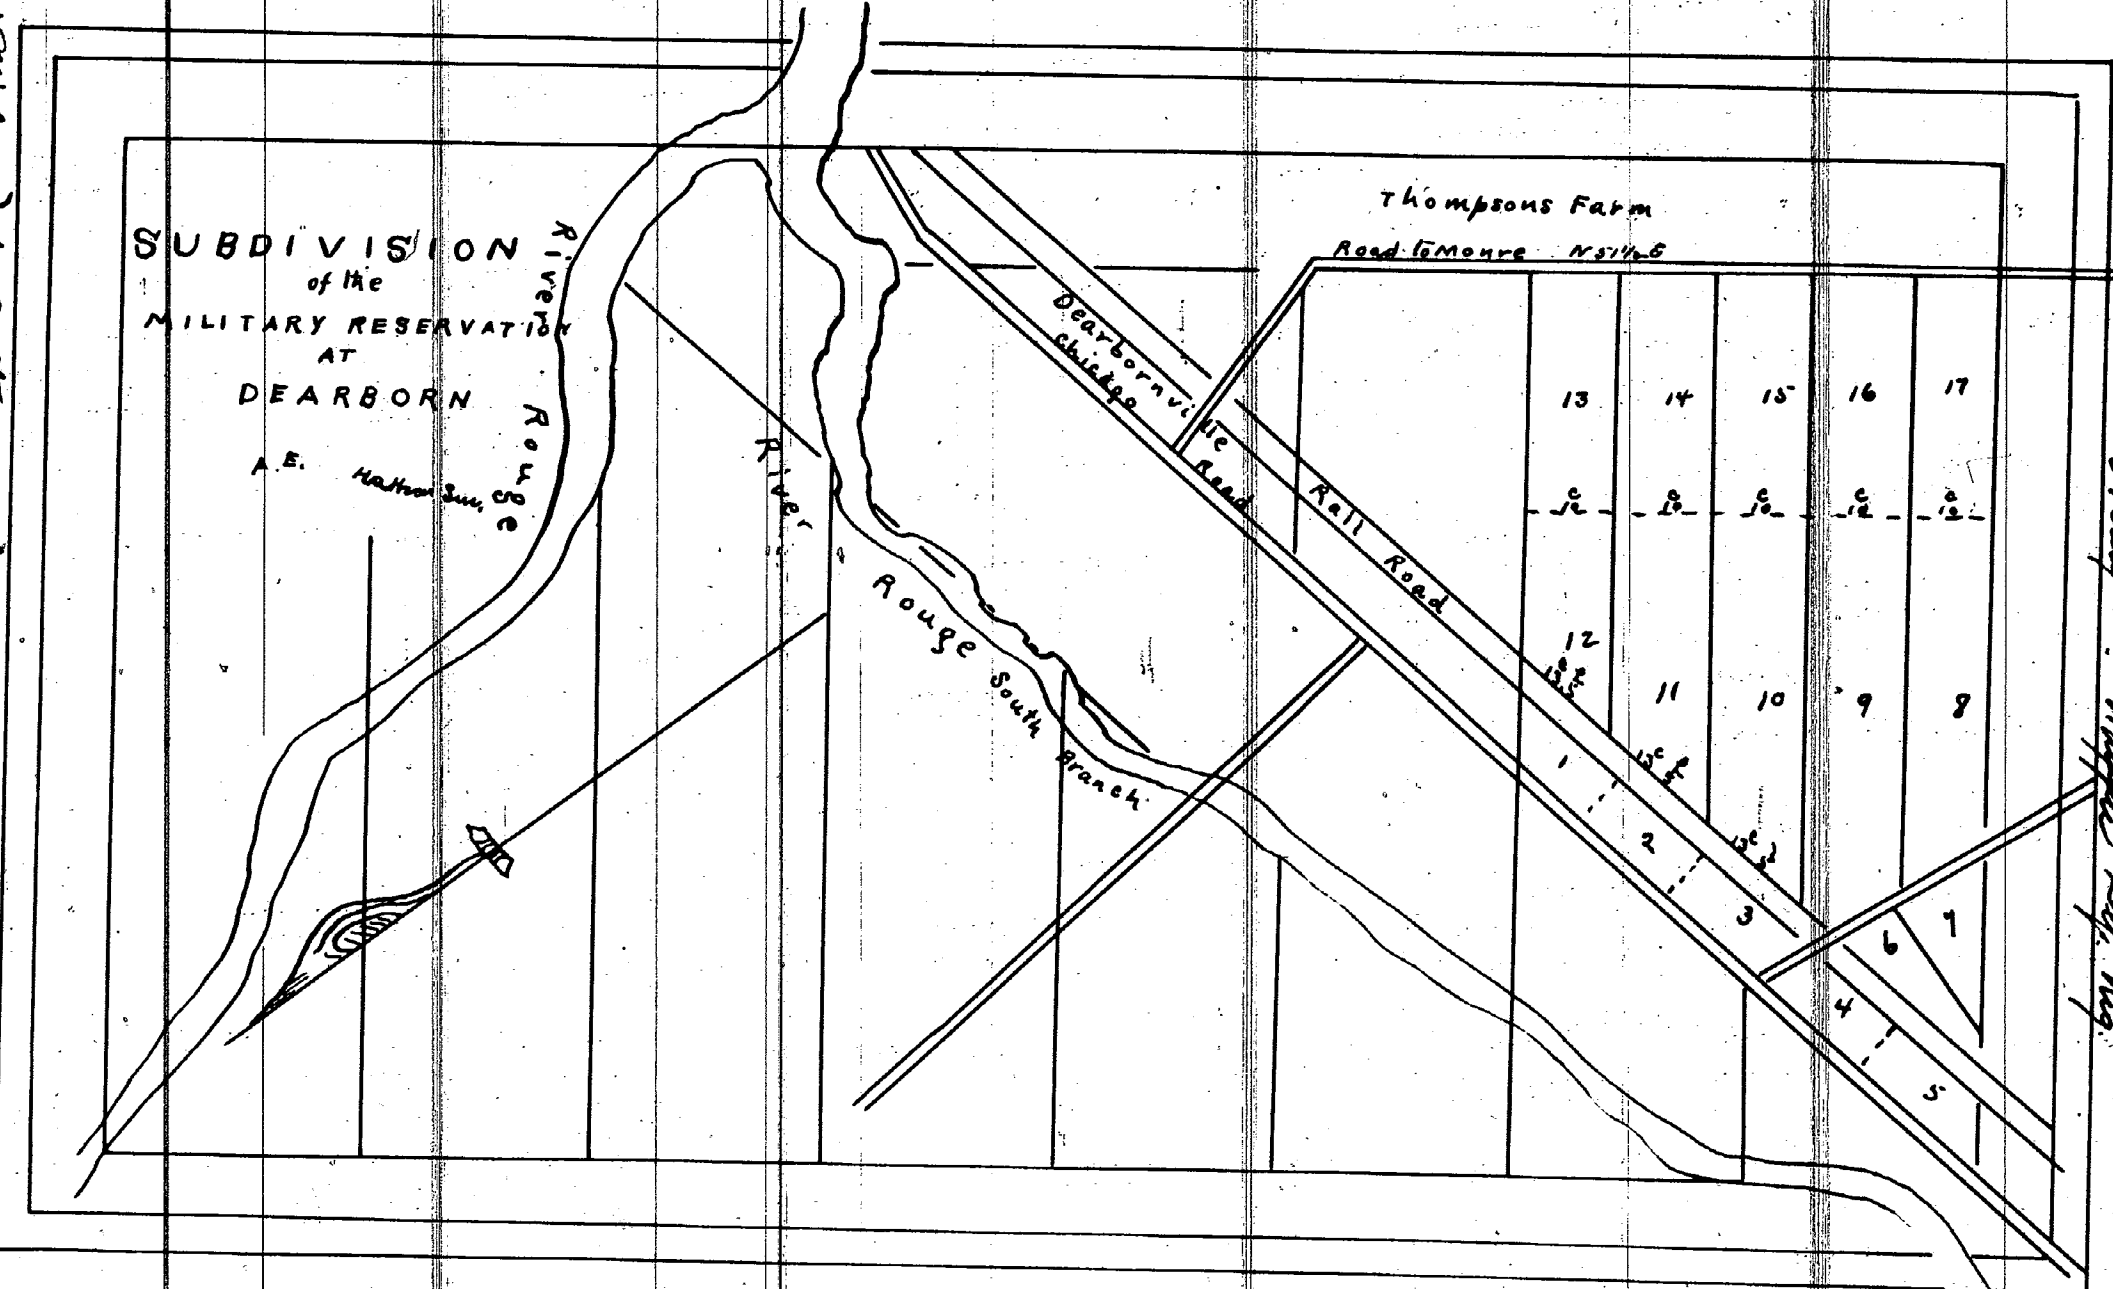

State of Michigan }
County of Wayne }
I, Thomas B. Clark, Register of the Town of Belgrade of which the within is a plat, and who are personally known to me and acknowledged the same to be a sufficient conveyance to that the land and place of land or premises thereon conveyed or intended to be for public use, in the County in which said Town lies in fact to and for the use and purposes therein named expressed or intended and for no other use or purposes than those all of which said lands being conveyed according to the provisions of the Act to amend the Act of 1836 and other purposes therein under my hand and seal in the City of Detroit this 10th day of September in the year of our Lord One thousand eight hundred and eighty six
Signed David E. Harkness
D.E. H.