1255

Received the Within Plat for Record this 10th day of September A.D. 1836 at ½ past 4 Oclock P.M. Attest Henry L Whipple Dep Reg.

MAP of BELGRADE MICHIGAN

drawn 1836 Wm E Mathon Civil Eng

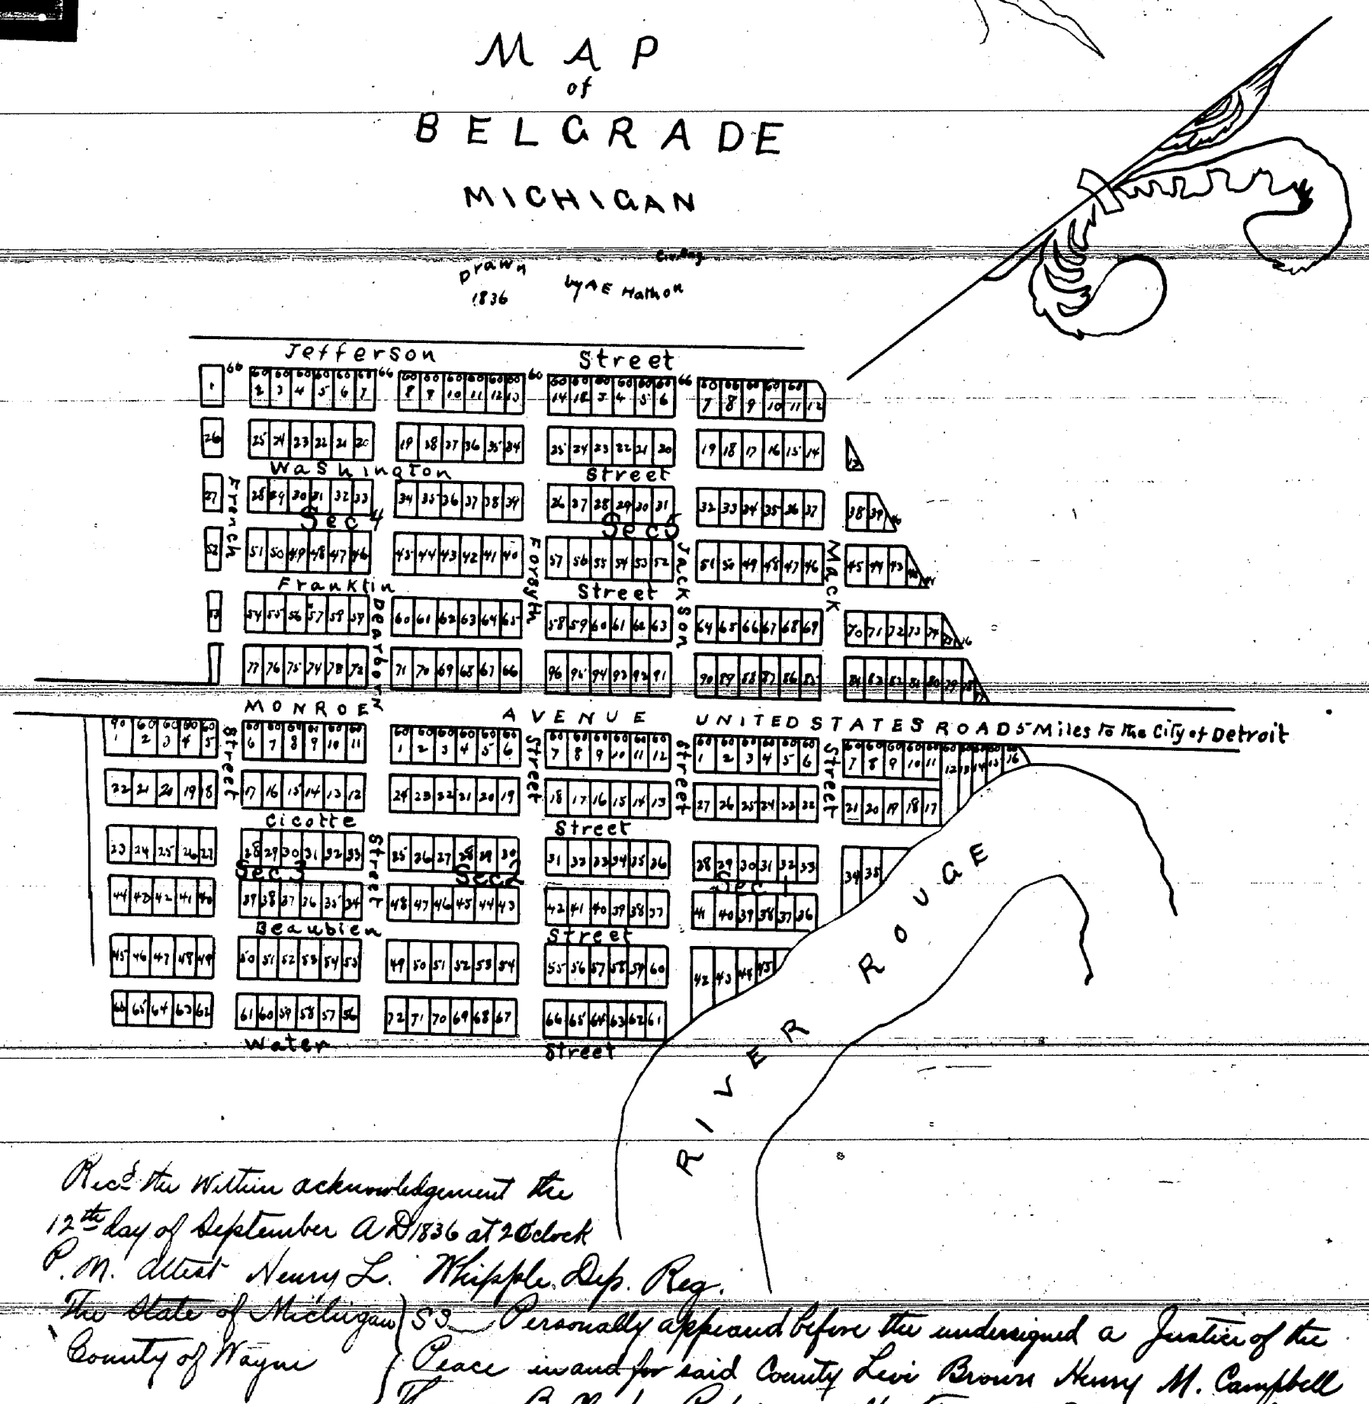

Rec'd the Within acknowledgment the 12th day of September A.D. 1836 at 2 Oclock P.M. Attest Henry L. Whipple Dep. Reg.

The State of Michigan } ss
County of Wayne }

Personally appeared before the undersigned a Justice of the Peace in and for said County Levi Brown Henry M. Campbell Thomas B. Clarke Proprietors of the Town of Belgrade of which the Within is a plat, and who are personally known to me and acknowledged the same to be a Sufficient Conveyance to Vest the fee of said parcels of Lands as are therein expressed named or intended to be for public uses, in the County in which said Town lies in Trust to and for the uses and purposes therein named expressed or intended and for no other use or purpose Whatever all of which he does hereby certify according to the provisions of the Act to provide for the recording of Town Plats and other purposes Given under my hand and Seal in the City of Detroit this twelfth day of September in the year of our Lord One thousand Eight hundred and Thirty six

Signed David E. Harbaugh Seal
J.P. W.C.

1256

Rec'd the Within Plat for Record this 8th day of December A.D. 1836 at ½ past 12 Oclock P.M.
Henry L. Whipple Dep. Reg.

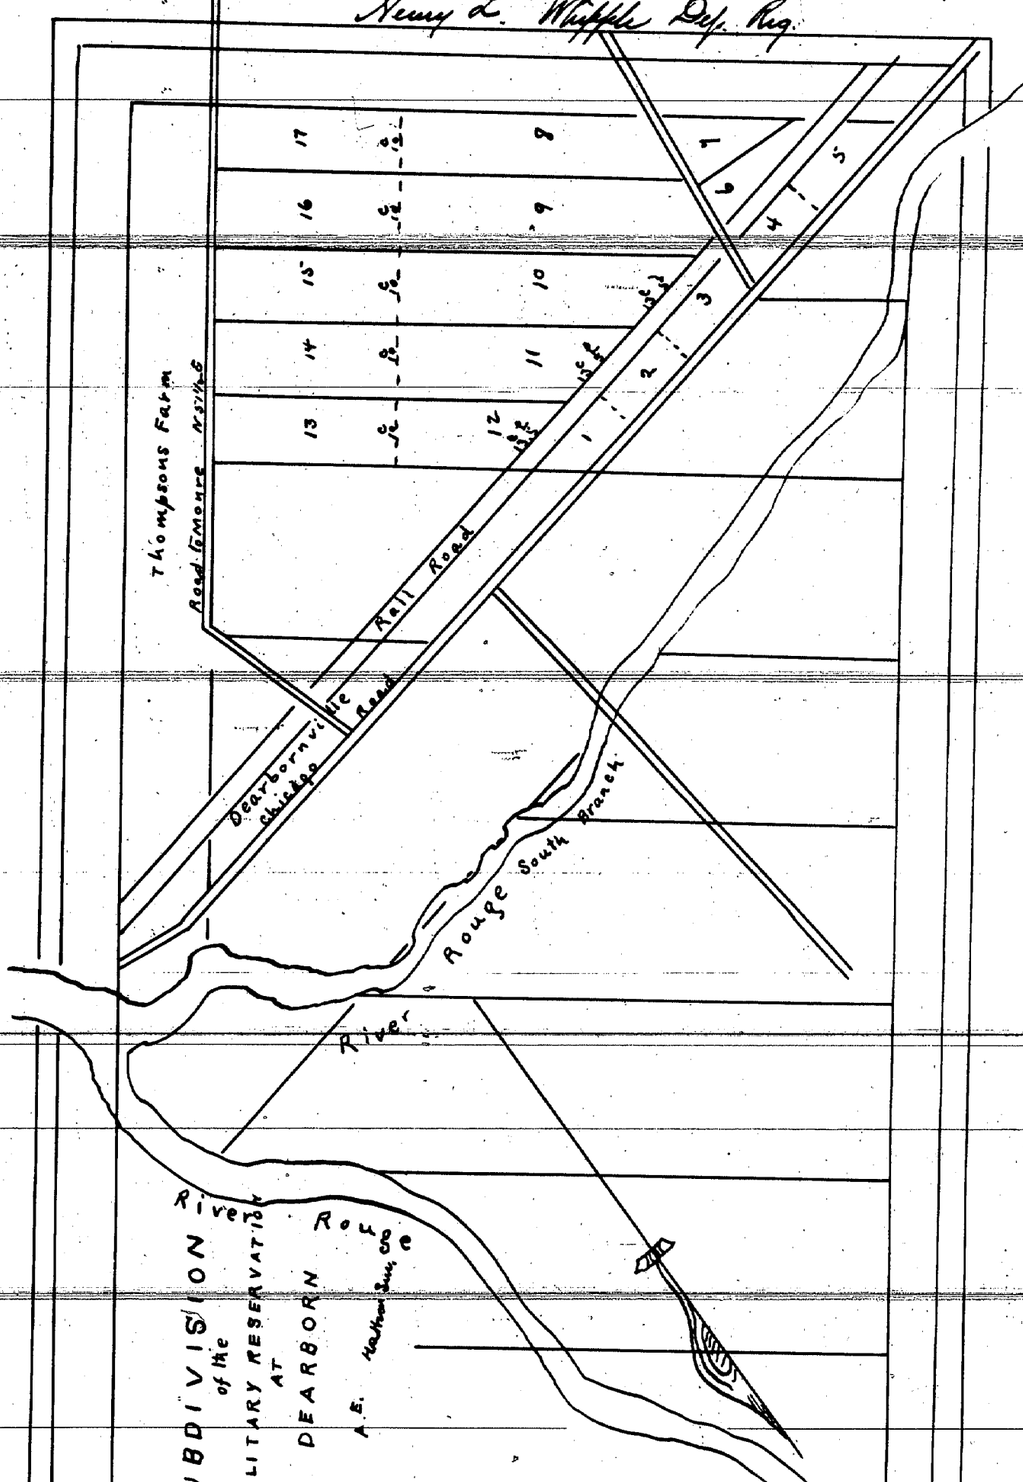

State of Michigan } ss. On this 16th of July A.D. 1836 Eighteen hundred and thirty six Personally appeared
Wayne County } before me a Notary Publicin and for said County Erastus P. Hastings & Enoch Jones Who severally acknowledged this plan to be the Subdivision of Lands late belonging to Francis P. Browning and that said Plat or Subdivision of said premises Was hereby duly acknowledged for the purpose of being Recorded in the Registers Office of said County and State

Signed Henry N. Brown Notary Public

I hereby certify that these plats are a correct copies of the plats now on record in the Register of Deeds office, being made under the supervision of the Auditor General by tracing the plats on record and affixing thereto a carefully compared copy of the ~~Dedications and~~ certificates

Dated this 26th day of April 1910

Geo. W. Bennett
Clerk And. Genls. Dept.

ClipPDF - www.fastio.com