


MAP OF GRANDPORT

Specimen Record this 7th day of
September A.D. 1836 at 4 o'clock
P.M. att. Henry C. Hapgood

11257


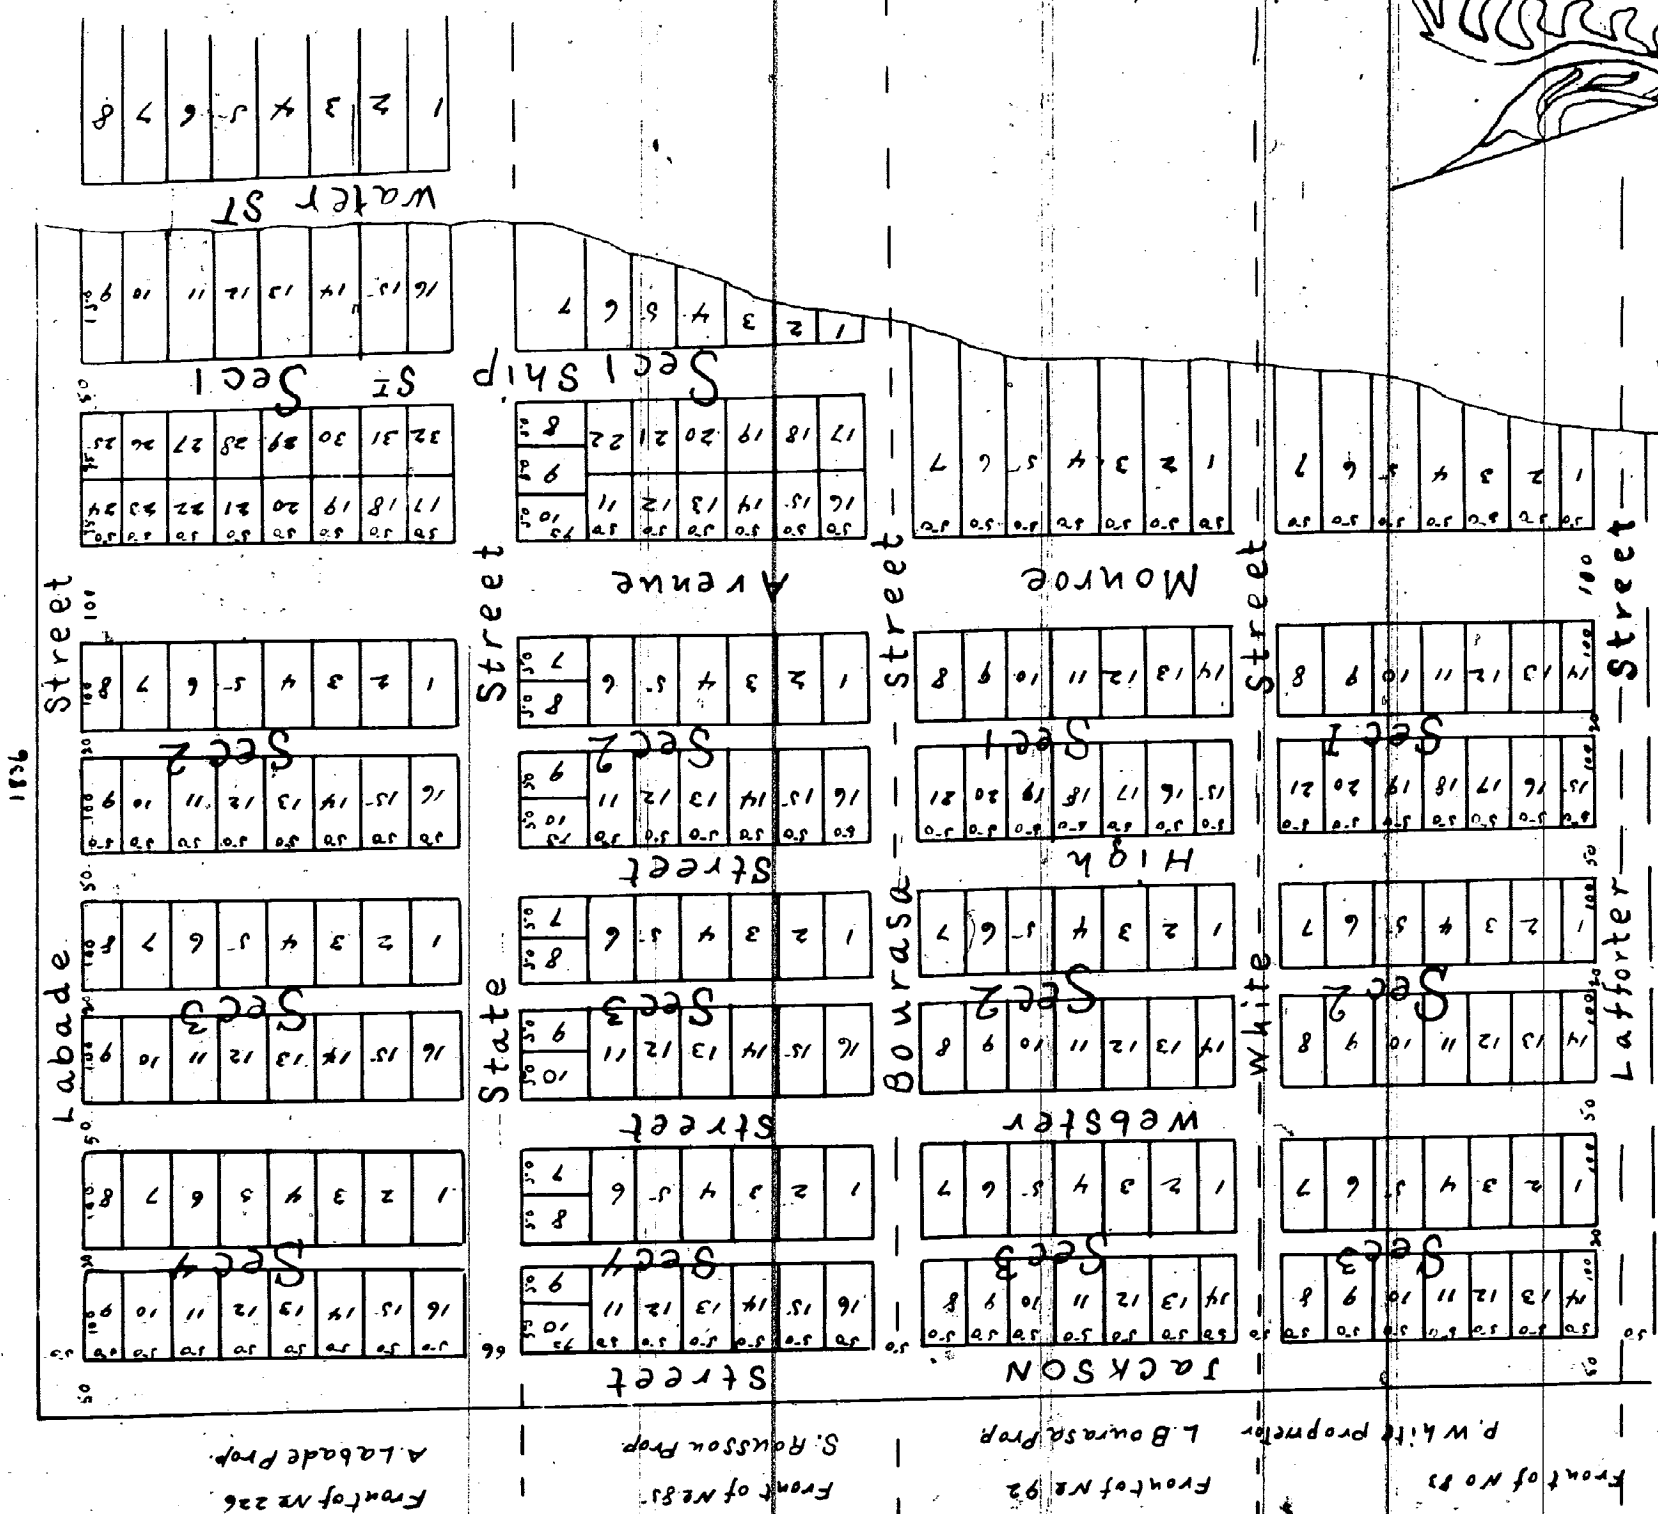


State of Michigan } Personally appeared before the
County of Wayne } and signed a Justice of the Peace
one of the proprietors of the Town of Grand Port in said
County of which the within is a Plat personally known to me
and acknowledged the same to be a sufficient conveyance to
me the fee of said parts of land as within exposed to be
for public use in the County in which said town lies in Trust
to and for the use and purposes therein named exposed and intended
All which I hereby certify under my hand & seal according to the Statute at Detroit in
said County this third day of September 1836 (Signed) J. W. Henry J. Peace W.B.M.

State of Michigan } Personally appeared before the undersigned Justice of the Peace in and
County of Wayne } forward County Clerk Courson Thorne Labarre and Elizabeth
Labarre Proprietors of the Town of Grand Port in said County of which the
within is the Plat Personally known to me and acknowledge the same to be a sufficient
conveyance to use the fee of said parts of land as within exposed to be for public
use in the County in which said town lies in Trust to and for the use and purposes therein
named exposed and intended for no other purpose whatsoever All which I hereby certify
under my hand & seal according to the Statute at Detroit in said County this sixth
day of Sept 1836 (Signed) David Goodell J.D.

11258

PLAT OF THE VILLAGE OF WATERFORD Wayne County m

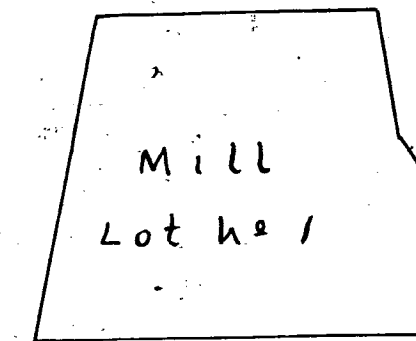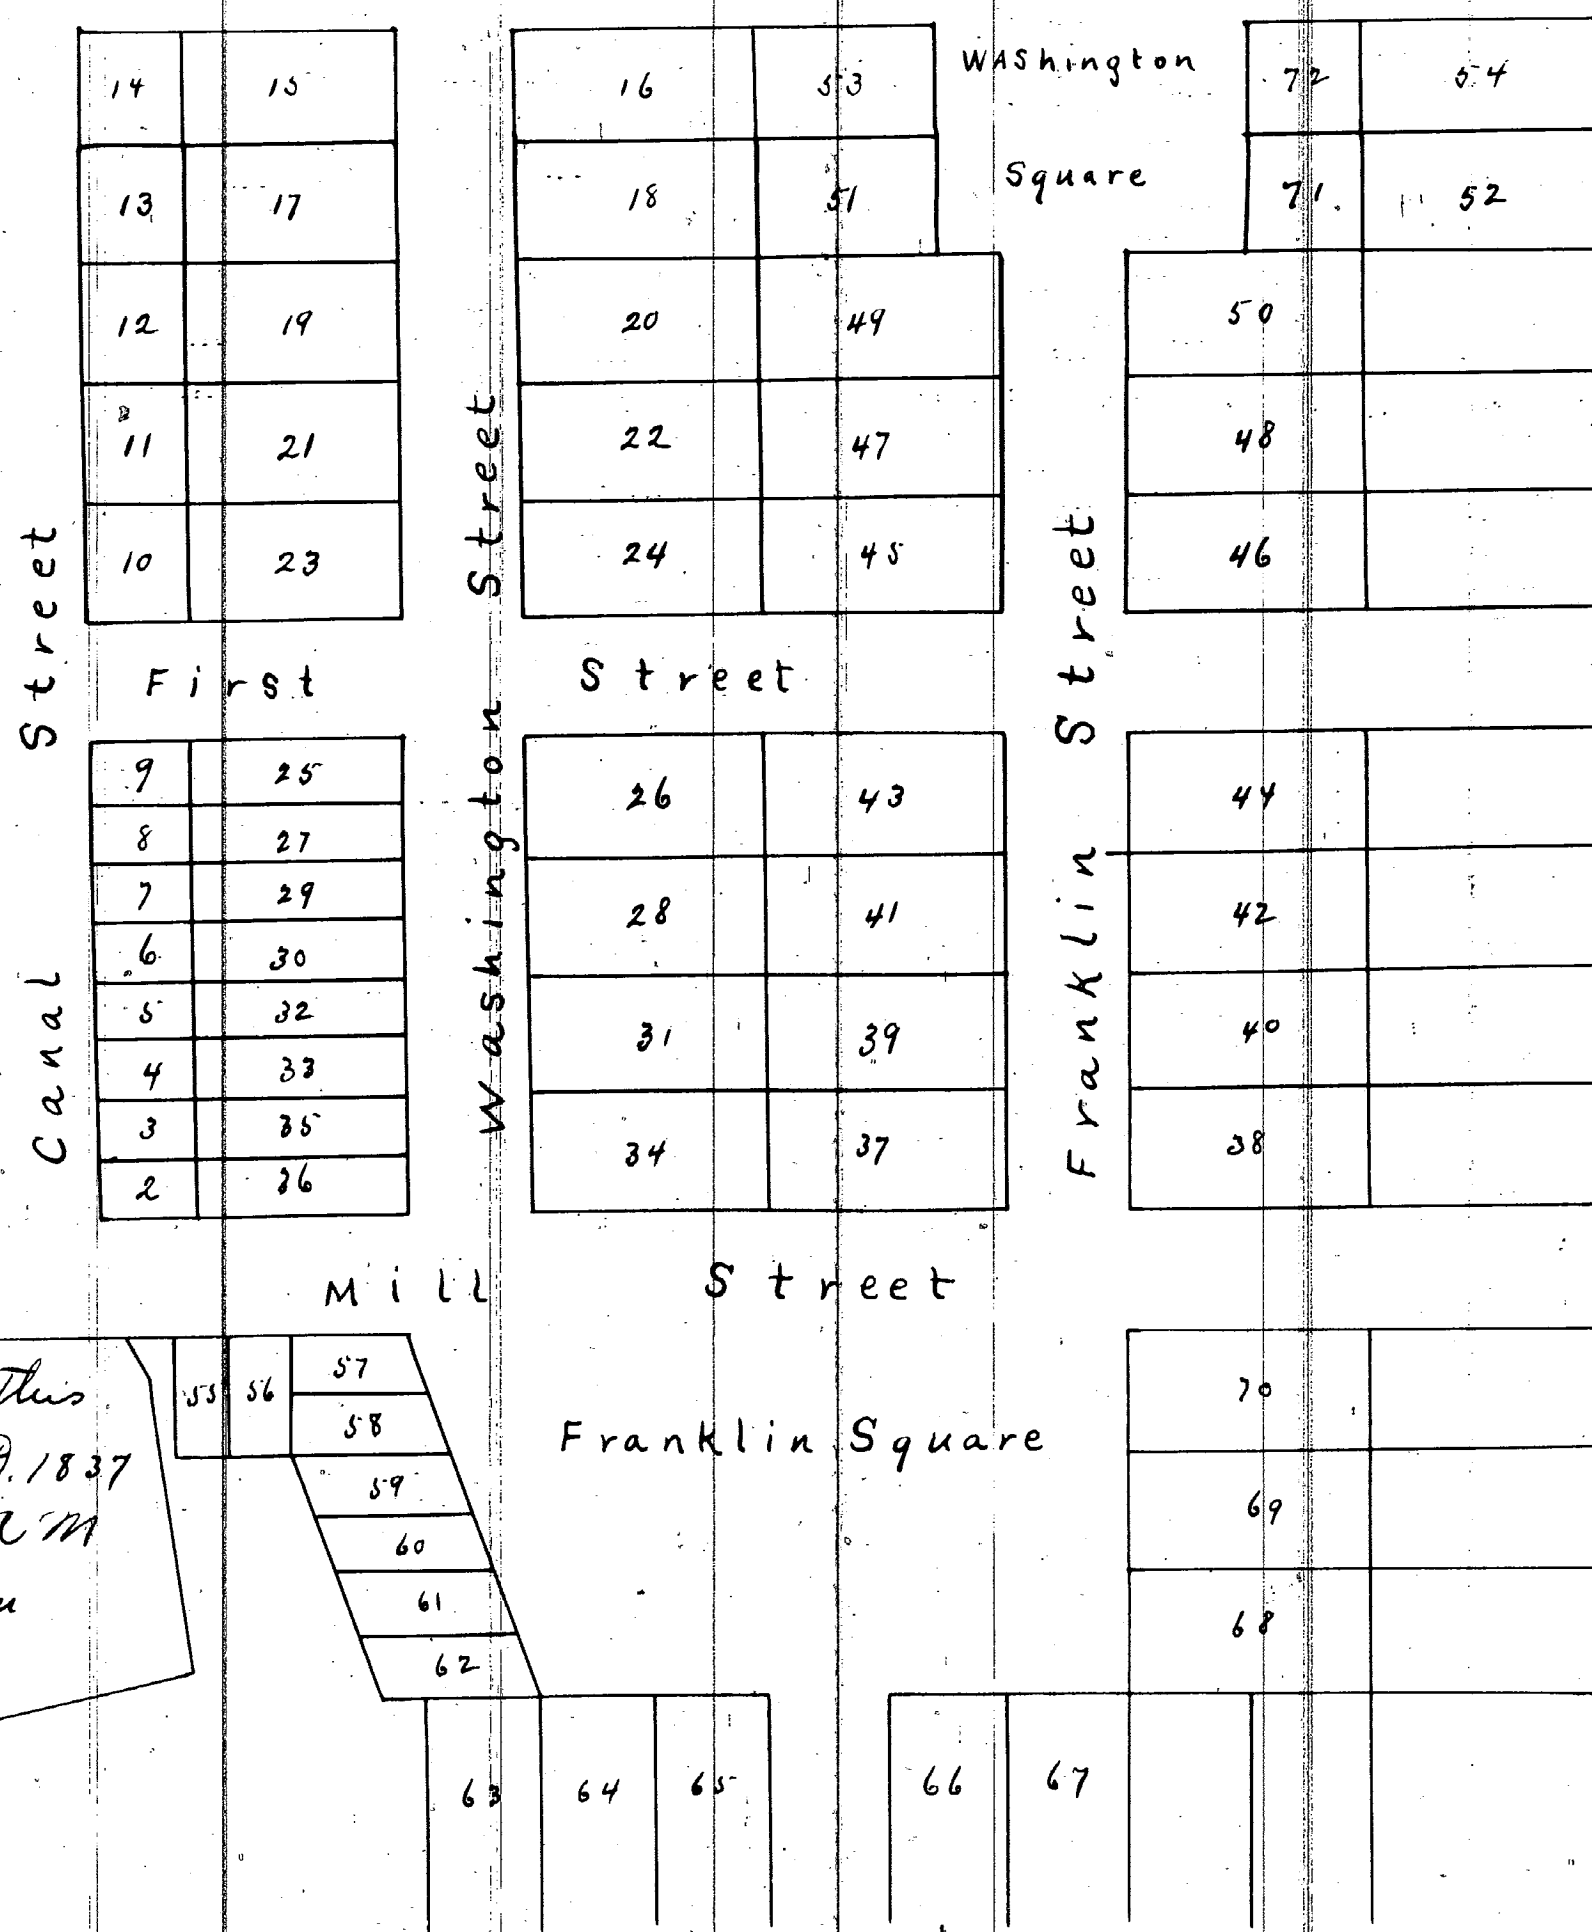

The annexed part of the Plat
the Village of Waterford in the
Township of Plymouth in the
County of Wayne in the State
of Michigan so far as the lots
on the plat are numbered
owned by Dyer Ramsdell
the south west corner of Mill
Lot number one two north 32
degrees east 20 chains from the
water section stake at the
south west corner of the Northwest
quarter of Section Number 14 in
range eight east in Township no
one south in the Detroit Land
District Dated at Waterford this
18th day of March A.D. 1837

Dyer Ramsdell
State of Michigan } on this 17 day of
Wayne County } March A.D. 1837 per
sonally came before me the undersigned
Justice of the Peace for said coun-
ty the within named Dyer Ramsdell
to me known as the person who claims
to be proprietor of the within Village
plat so far as the Village lies south of
second Street & acknowledged the said
plat as far as his south of said street
to be his free act & deed
Given under my hand at the
City of Detroit the day & year
above written
B.F.N. Withersall
J.P. W.C.M.

Received for record this
17th day of March A.D. 1837
at 1/2 past 11 o'clock A.M.
J. Griswold Jr
Dep. R.