


11261

WINDER'S SUBDIVISION.

of
PARK LOTS NO. 687.
Governor & Judges Plan City of Detroit
1852
A.E. Hathon Surveyor

WINDER STREET N 60° E. 60 FEET WIDE.

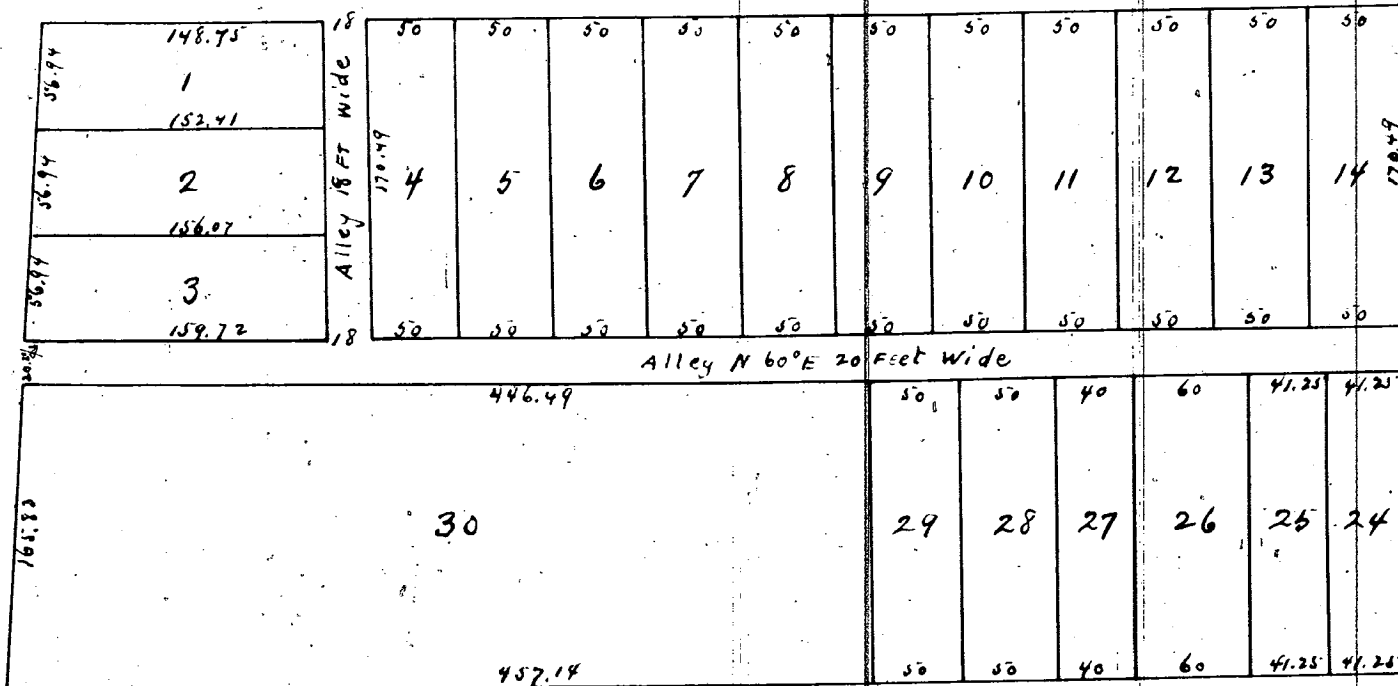


HIGH STREET N 60° E 70 FEET WIDE.

I hereby Certify that the above Plat is correct
according to actual calculation and
survey Detroit Aug 13th 1852.
A.E. Hathon. Sur.

Rec'd for Record this 7th day of December A.D. 1852 at 9 O'clock AM
Henry Campau Register

WOODWARD AVENUE N 26° 19' W

HIGH STREET N 60° E 70 FEET WIDE

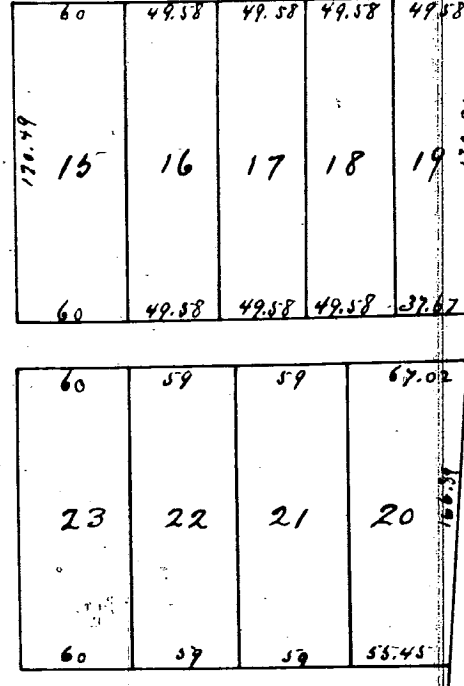

The within plat of Park Lots 687
Governor & Judges plan City of Detroit
is hereby executed by us this 13th
day of August A.D. 1852
Witness our hands and seals
at Detroit this the day and year
first above written
In presence of John Winder
Louie Winder } M. C. Winder
E. N. Lacroix }


State of Michigan }
Wayne County }
this 6th day of December A.D.
one thousand eight hundred and
fifty two personally appeared
before me a Notary Public in &
for said County John Winder
and M. C. Winder his wife known
to me to be the persons who ex-
ecuted the within plat and
acknowledged the same to be
their free act and deed and the
said M. C. wife of said John being
by me privately examined separate
and apart from her said husband
acknowledged she executed the same
freely without fear or compulsion
of any one Edward N. Lacroix
Notary Public
Wayne County

11262

S. B. MORSE'S SUBDIVISION

OF

Park of Lot N° 3

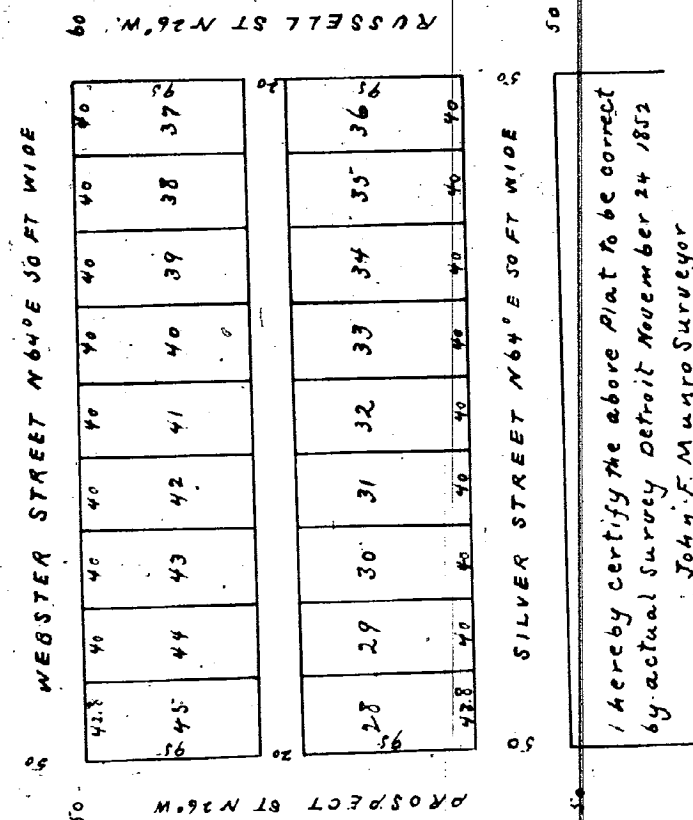North of Gratiot St Mullet farm
1852

I hereby certify the above Plat to be correct
by actual survey Detroit November 24 1852
John F. Munro Surveyor

The within plat of Part of Lot N° 3 North of Gratiot St Mullet farm
in the City of Detroit is hereby executed by us this 26th day of November
A.D. 1852. Witness our hands and seals at Detroit this the day and

Year above written

In presence of
Henry Knows
J. W. Moore

S. B. Morse
Julia Ann Morse

State of Michigan }
Wayne County }
On this 26th day of November A.D. 1852 per
sonally appeared before me a Notary Public in & for said County S. B.
Morse & Julia a Morse known to me to be the persons who executed the
above instrument and acknowledged the same to be their free act and
deed & the said Julia being by me privately examined separate and
apart from her said husband acknowledged she executed the same
freely without fear or compulsion of any one Jacob W. Moore
Notary Public
Wayne County
Michigan

Rec'd for Record this 20th day of November A.D. 1852
at 9 O'clock A.M. Henry Campau Register

I hereby certify that the plat is correct copies of the plat now on record in
the Register of Deeds office, being made under the supervision of the Auditor
General by tracing the plat on record and affixing thereto a carefully con-
firmed copy of the subdivision and certificates.

Dated this 26th day of April 1910

Geo W. Bennett
Clark and Gils. Regt.