


11261

WINDER'S SUBDIVISION.

of
PARK LOTS NO. 687.
Governor & Judges Plan City of Detroit
1852
A.E. Hathon Surveyor

WINDER STREET N 60° E. 60 FEET WIDE.

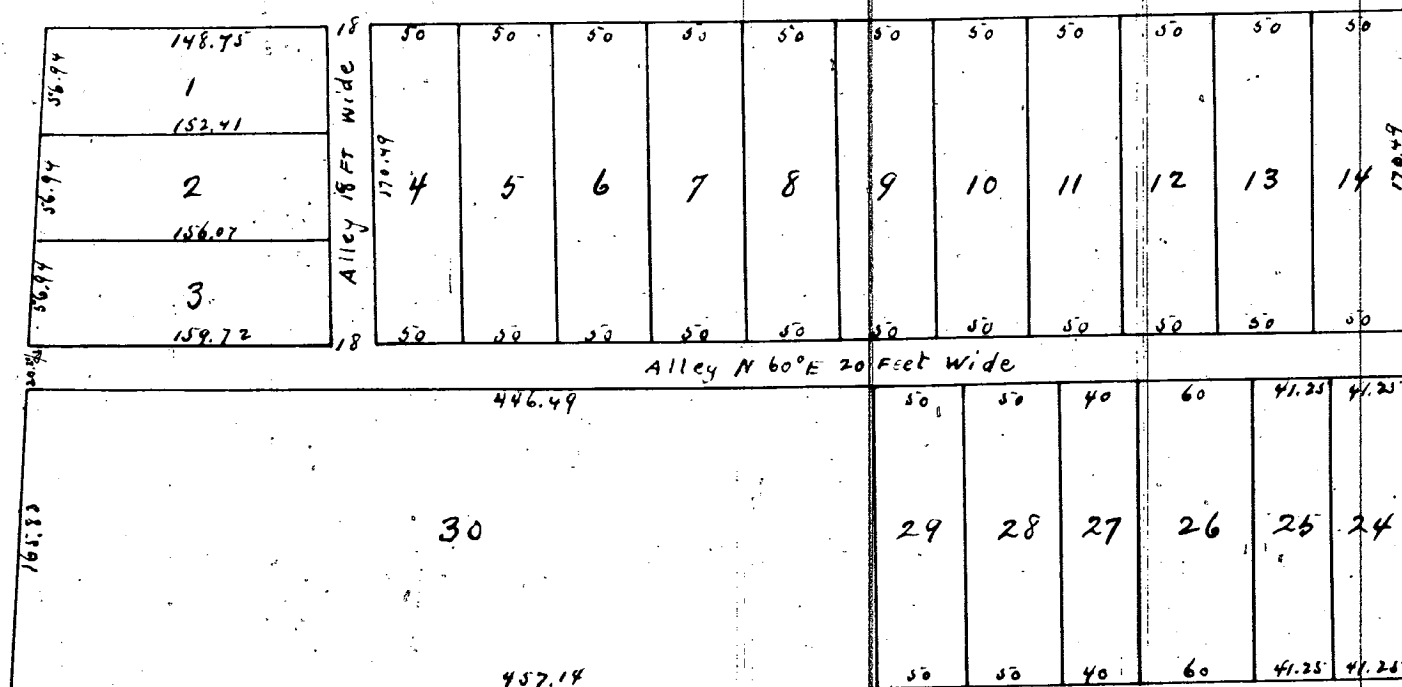


HIGH STREET N 60° E 70 FEET WIDE.

I hereby Certify that the above Plat is correct
according to actual calculation and
survey Detroit Aug 13th 1852.
A.E. Hathon. Sur.

Rec'd for Record this 7th day of December A.D. 1852 at 9 O'clock AM
Henry Campau Register

JOHN R STREET N 30° N 60° W

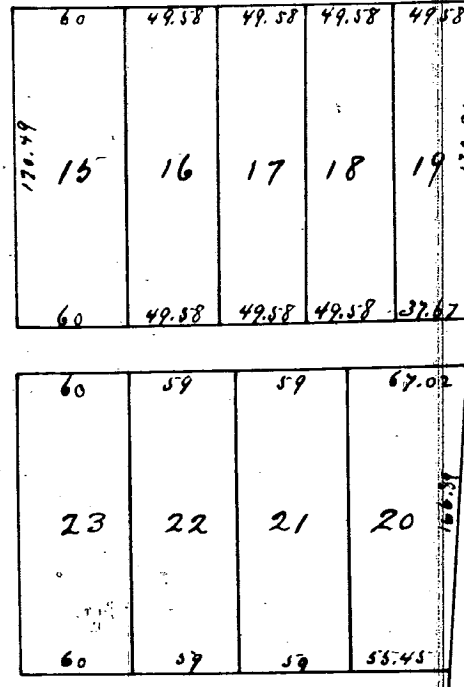

Wayne Co.

City Engineering Department
January 13, 1986
Honorable City Council:
Re: Petition No. (4535) Community and Economic Development Department—Wholesale Distribution Center No. 1. Requested vacation of Alfred Street between Rivard and Russell and a portion of Rivard, west of Alfred.
We wish to advise that in order to develop a parcel in Wholesale Distribution Center No. 1, it is necessary to vacate certain streets. The request includes the vacation of Alfred Street, 50 feet wide, between Rivard and Russell Streets. Also requested is the vacation of a portion of Rivard Street, west of Alfred Street.
The vacations were approved by the Law Department and the Department of Transportation.
Provisions are contained in the vacating resolution for a railroad easement to be located across Alfred Street. Satisfactory arrangements have been made with all City departments and privately owned utility companies.
An appropriate resolution is attached for consideration by your Honorable Body.
Respectfully submitted,
CLYDE R. HOPKINS
Director
By Council Member Mahaffey:
Resolved, That all that part of the east 2 feet of Rivard Street, 50 feet wide, lying between the south line extended westerly of the east-west public alley, 20 feet wide, first south of (vacated) Brewster Street and the north line extended westerly of the east-west public alley, 20 feet wide, first north of Division Street,
Be and the same is hereby vacated as a public street to become a part

and parcel of the abutting property, and be it further
Resolved, That all that part of Alfred Street, 50 feet wide, between Rivard and Russell Streets lying north of and abutting the north line of Lots 37 to 45 of S. B. Morse's Subdivision of part of Lot No. 3, Mullett Farm, north of Gratiot Street—1852 as recorded in Liber 46, Page 514, Deeds, Wayne County Records; also lying south of and abutting the south line of Lots 46 to 54 of S. B. Morse's Subdivision of part of Lot No. 3, Mullett Farm, north of Gratiot Street—1852 as recorded in Liber 46, Page 395, Deeds, Wayne County Records, Be and the same is hereby vacated as a public street to become a part and parcel of the abutting property; subject to the following provision:
Provided, That said owners hereby grant to and for the use of a railroad company a 28 feet wide railroad easement across Alfred Street, the centerline of which is described as: 21 feet easterly and parallel to the (new, herein above established) east line of Rivard Street.
Adopted as follows:
Yeas—Council Members Cleveland, Collins, Eberhard, Hood, Kelley, Mahaffey, Peoples, Ravitz and President Henderson—9.
Nays—None.

MAY 08 1986
Rec'd 4-5-86
Li 22733
Pa 074
11262
26344

STATE OF MICHIGAN) SS.
CITY OF DETROIT)

SHORT FORM - TRUE COPY CERTIFICATE

I, JAMES H. BRADLEY, CITY CLERK of the City of Detroit, do hereby certify that the annexed paper is a true copy of a Resolution adopted by the City Council on January 29, 1986 and approved by the Mayor on February 5, 1986 as appears from the Journal of said City Council, on file in my office.

IN WITNESS WHEREOF, I have hereunto set my hand and affixed the Corporate Seal of said City, at Detroit, on
April 8, 1986

James H. Bradley
City Clerk
JAMES H. BRADLEY

FORWARD TO STATE TREASURER

PETITION NO. 6128-A
% C.E.D.D.
PAUL BORK
PHONE: 224-5621

8.00/29/86
11262
26344

50 FT. WD.
50 FT. WD.
86 FT. WD.
RIVARD ST.
BREWSTER ST.
ALFRED ST.
RUSSELL ST.
DIVISION ST.

2' WD. VACATION
REQUESTED 2 FT WD. VACATION OF STREET
2' WD. VACATION
REQUESTED VACATION OF STREET
C OF 28' WD. RAILROAD EASEMENT

SCALE: 1" = 100'
TOPO NO. 39-0

FOR OFFICE USE ONLY

REVISIONS	Drawn	Chkd	Appd	Date
DRAWN BY C. MACHLEIT				
TRACED BY				
CHECKED				

REQUESTED OUT RIGHT VACATION OF ALFRED ST. BETWEEN RUSSELL ST. AND RIVARD ST. AND A 2 FT. WD. PORTION OF RIVARD ST. WEST OF ALFRED ST.

CITY ENGINEER

CITY OF DETROIT
City Engineering
Job No. 01-01
Drwg. No. X-6128-A
Date AUGUST 8, 1985

(PLEASE RUSH REPLY)