11263

Plat of Sub- of Lots on Mullett Farm by William B Wesson

Rec'd for Record this 4th day of August A.D. 1853 at 90' clock

Know all men by these presents that we Francis Crawford and Cynthia W. Crawford his wife and William B. Wesson and Lacyra E. Wesson his wife of the City of Detroit in the State of Michigan do hereby present for Record the Plat hereto annexed being a Subdivision of Lots number 121 + 122, 125 + 126, 133 + 134, 135 + 136 on the Mullett farm so called in the City of Detroit and State of Michigan and do dedicate to the perpetual use of the Public certain alleys by us laid out thereon reserving to ourselves our heirs and assigns the reversion there of whenever the same may be discontinued by law. Dated Detroit January 10th 1853

Signed & Sealed in presence of
J. H. Hartwell
W.H. Russell

Francis Crawford (L.S.)
Cynthia W. Crawford By (L.S.)
W. B. Wesson their atty in fact
William B. Wesson (L.S.)
Lacyra E. Wesson (L.S.)

State of Michigan } ss
Wayne County }

On this third day of August Eighteen hundred and fifty three personally appeared before me a Notary Public in and for said County William B. Wesson and Lacyra E. his wife known to me to be the persons who executed the foregoing instrument and acknowledged the same to be their free act and deed and the said William B. Wesson acknowledged the same to be the free act and deed of Francis Crawford and Cynthia W. Crawford his wife and the said Lacyra E wife of the said William B. Wesson in a private examination seperate and apart from her husband acknowledged that she executed said instrument without any fear or compulsion on the part of her said husband or any other person.

Thos. N. Hartwell Notary Public
Wayne Co. Mich.

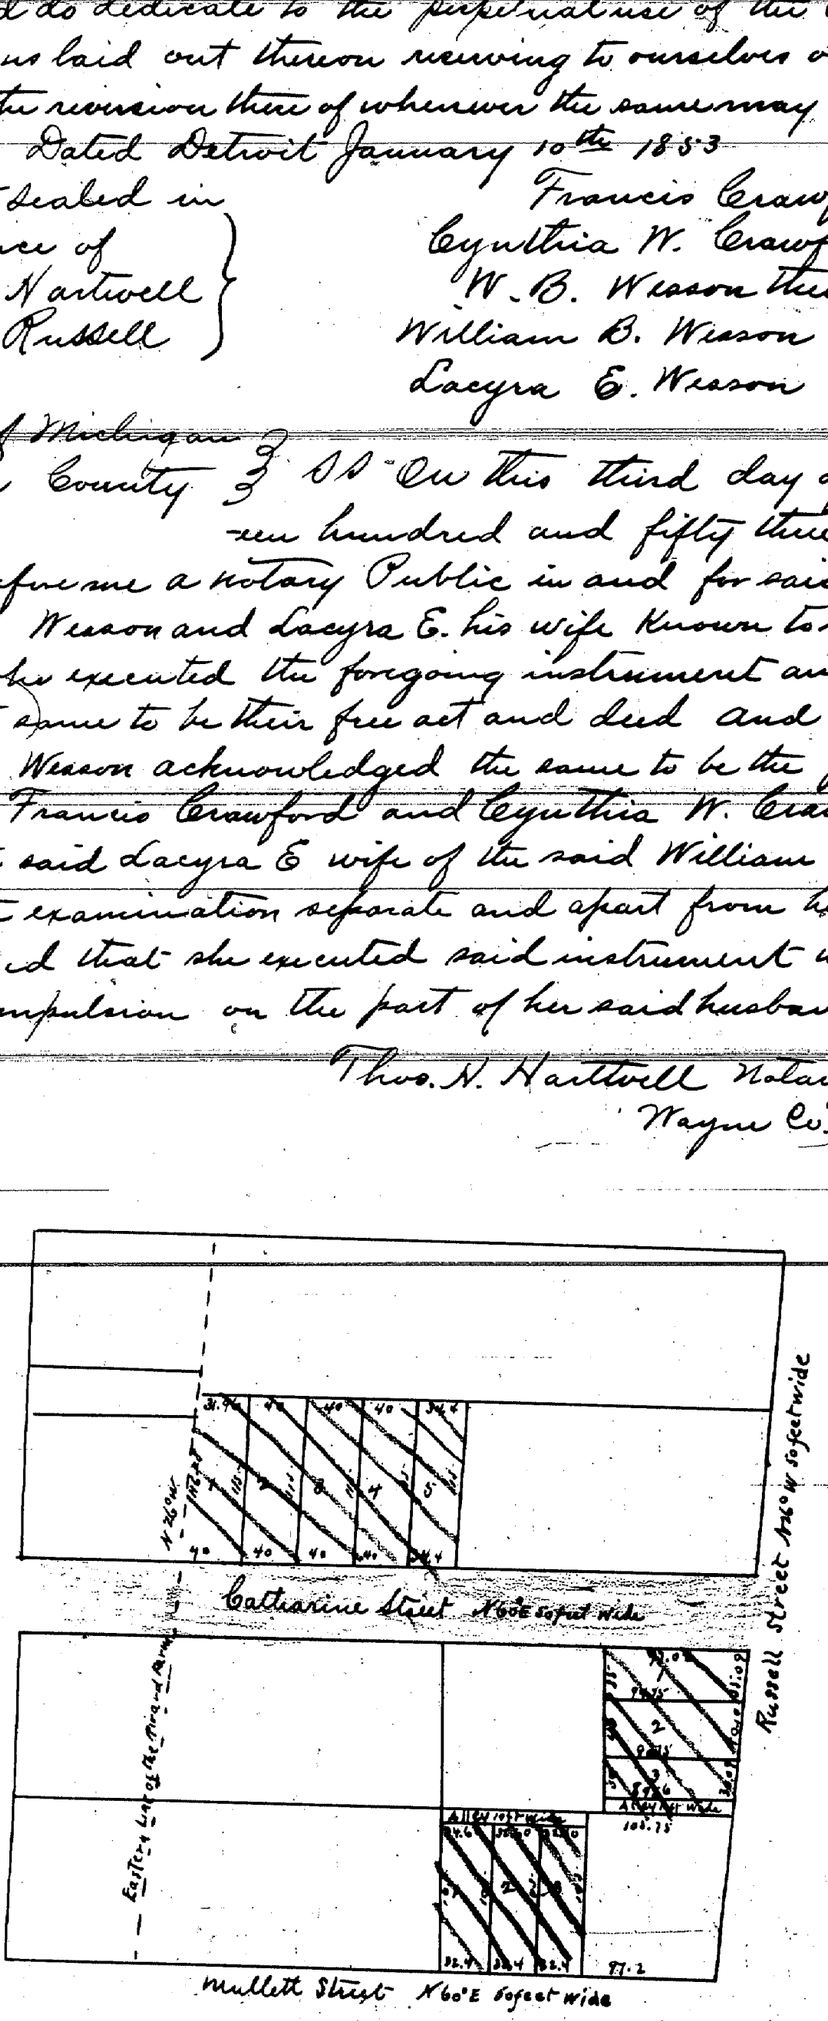

273-381 54
741-54

Rec'd for Record this 9th day of August A.D. 1831 at 12 O'clock Noon
Attest R. L. Rice Regr.

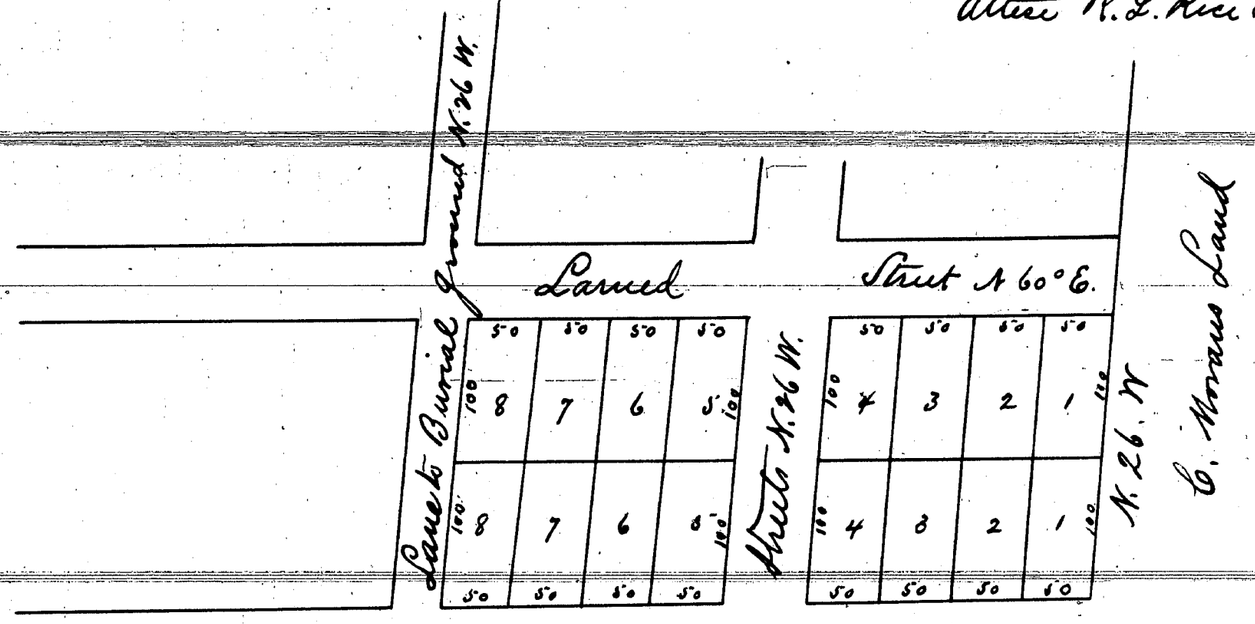

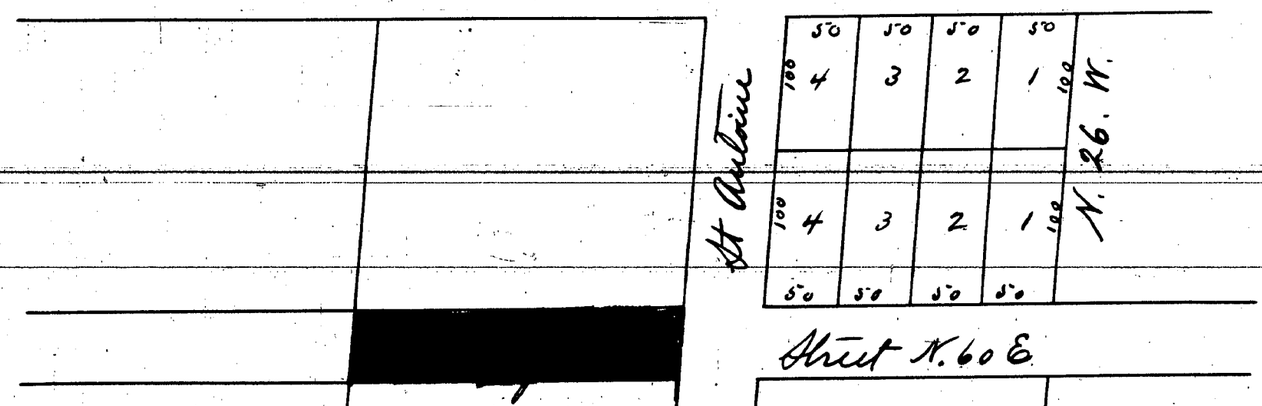

Plat of part of Antoine Beaubien Farm as divided into Town Lots

by John Mullett Surveyor

August 3. 1831

Common Council Aug 29, 1961 963.61

I hereby certify that these plats are correct copies of the plats now on record in the Register of Deeds office, being made under the supervision of the Auditor General by tracing the plats on record and affixing thereto a carefully compared copy of the dedications and certificates

Dated this 25th day of April 1910

Geo A Bennett
Clerk And. Civil Dept.

ClibPDF - www.fastio.com