


Plat of Sub- of Lots Fred for Record this 4th day of August A.D. 1831 at 90 o'clock

William B. Mason } known all men by their parents that we Francis Crawford and Cynthia W. Crawford his wife and William B. Mason and George E. Mason the wife of the City of Detroit in the State of Michigan do hereby present for Record the plat here annexed being a subdivision of lots numbers 121 + 122, 125 + 126, 133 + 134, 135 + 136 on the Mullett Farm so called in the City of Detroit and State of Michigan and do dedicate to the perpetual use of the better citizens of the City of Detroit the portion of the said farm and the same by no said out thereon necessary to make the same and assign the portion thereof to whom the same may be designated by law. Dated Detroit January 10th 1833

Francis Crawford }
Cynthia W. Crawford }
W. B. Mason their ally in fact }
William B. Mason }
George E. Mason }
N. H. Mullett }

State of Michigan }
Wayne County } On this third day of August Eighteen hundred and fifty three personally appeared before me a Notary Public in and for said County Willam B. Mason and George E. his wife known to me to be the persons who executed the foregoing instrument and acknowledged the same to be their free act and deed and the said William B. Mason acknowledged the same to be the free act and deed of Francis Crawford and Cynthia W. Crawford his wife and the said George E. wife of the said William B. Mason in a private examination apart and apart from the husband back-northerly that she executed said instrument without any force compulsion on the part of her said husband or any other person.

Thos. H. Mullett Notary Public
Wayne Co. Mich.

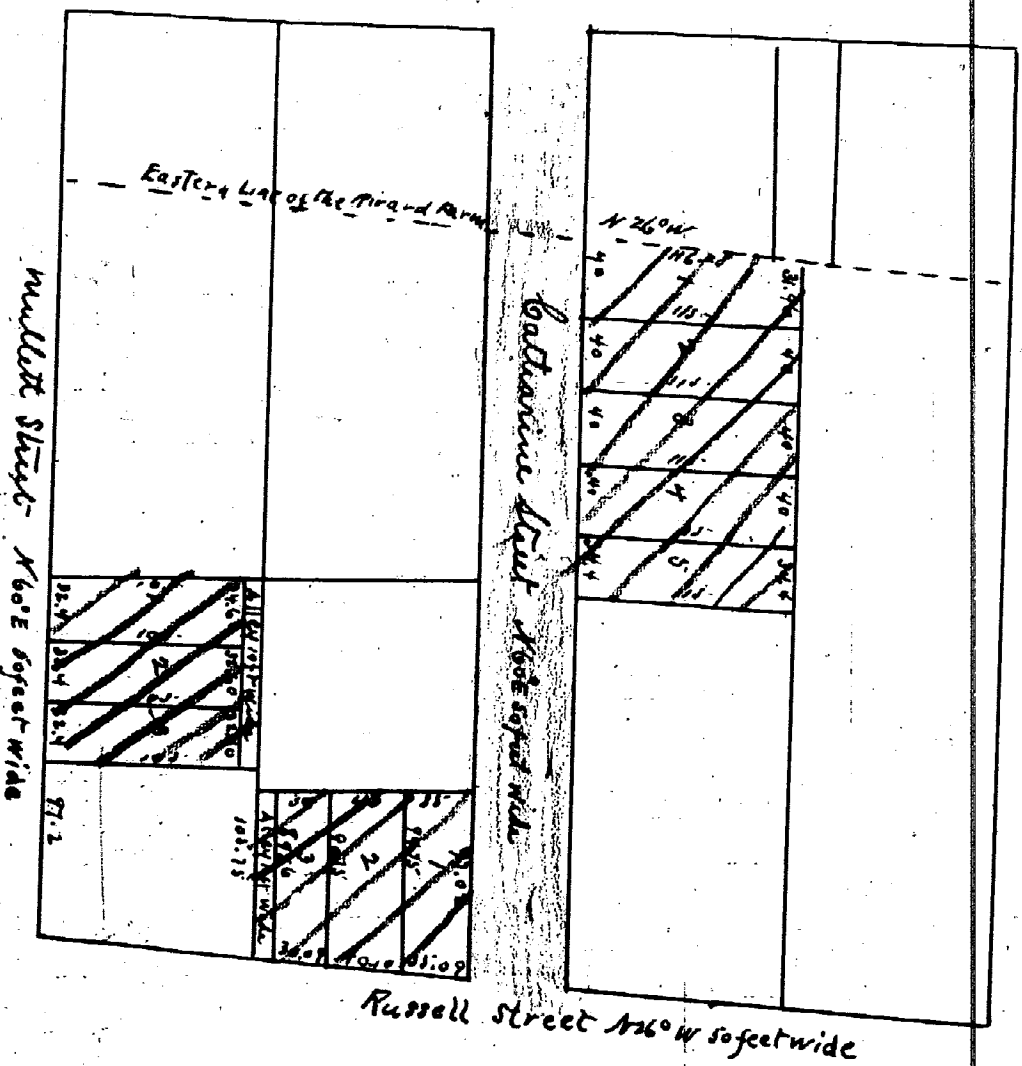


I hereby certify that the plat is a correct copy of the plat now on record in the Register of Deeds office being made under the supervision of the Auditor General by tracing the plat as recorded and affixing thereto a carefully examined copy of the Declaration and certificate.

Dated this 25th day of April 1910
Geo. W. Bennett
Clerk and Exr. Secy.

Common Council
Aug 29, 1961
1962-61

Plat of part of Mullett Farm
Farm so divided into four lots
by John Mullett surveyor
August 3, 1831

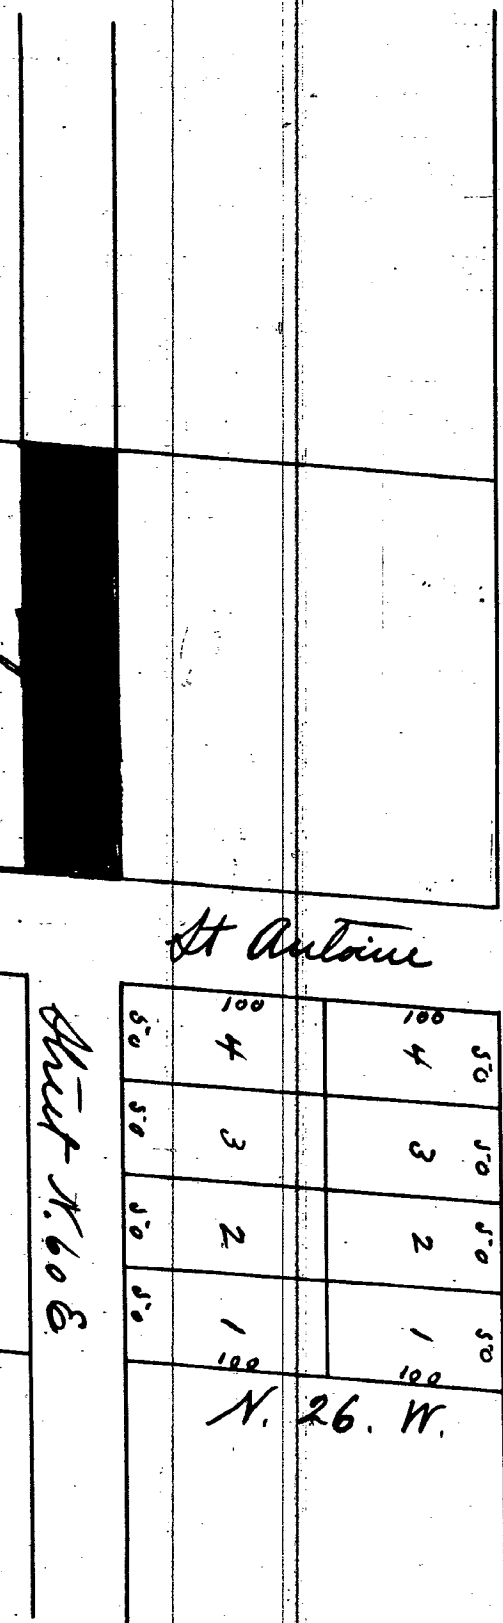

Jefferson

Assess N. 60 E

Plat to Burial Ground N. 26 W.

50	50	50	50	50	50
8	7	6	5	4	3
2	1	1	1	1	1

Plat N. 26 W.

50	50	50	50	50	50
4	3	2	1	1	1
1	1	1	1	1	1

C. Morris Land

Rec'd for Record this 9th day of August
A.D. 1831 at 12 o'clock Noon
Attest W. B. Rice Reg.