


Scored & Whipple's Subdivision of Note. Lorange Farm
DuPontville Mich. Detroit 1853 by
A. E. Nathan

AT 5 1/2 o'clock PM
Record this 25th May AD 1853 Henry Campen Register

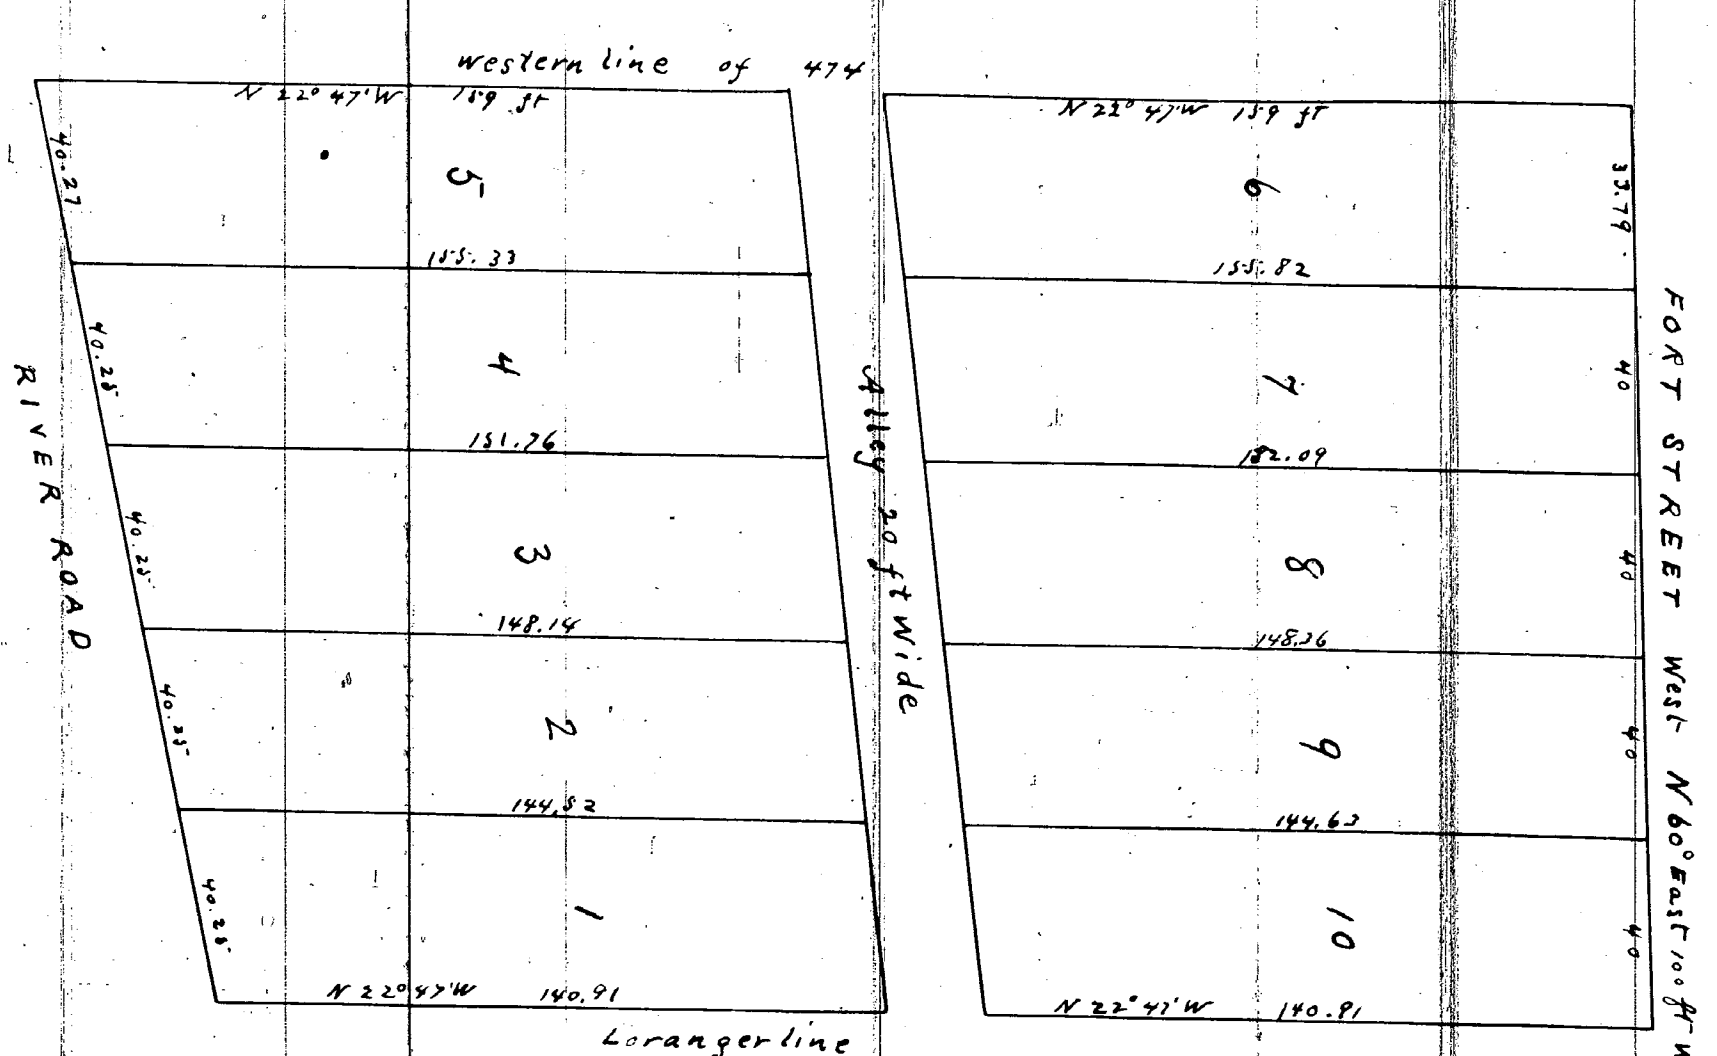


I Certify this Plat to be correct according
to survey and calculation May 23
1853 A.E. Nathan Sur.

Know all men by these presents that we John B. Leavel and Rebecca his wife and
William L. Whipple and Maria his wife of Detroit Michigan do hereby present for
Record this 25th day of May 1853
John B. Leavel, Rebecca Leavel
William L. Whipple, Maria Whipple
County of Wayne } On this 25th day of May 1853 the above named
John B. Leavel & Rebecca his wife & William L. Whipple & Maria his wife of Detroit
Michigan to me known as the persons who executed the above instrument appeared
before me and duly acknowledged the execution thereof and the said Rebecca Leavel
and Maria Whipple on a private examination separate and apart for their said
husbands duly acknowledged they executed the same fully without any fear
or compulsion of or from their said husbands or any one


Thomas H. Palmer
Notary for Wayne Co. Mich

ELIZABETH St 60 ft N 64° E

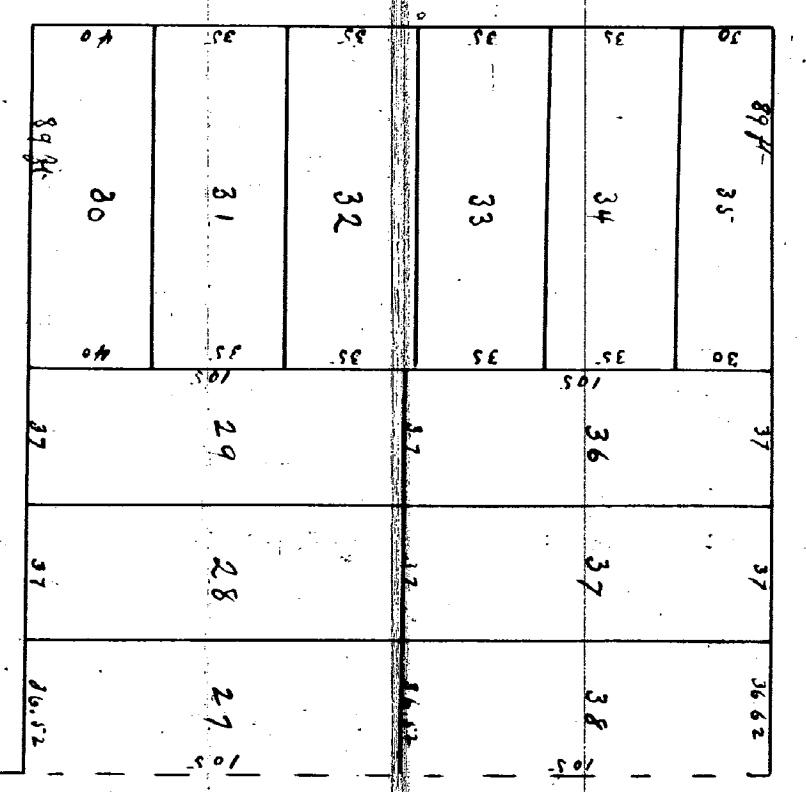


Plat of
Crawford's Subdivision
of Part of the
Antoine Beaubien Farm
June 4, 1853
Henry Campen
City Sur.

Francis Crawford (LS)
Co. W Crawford (LS)
Notary Public
Wayne Co. Mich

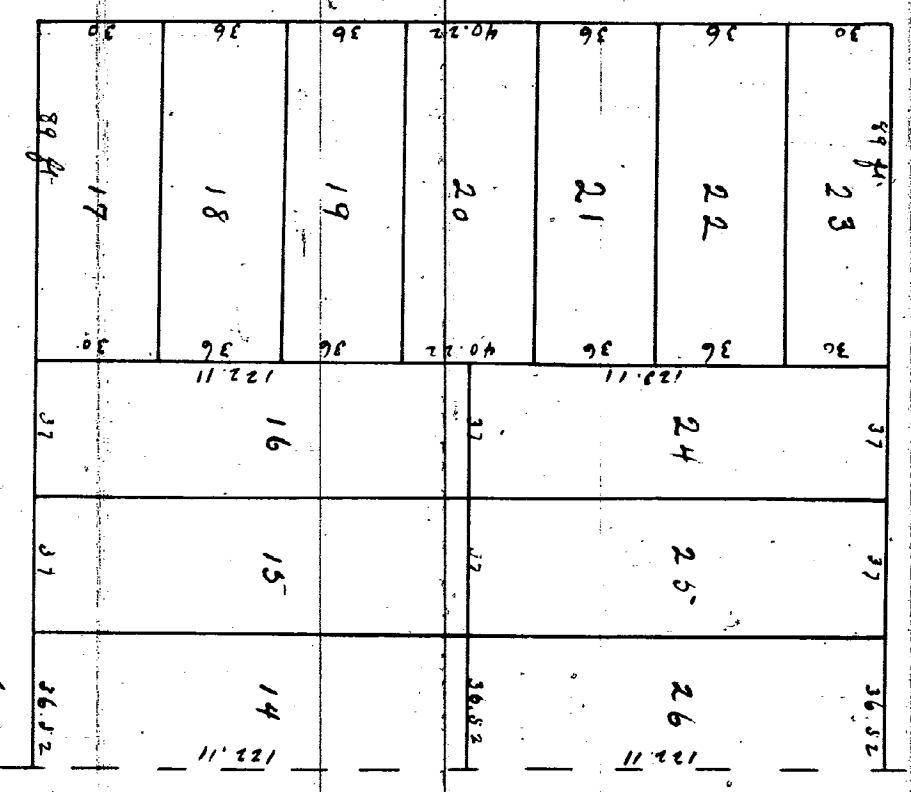

Know all men by these presents that we Francis Crawford and Cynthia W Crawford of the City of Detroit County of Wayne &
State of Michigan do hereby and lawfully present for Record this Plat marked Crawford's Subdivision of part of the Antoine Beaubien
Farm to be known as Crawford's Subdivision of the Antoine Beaubien Farm lying South of the Fort Gallop Road in the City of Detroit and
State of Michigan and we do hereby dedicate to the public the streets and alleys and to place along these sufficient curbs for
their protection and further bearing to ourselves our heirs and assigns the reservation of said streets whenever the same may be shown
limited by law. In witness whereof we have hereunto set our hands and seals this 11th day of October in the year one thousand eight
hundred and fifty three
On the presence of
J. H. Nuttall
A. C. Bates
State of Michigan } On this Eleventh day of October A D Eighteen hundred and fifty three before me a
County of Wayne } Notary Public in and for said County and State personally came Francis Crawford and Cy-
Cynthia W. Crawford known to me to be the persons who executed the foregoing Plat and acknowledged the same to be their
free act and deed and the said Cynthia W. wife of the said Francis Crawford having been by me examined separate
and apart from her said husband, acknowledged the same to be her free act and deed.

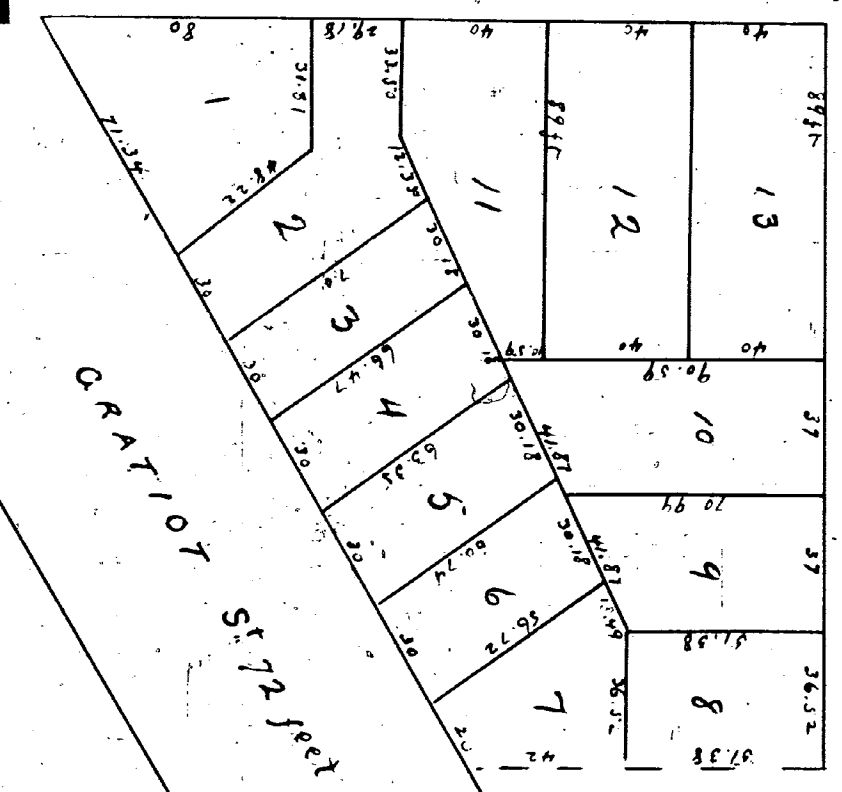

I hereby certify that these plats are correct copies of the plats now on record in
the Register & Deeds Office being made under the supervision of the Auditor
General by tracing the plats on record and affixing thereto a carefully compared
copy of the dedication and certificates
Dated the 27th day of April 1910
Geo W Nuttall
Clark and Genl. Supt.