


Scorel & Whipple Subdivision of note. Lorange Farm
DuPontville Mich. Detroit 1853 by
A. E. Nathan

AT 5 1/2 o'clock PM
Record this 25th May AD 1853 Henry Campen Register



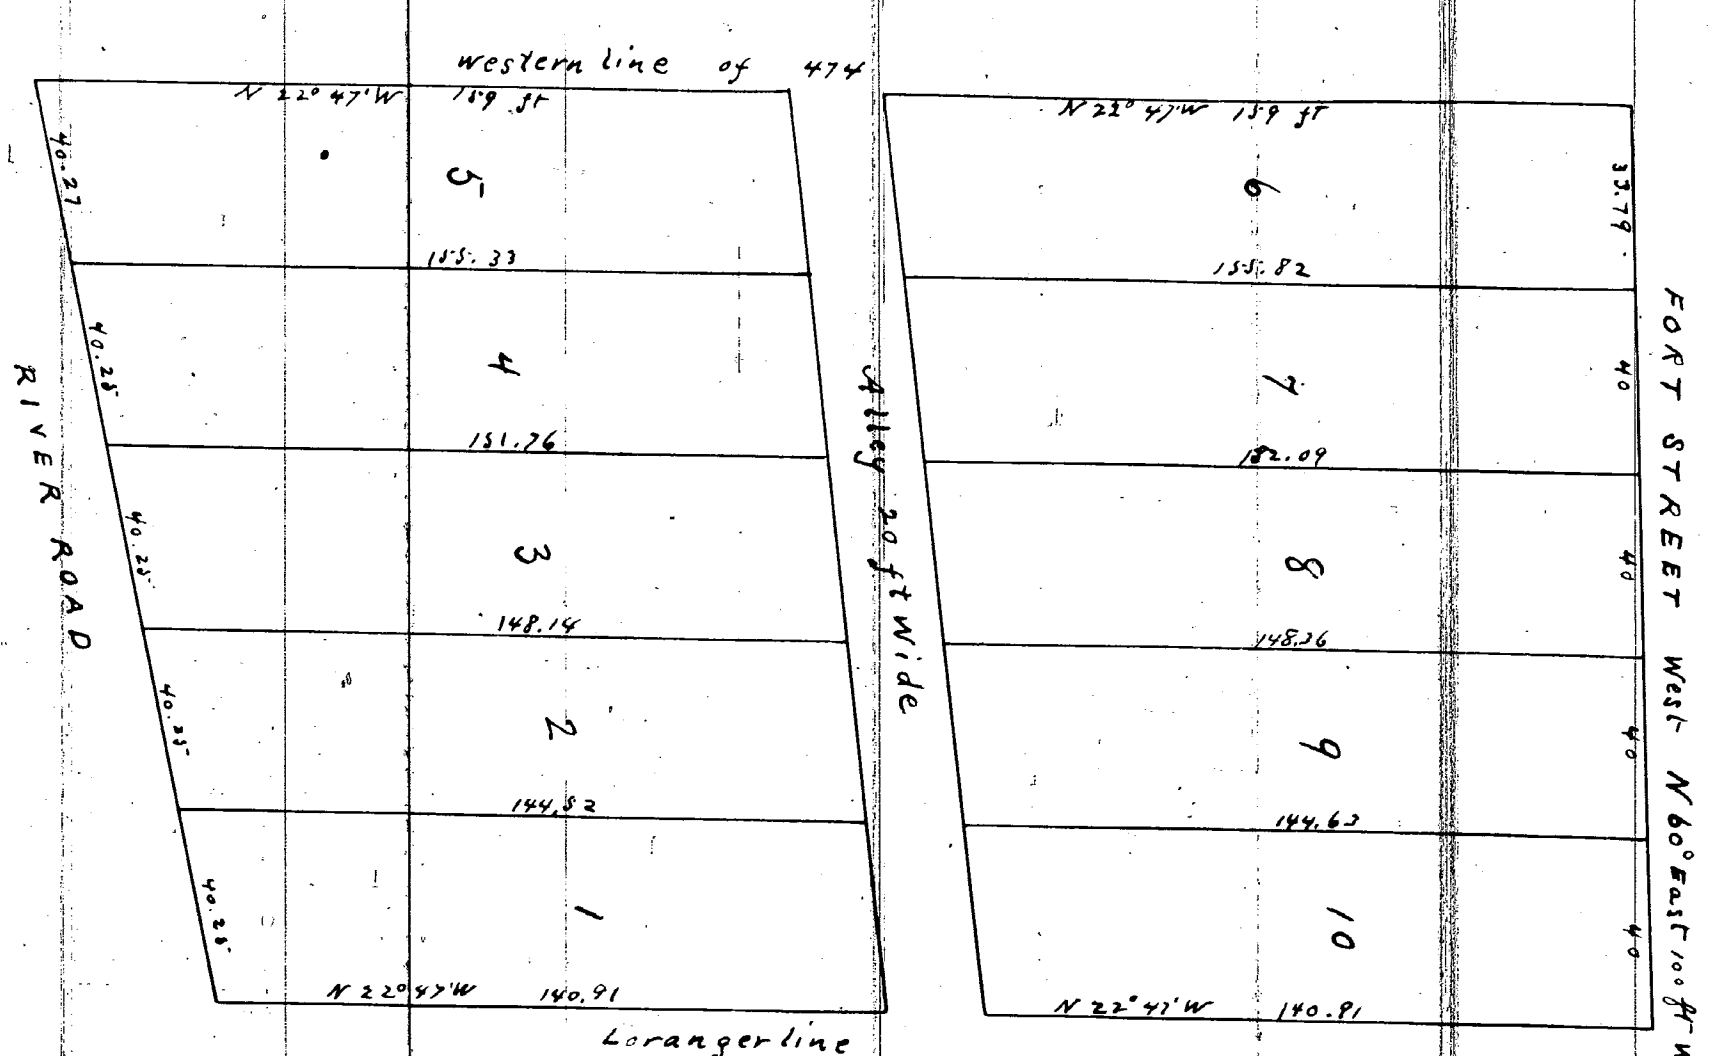


I Certify this Plat to be correct according
to survey and calculation May 23
1853 A.E. Nathan Sur.

Know all men by these presents that we John B. Leavel and Rebecca his wife and
William L. Whipple and Maria his wife of Detroit Michigan do hereby present for
Record this plot being a subdivision of a portion of the township of Wayne County
of Michigan formerly of DuPontville running North of the River Road as called
the subdivision where we have heretofore let one hundred and twelve ac-
cording to the 25th day of May 1853 John B. Leavel, Rebecca Leavel
Thomas Nelson Friend Palmer William L. Whipple Maria Whipple
State of Michigan }
County of Wayne } On this 25th day of May 1853 the above named
John B. Leavel & Rebecca his wife & William L. Whipple & Maria his wife of Detroit
Michigan to me known as the persons who presented the above instrument appeared
before me and duly acknowledged the execution thereof and the said Rebecca Leavel
and Maria Whipple on a private examination separate and apart for their said
husbands duly acknowledged they executed the same fully without any fear
or compulsion of or from their said husbands or any one

Thomas H. Palmer
Notary for Wayne Co. Mich

ELIZABETH St 60 ft N 64° E

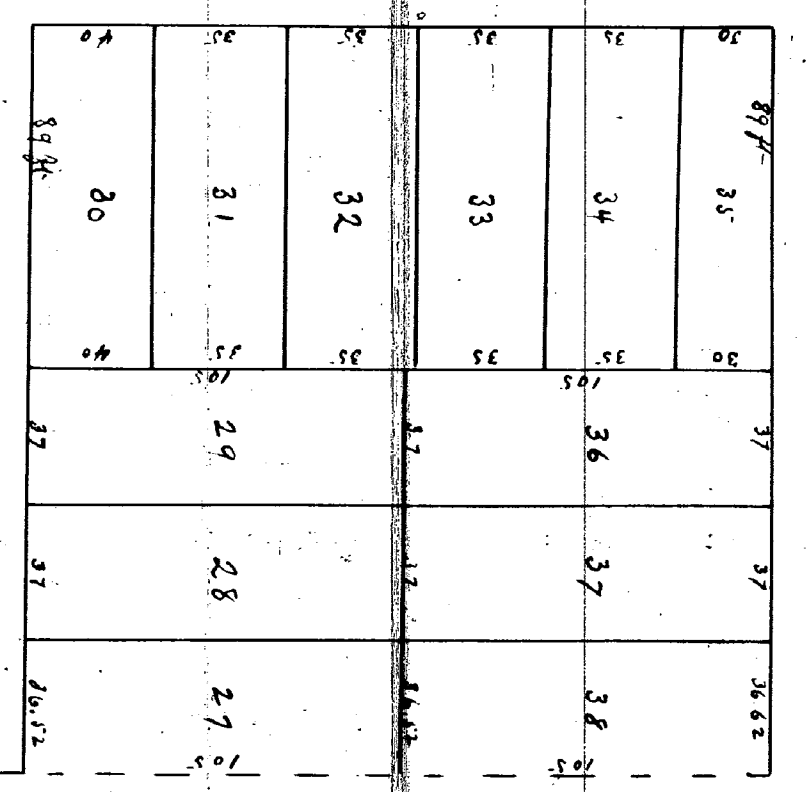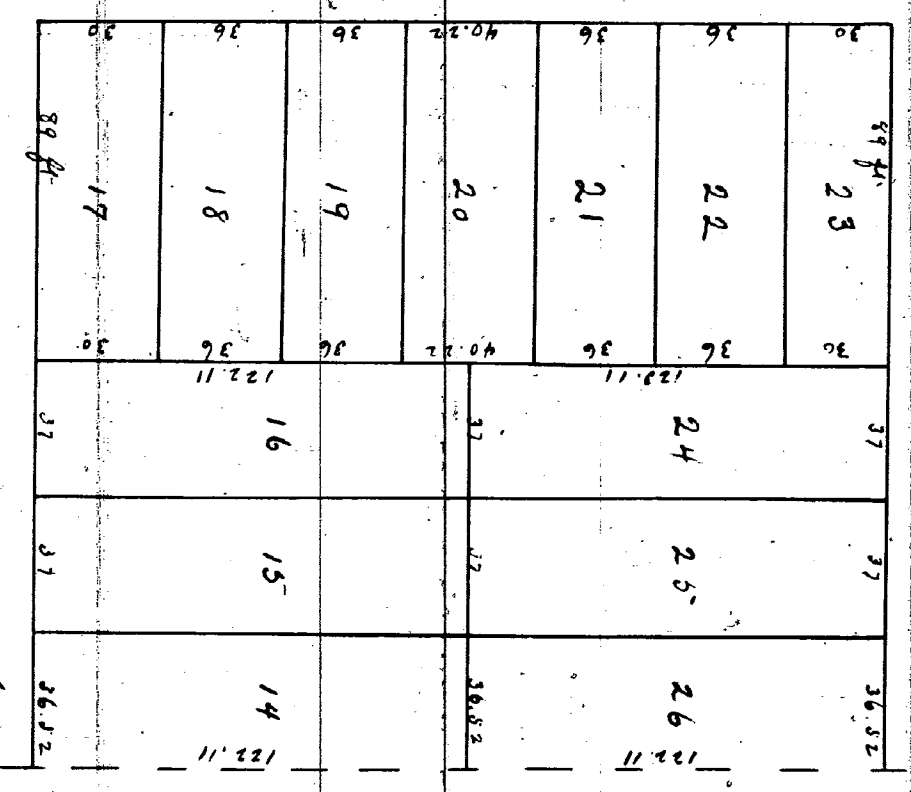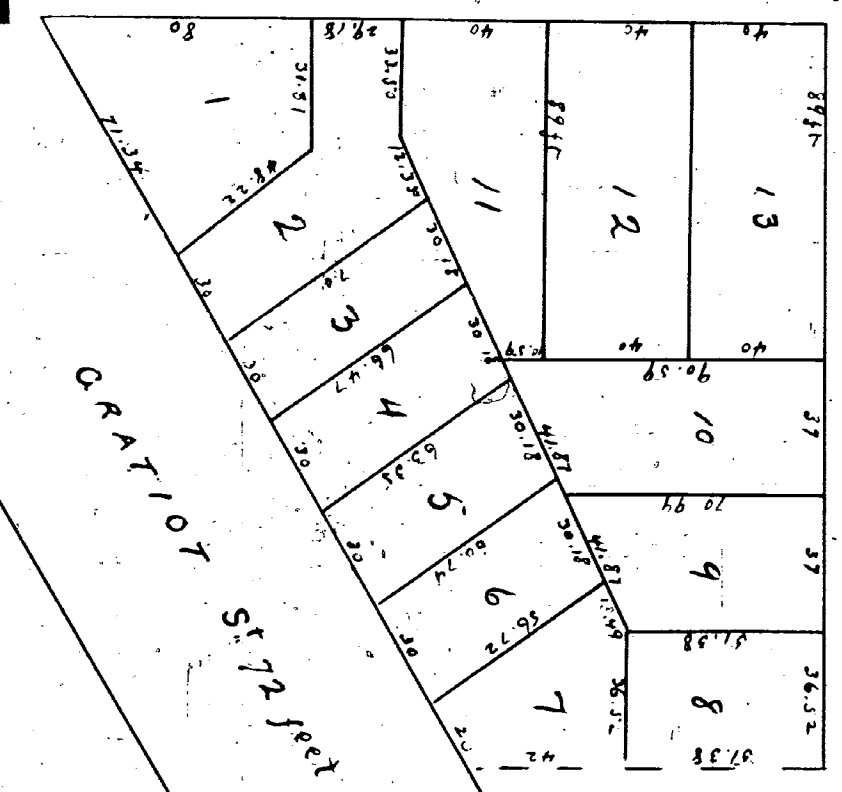

Know all men by these presents that we Francis Crawford and Cynthia W Crawford of the City of Detroit County of Wayne &
State of Michigan do hereby and lawfully present for Record this Plat marked Crawford's Subdivision of part of the Antigue Beauchien
Farm to be known as Crawford's Subdivision of the Antigue Beauchien Farm lying South of the Fort Gratiot Road in the City of Detroit and
State of Michigan and we do hereby dedicate to the public the streets and alleys and to place along these sufficient curbs for
their protection and further bearing to ourselves our heirs and assigns the reservation of said streets whenever the same may be shown
limited by law. In witness where of we have hereunto set our hands and seals this 11th day of October in the year one thousand eight
hundred and fifty three
On the presence of
J. H. Martineau
A. C. Bates
State of Michigan }
County of Wayne } On this Eleventh day of October A D Eighteen hundred and fifty three before me a
Notary Public in and for said County and State personally came Francis Crawford and Cy-
nthia W. Crawford known to me to be the persons who executed the foregoing Plat and acknowledged the same to be their
free act and deed and the said Cynthia W. wife of the said Francis Crawford having been by me examined separate
and apart from her said husband acknowledged the same to be her free act and deed

Francis Crawford (LS)
C. W. Crawford (LS)
J. H. Martineau Notary Public
Wayne Co. Mich

Plat-
of
Crawford's Subdivision
of part of the
Antigue Beauchien Farm
June 4, 1853
Henry Campen
City Sur.

I hereby certify that these plats are correct copies of the plats now on record in
the Register & Deeds Office being made under the supervision of the Auditor
General by tracing the plats on record and affixing thereto a carefully compared
copy of the dedication and certificates
Dated the 27th day of April 1910
Geo W. Pemberton
Clark and Genl. Supt.

FORWARD TO
STATE TREASURER

PET. # 6034

such event the petitioner or assigns shall be liable for all costs incidental to the repair of such broken or damaged utility, *Books 29-33*
P. 1402-7

Wayne

All of the foregoing in the following subdivisions:

1. Plat of Crawford's Subdivision of part of the Antoine Beaubien Farm as recorded in Liber 49, Page 495, Deeds, Wayne County records. *11266*
2. Plat of Crane and Wesson's Section of the Antoine Beaubien Farm, north of Elizabeth Street, Detroit, Michigan, as recorded in Liber 1, Page 9, Plats, Wayne County records, *10689*
3. Plat of the Subdivision of the Charles Moran Farm, between Gratiot and Indiana Streets, City of Detroit, Wayne County, Michigan, as recorded in Liber 1, Page 254, Plats, Wayne County records, *10516*
4. Plat of the Subdivision of the Louis Moran Farm between Fort and Elizabeth Streets, as recorded in Liber 55, Pages 243 and 244, Deeds, Wayne County records, *10717*
5. Plat of the Crane and Wesson Section of the Louis Moran Farm as recorded in Liber 1, Page 58, Plats, Wayne County records, *11407*
6. Plat of that part of Claim No. 181 north of Jefferson Avenue for the heirs of Antoine Rivard as subdivided into lots April 19, 1841, as recorded in Book 12, Pages 348, 349, 350, and 351, City Records, Probate File 998, *7990*
7. Plat of the Subdivision of Outlot 181, Rivard Farm, as recorded in Liber 1, Page 111, Plats, Wayne County records, *11318*
8. Plat of the Subdivision of part of Lot No. 182, Rivard Farm, Surveyed by Thomas Campau, as recorded in Liber 41, Page 449, Deeds, Wayne County records, *11277*

PROVIDED FURTHER, that if any utility located or to be located in said property shall break or be damaged as a result of any action on the part of the petitioner or assigns (by way of illustration but not limitation), such as storage of excessive weights of materials or construction not in accordance with Section 2, mentioned above, then in such event the petitioner or assigns shall be liable for all costs incidental to the repair of such broken or damaged utility,

All of the foregoing in the following subdivisions:

1. Plat of Crawford's Subdivision of part of the Antoine Beaubien Farm as recorded in Liber 49, Page 495, Deeds, Wayne County records.
2. Plat of Crane and Wesson's Section of the Antoine Beaubien Farm, north of Elizabeth Street, Detroit, Michigan, as recorded in Liber 1, Page 9, Plats, Wayne County records.
3. Plat of the Subdivision of the Charles Moran Farm, between Gratiot and Indiana Streets, City of Detroit, Wayne County, Michigan, as recorded in Liber 1, Page 254, Plats, Wayne County records.
4. Plat of the Subdivision of the Louis Moran Farm between Fort and Elizabeth Streets, as recorded in Liber 55, Pages 243 and 244, Deeds, Wayne County records.
5. Plat of the Crane and Wesson Section of the Louis Moran Farm as recorded in Liber 1, Page 58, Plats, Wayne County records.
6. Plat of that part of Claim No. 181 north of Jefferson Avenue for the heirs of Antoine Rivard as subdivided into lots April 19, 1841, as recorded in Book 12, Pages 348, 349, 350, and 351, City Records, Probate File 998.
7. Plat of the Subdivision of Outlot 181, Rivard Farm, as recorded in Liber 1, Page 111, Plats, Wayne County records.
8. Plat of the Subdivision of part of Lot No. 182, Rivard Farm, Surveyed by Thomas Campau, as recorded in Liber 41, Page 449, Deeds, Wayne County records.
9. Subdivision of Lot 1 of S. B. Morse's Subdivision of the Mullett Farm, north of Gratiot Street, Detroit, as recorded in Liber 1, Page 55, Plats, Wayne County records;

and be it further
RESOLVED, That all that part of Vernor Highway abutting the westerly line of Rivard Street, extended northerly, abutting the westerly line of Russell Street and abutting the southerly line of the Fisher Freeway Right of Way is closed on a temporary basis for a period to end May 29, 1975,

PROVIDED, That petitioner shall be subject to any tax which may be levied against it pursuant to law with regard to such use of public property, and further

PROVIDED, Petitioner first furnishes an Agreement, in form approved by the Corporation Counsel, saving and protecting the City of Detroit harmless from any and all claims, damages or expenses that may arise by reason of the issuance of said permit, and providing for the faithful performance by the grantee of the terms hereof, and files same with the City Controller, and further

PROVIDED, That said permit shall be issued only after a certified copy of this resolution has been duly recorded in the office of the Wayne County Register of Deeds, by and at the permittee's expense, and further

PROVIDED, That no building or other structure is constructed in said alley; that petitioner shall observe the rules and regulations of the Department of Public Works, and further subject to the following provisions:

The City of Detroit retains all rights and interests in the area herein temporarily closed;
The City and all utility companies retain their rights to establish, maintain, and service any utilities in said area of temporarily closed alley, and further

PROVIDED, That at the expiration of said permit, all obstructions therein shall be removed at the expense of the grantee, and the public property affected shall be restored to a condition satisfactory to the Department of Public Works, by and at the permittee's expense, and further

PROVIDED, This resolution is revocable at the will, whim or caprice of the Common Council, and further, that grantee acquires no implied or other privileges hereunder, not expressly stated herein, and be it further

RESOLVED, That all that part of Elizabeth Street lying in the limited access right of way of the Chrysler Freeway

Be and the same is hereby vacated to become a part and parcel of the Michigan Department of State Highways property, and be it further

Resolved, That, if, at any time in the future, it becomes necessary to remove the paved street and alley returns leading to the above vacated public rights of way except that portion of Elizabeth Street within the Chrysler Freeway Right of Way, such removal and curb construction, and any pavement adjustments, and, if necessary, any manhole and catch basin installations shall be done by the petitioner by City permit and inspection and according to City

specifications, with the entire cost of said construction being borne by the petitioner or his assigns.

Resolved, That the City Clerk is hereby authorized and directed to send a certified copy of this resolution to the Detroit Edison Company, the Michigan Bell Telephone Company, and the Michigan Consolidated Gas Company, and be it further

RESOLVED, That the Community Development Commission is hereby authorized and directed to negotiate the sale of the vacated alleys owned in fee by the City, said alleys are in the block bounded by St. Antoine, the Chrysler Freeway, Gratiot, and Adams; and in the block bounded by St. Antoine, the Chrysler Freeway, Adams, and Elizabeth.

Adopted as follows:
Yeas — Councilmen Browne, Eberhard, Henderson, Hood, Levin, Rogell, Wierzbicki, and President Ravitz — 8.
Nays — None.

Map attached
Li: 18456
Pa: 894-5
Rec: 6-15-73
11250
7990
1128
11277
11264
10689
10514
10107
11407

STATE OF MICHIGAN)
CITY OF DETROIT) ss.

SHORT FORM--TRUE COPY CERTIFICATE

I, GEORGE C. EDWARDS, CITY CLERK of the City of Detroit, do hereby certify that the annexed paper is a True Copy of a Resolution


adopted by the Common Council on MAY 29 1973

And approved by the Mayor on JUN 5 1973

as appears from the Journal of said Common Council, on file in my office.

IN WITNESS WHEREOF, I have hereunto set my hand and affixed the Corporate Seal of said City, at Detroit, on

JUN 14 1973
George C. Edwards
City Clerk

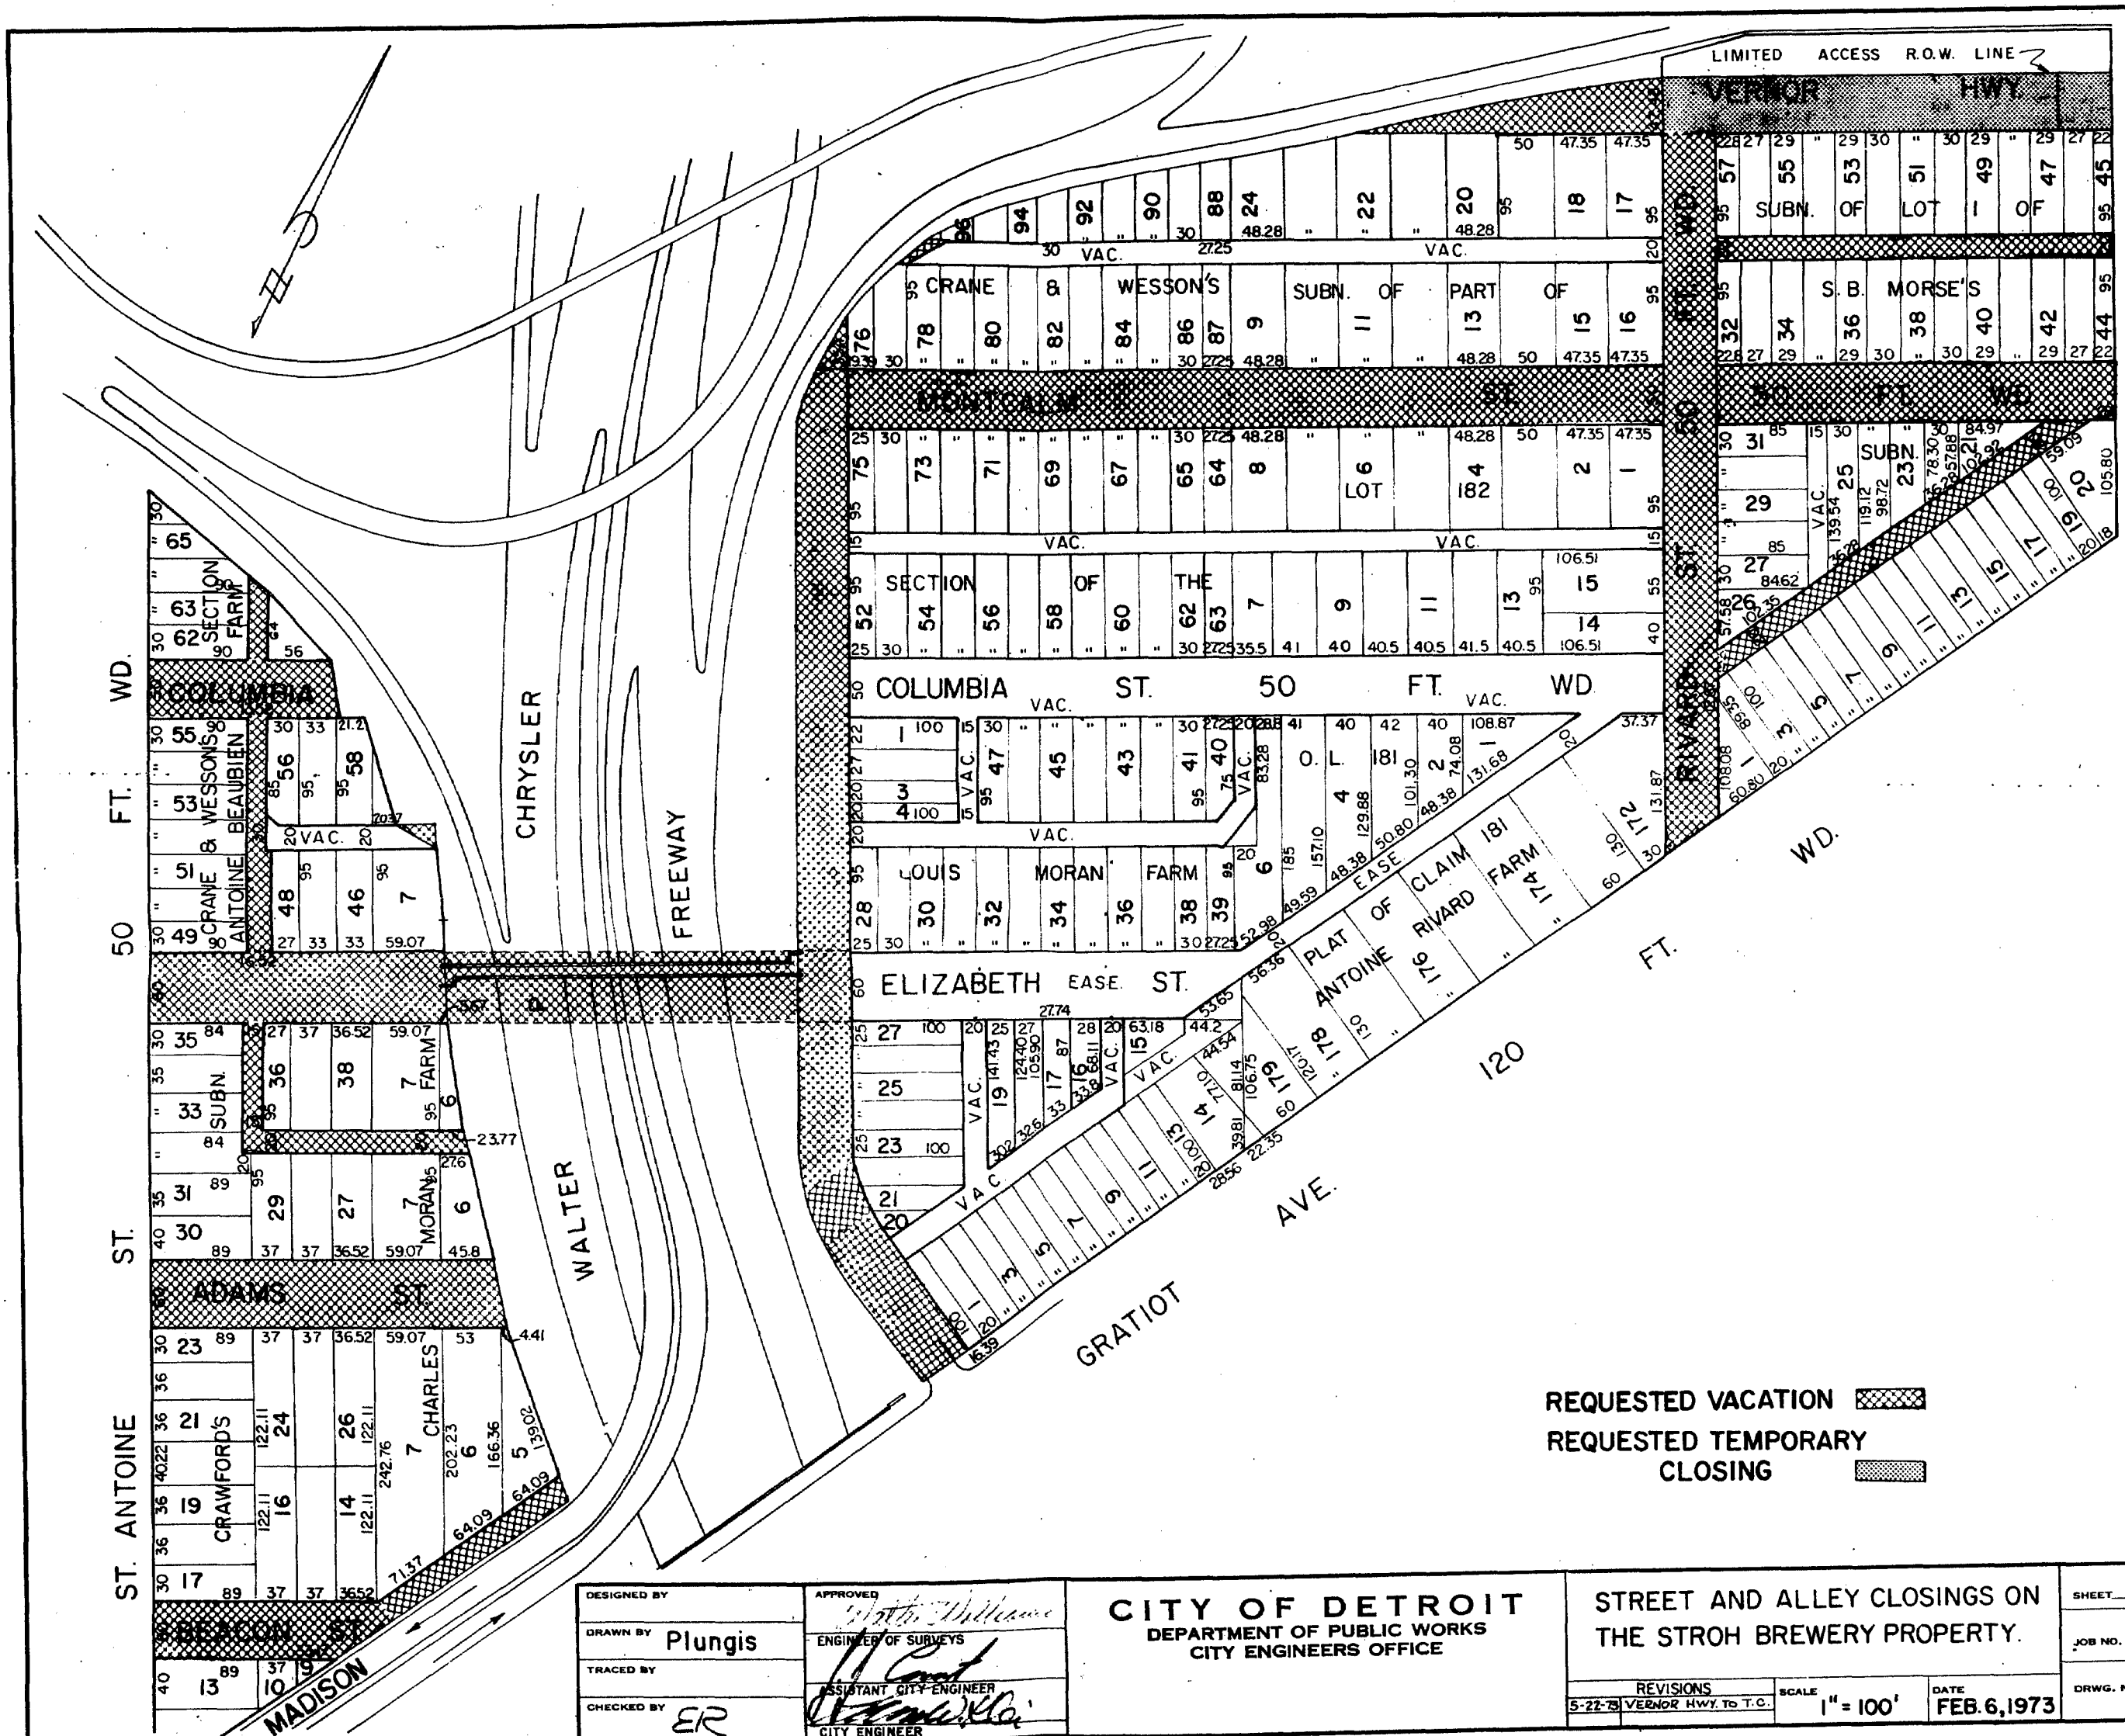

REQUESTED VACATION
REQUESTED TEMPORARY
CLOSING 

DESIGNED BY	APPROVED
DRAWN BY	ENGINEER OF SURVEYS
TRACED BY	ASSISTANT CITY ENGINEER
CHECKED BY	CITY ENGINEER

CITY OF DETROIT
DEPARTMENT OF PUBLIC WORKS
CITY ENGINEERS OFFICE

STREET AND ALLEY CLOSINGS ON
THE STROH BREWERY PROPERTY.

REVISIONS		SCALE 1" = 100'	DATE FEB. 6, 1973
5-22-73	VERNOR HWY. TO T.C.		

SHEET _____ OF _____ SHTS.

JOB NO.

DRWG. NO. X-6034