


Platt of Michigan City situated on Section 19 & 24 of Town Two South
Range 7 & Eight East on the County line between Wayne & Washtenaw County
Matthew Woods Amasa Rawson & Abraham Vorhees Proprietors

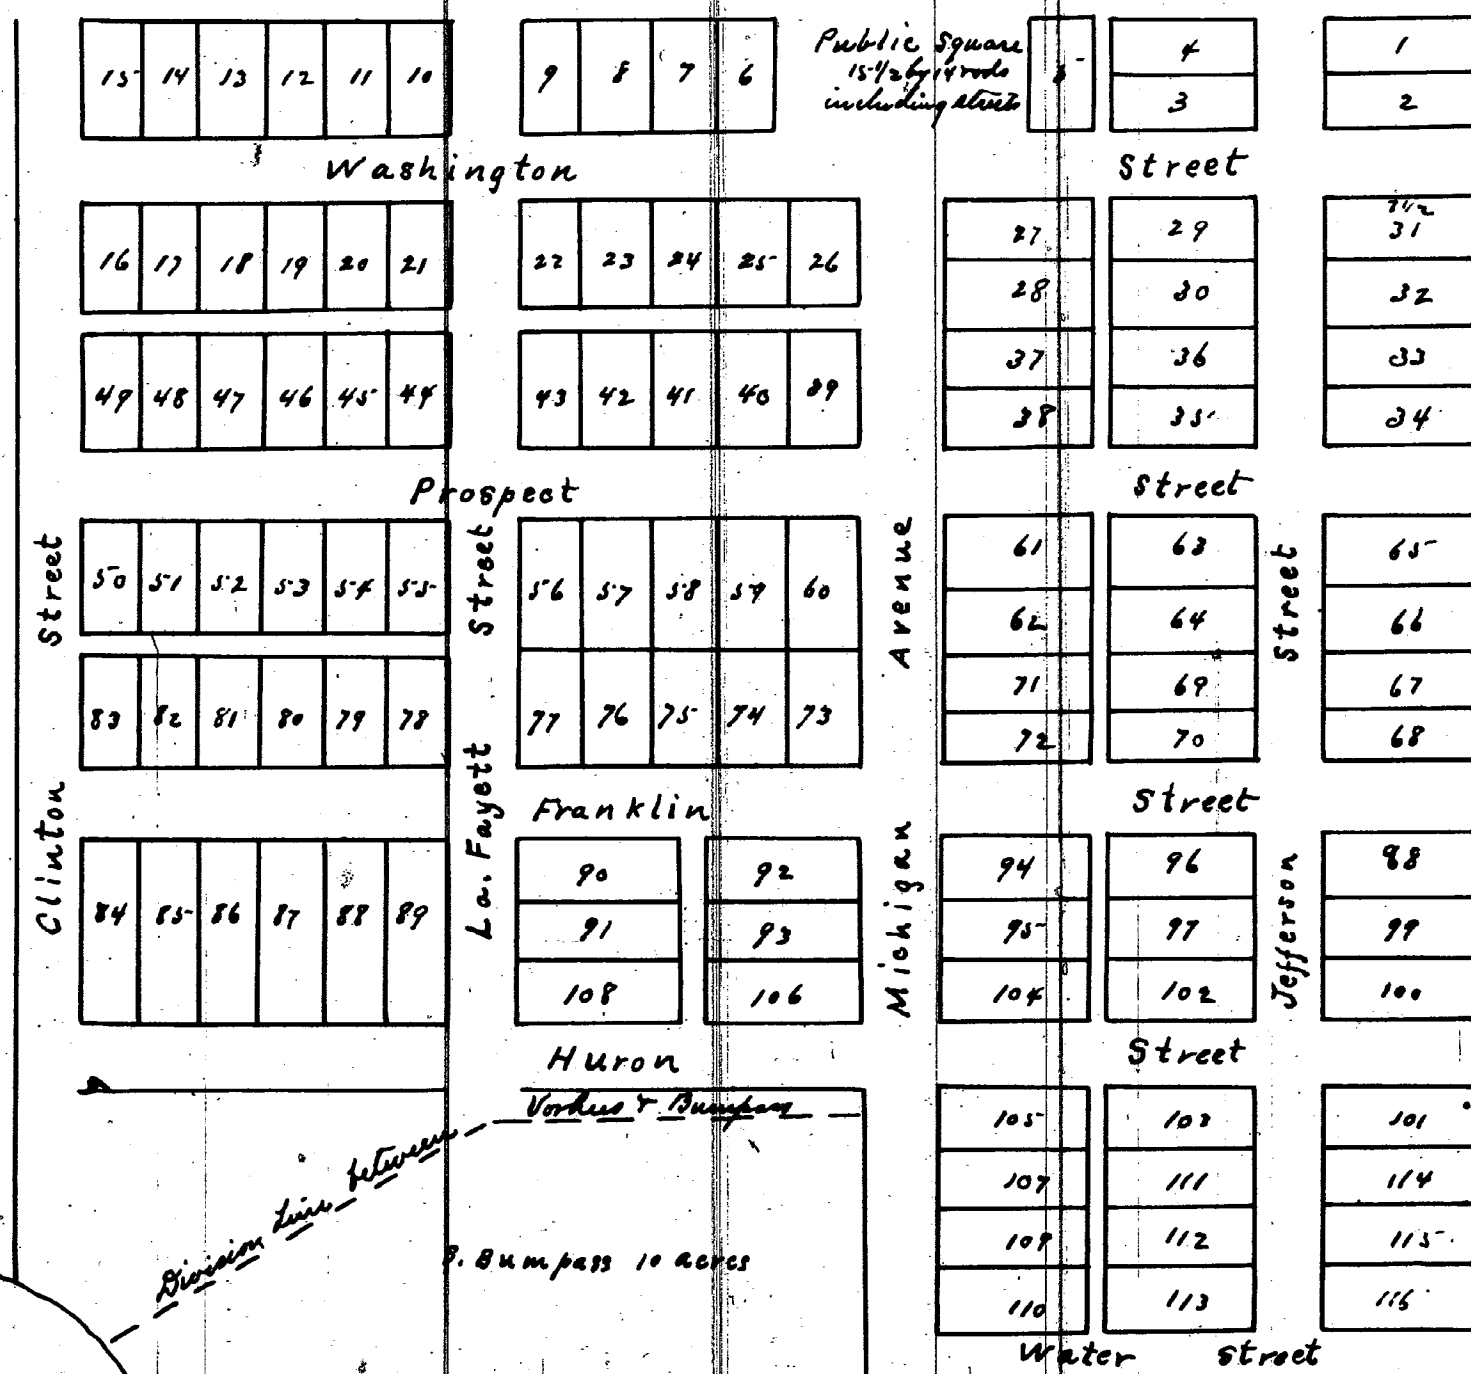

We the undersigned being separate & distinct Proprietors of the land embraced in this the above Village Platt called Michigan City have caused this map or Platt to be drawn for the purpose of being recorded in provision of the statute in such cases made & provided & we do hereby make set apart & grant all such parts of said land embraced in said plat as are thereby designed & intended for streets alleys common or Public uses for the use & purposes as expressed intended & designed by said Platt all which we will record

Witness G. Spencer
Matthew Woods
Amasa Rawson
Abraham Vorhees

Came before me the undersigned officers Abraham Vorhees & Amasa Rawson & Matthew Woods known to me to be the signers & that they did cause said Platt to be made for the use & purposes therein expressed & that they wished the same as certified & recorded according to the statute in & of the above instrument & solemnly acknowledged that
G. Spencer President of the town of
Michigan City
G. Spencer Justice of the Peace

Description

Michigan Avenue is 6 rods wide excepting through lands belonging to Mr. Bumpass the center of said Avenue is the line between the county of Wayne & Washtenaw Water Street in Wayne county is 3 rods all other 4 rods the south bounds of Huron Street is 2 rods north of Mr. Bumpass north line Lots east of county line are 4 by 9 1/2 rods alley 1 rod
Lots No from 6 to 26 from 39 to 55 from 78 to 83 are 4 rods by 7 1/2 alleys 1 rod Lots No 90, 91, 92, 93, 106 & 108 are 4 rods by 10 alleys 20 feet
No 84, 85, 86, 87, 88, 89 are 4 by 12 rods
Lots between Avenue & La Fayette street are 4 rods by 10 alleys 20 feet North of La Fayette Street they are 4 by 12 including alley of 20

Scale 3 chains to the inch
Surveyed in Nov 1836 by
W. R. Watson

I hereby certify that this plat is a correct copy of the plat now on record in the Register of Deeds office, being made under the supervision of the Auditor General by tracing the plat on record and affixing thereto a carefully compared copy of the dedication and certificate

Dated this 27th day of April 1910

Geo. W. Bennett

Clerk Aud. Genl's Dept.