



11268

SUBDIVISION OF LOTS NO 76 AND 87.
CRAWFORD'S SUBDIVISION OF THE
FORT TRACT.
SPRINGWELLS, WAYNE CO MICHIGAN.

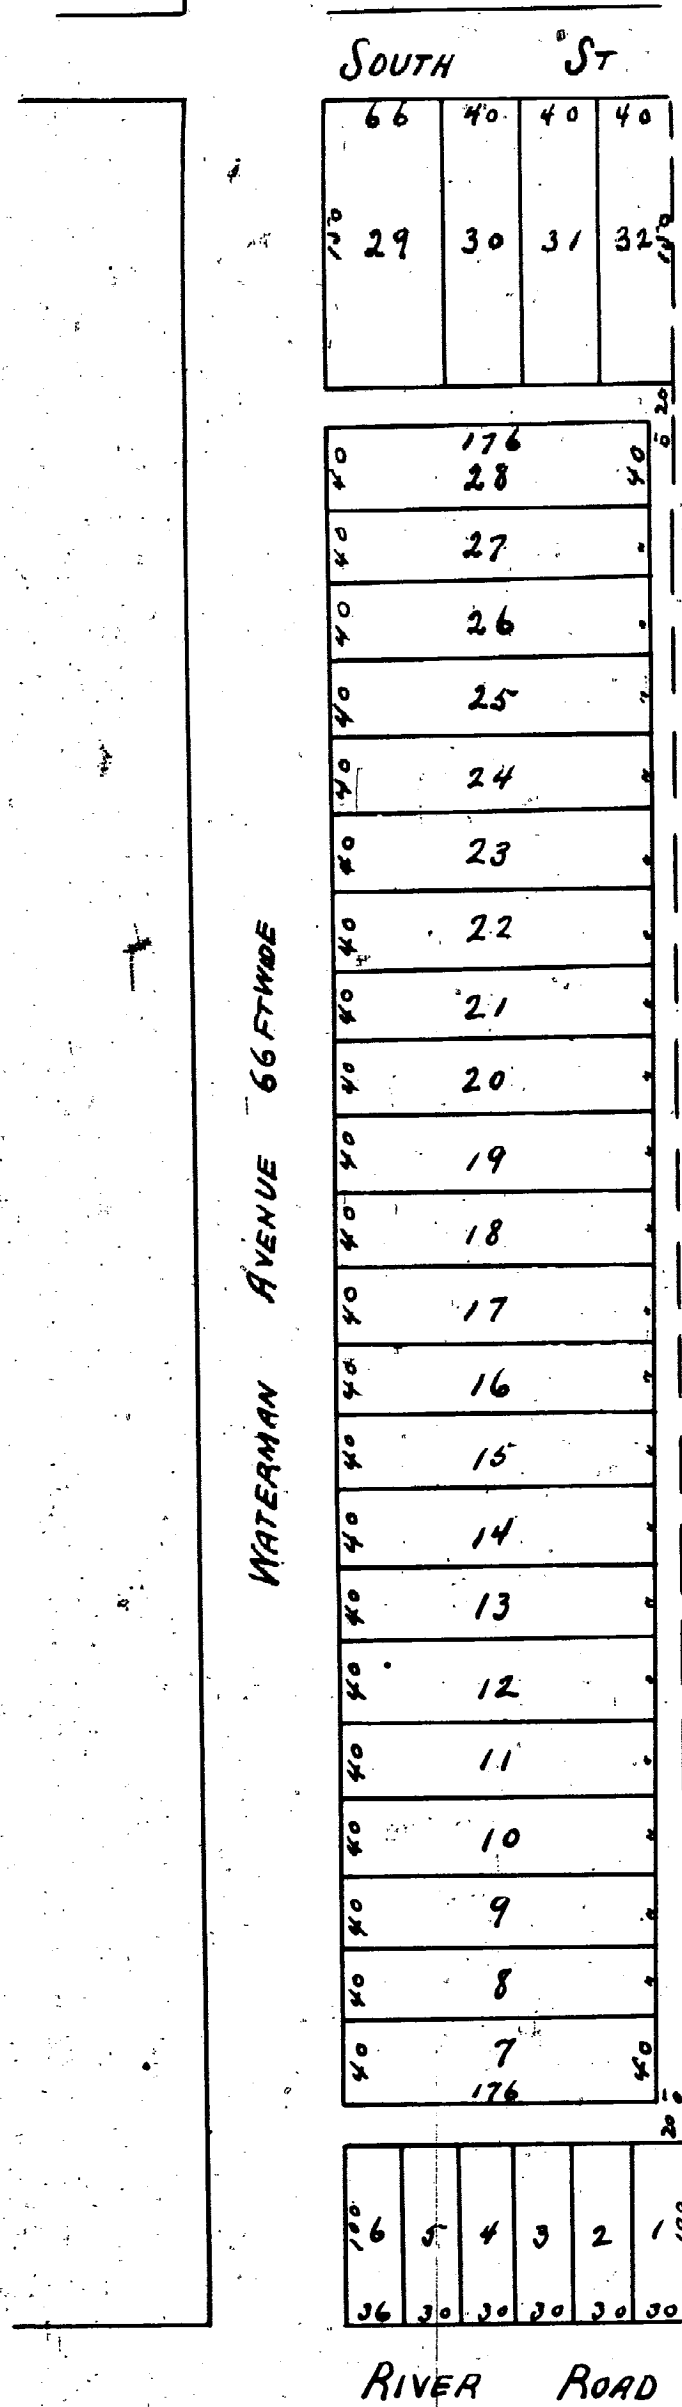

RICE'S SUB OF LOT 31.
OF SUB OF LOTS 13, 14, 15 & 16.
BAKER FARM.
BY THE CITY ASSESSOR

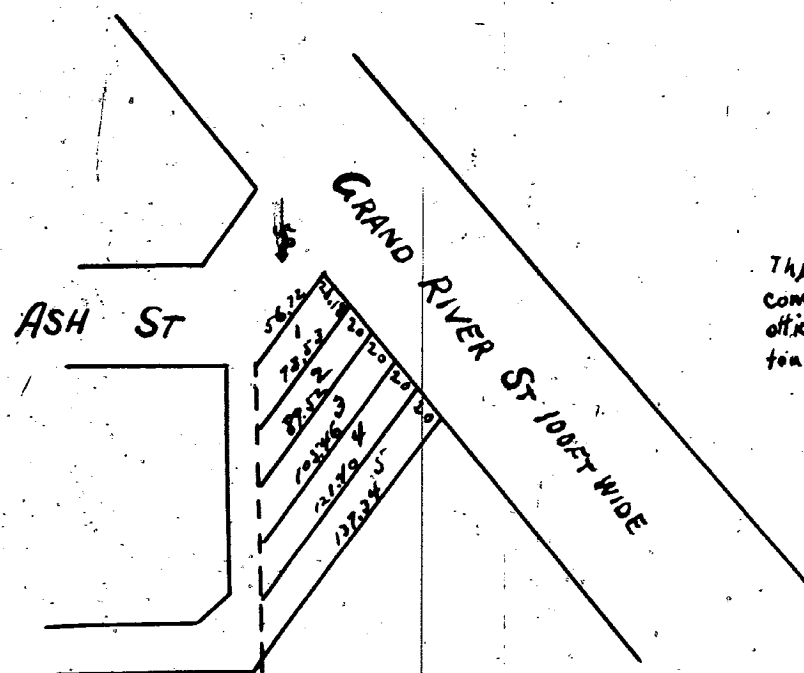

I HEREBY CERTIFY THE ABOVE PLAT TO BE CORRECT
EUGENE ROBINSON - CITY SURVEYOR.

Rec'd for Record Jan'y 14th 1871 at 10 3/4 o'clock A.M.

Along Eaton Register

The above is correct from Measurement Detroit Jan'y 10th 1871 - John F. Munn's Sur.
Know all men by these presents that we Henry Mahuten and Barbara Mahuten his wife of Springwells Wayne County in the State of Michigan do hereby present for Record the Plat hereto annexed being a Subdivision of Lots Number Seventy Six (76) and Eighty Seven (87) of Crawford's Subdivision of the Fort Tract (so called) in the said Township of Springwells Wayne County State of Michigan, and do dedicate to the perpetual use of the Public certain alleys by us laid out thereon reserving to ourselves our heirs and assigns the reversion thereof whenever the same may be discontinued by law. Dated 13th January 1871
Signed and sealed in presence of
Francis Crawford
Francis Crawford Jr.

Henry Mahuten
Barbara Mahuten

State of Michigan } ss. On this thirteenth day of January One thousand eight hundred and
County of Wayne } Seventy one before me a Notary Public in and for said County personally
Came Henry Mahuten and Barbara Mahuten his wife known to me to be the persons who
executed the annexed instrument and acknowledged the same for the uses and purposes
therein set forth to be their free act and deed, and the said Barbara wife of the said Henry
Mahuten on a private examination separate and apart from her husband acknowledged that she
executed the same freely and without fear of or Compulsion from her husband or any other person
Francis Crawford Notary Public
Wayne County Mich

Rec'd for Record April 8th 1871 at
3 1/2 o'clock P.M.

Along Eaton Register

Know all men by these presents that I Benjamin B. Rice of the City of Detroit Wayne County Michigan have caused the above Plat to be made for the purpose of having the same recorded according to law. In Witness whereof I have hereunto set my hand and seal this 8th day of April 1871

In presence of
Along Eaton
Henry Campau } B. B. Rice

State of Michigan } ss. On this 8th day of April
County of Wayne } A.D. 1871 before me the
Subscriber a Notary Public in and for said
County personally Came the above named
Benjamin B. Rice known to me to be the
person who executed the annexed plat and
acknowledged the same to be his free act
and deed


Along Eaton
Notary Public
Wayne Co. Mich

This is to certify that the above plat has been compared with the original plat of record in the office of Register of Deeds of Wayne County and found to be a true copy of the same.

A. H. Willmarth
Surveyor

11269

RICE'S SUB OF LOTS 6 & 7
BLOCK 70 CASS FARM.

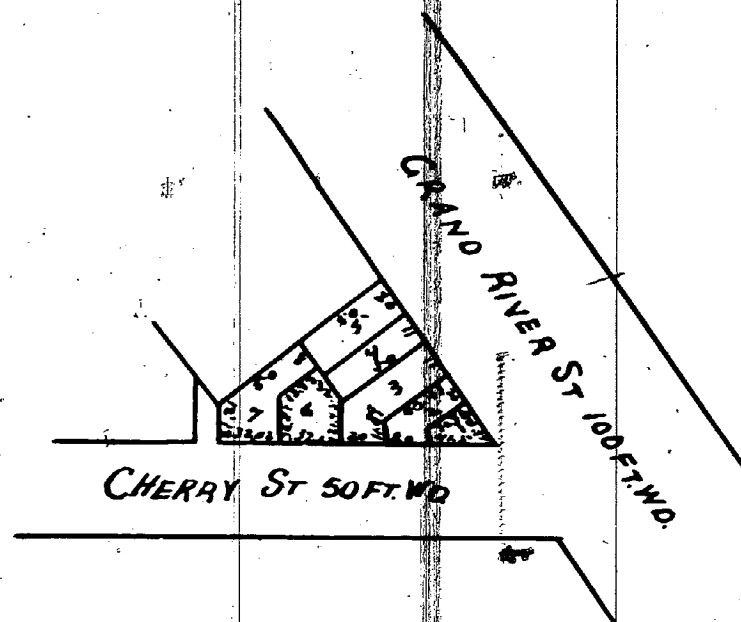

I CERTIFY THE ABOVE PLAT TO BE CORRECT
EUGENE ROBINSON - CITY SURVEYOR.

Rec'd for Record April 8th 1871 at 3 1/2 o'clock P.M.

Along Eaton Register

Know all men by these presents that I Benjamin B. Rice of the City of Detroit Wayne County Michigan have caused the above Plat to be made for the purpose of having the same recorded according to law. In Witness whereof I have hereunto set my hand and seal this 8th day of April 1871

In presence of
Along Eaton
Henry Campau } Benjamin B. Rice

State of Michigan } ss. On this 8th day of April A.D. 1871 before
County of Wayne } me the Subscriber a Notary Public in
and for said County the above named
Benjamin B. Rice known to me to be the person who executed
the above and acknowledged the same to be his free act and deed
Along Eaton Notary Public
Wayne Co. Mich

I hereby certify that this plat is a correct copy of the plat now on record in the Register of Deeds office, being made under the supervision of the Auditor General by tracing the plat on record and affixing thereto a carefully compared copy of the dedication and certificate

Dated this 30th day of April 1910

Geo W Bennett

Clark and Guil's. Deft.