


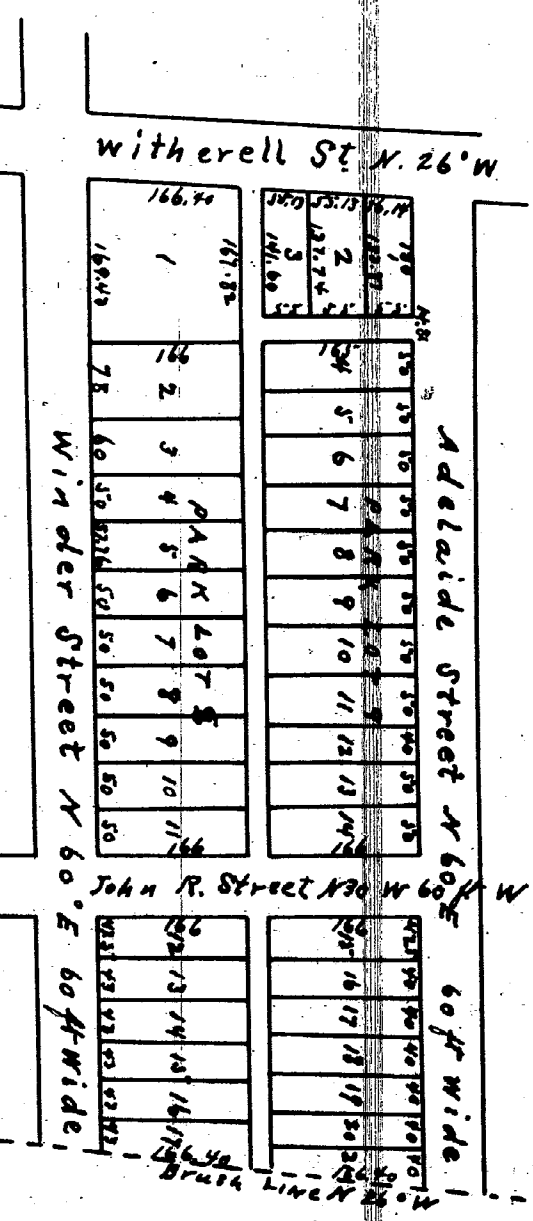


Recd for Record this 11th November 1853 at 2 1/4 o'clock P.M. Henry Campbell Register

We the undersigned William Dowsbury and William D Wood of District in the State of Michigan parties legally or equitably interested in said lots 879 in said City of Detroit do hereby approve and adopt the annexed Plat of said Oak lots and authorize the same to be recorded within our hands and seals at said District this Eleventh day of November A.D. Eighteen hundred & fifty three

for witnesses of Henry Campbell } Notary Public in and for said County of Wayne A. W. Dowsbury } William D Wood } On this Eleventh day of November A.D. Eighteen hundred and fifty three personally appeared before me Notary Public in and for said County of Wayne William Dowsbury and William D Wood to me well known and personally acknowledged that they executed the annexed Plat of Oak lots 879 as their free act and deed and for the purpose of having the same recorded according to law.

PLAT OF DICKINSON'S SECTION of the LABROSS FARM being Lot 23, and the Eastern part of Lot 25, North of Grand River Road 1852 By A.E. Hutton Sur. Recd for Record this 4th day of October 1852 at 9 1/2 o'clock A.M. Henry Campbell Register

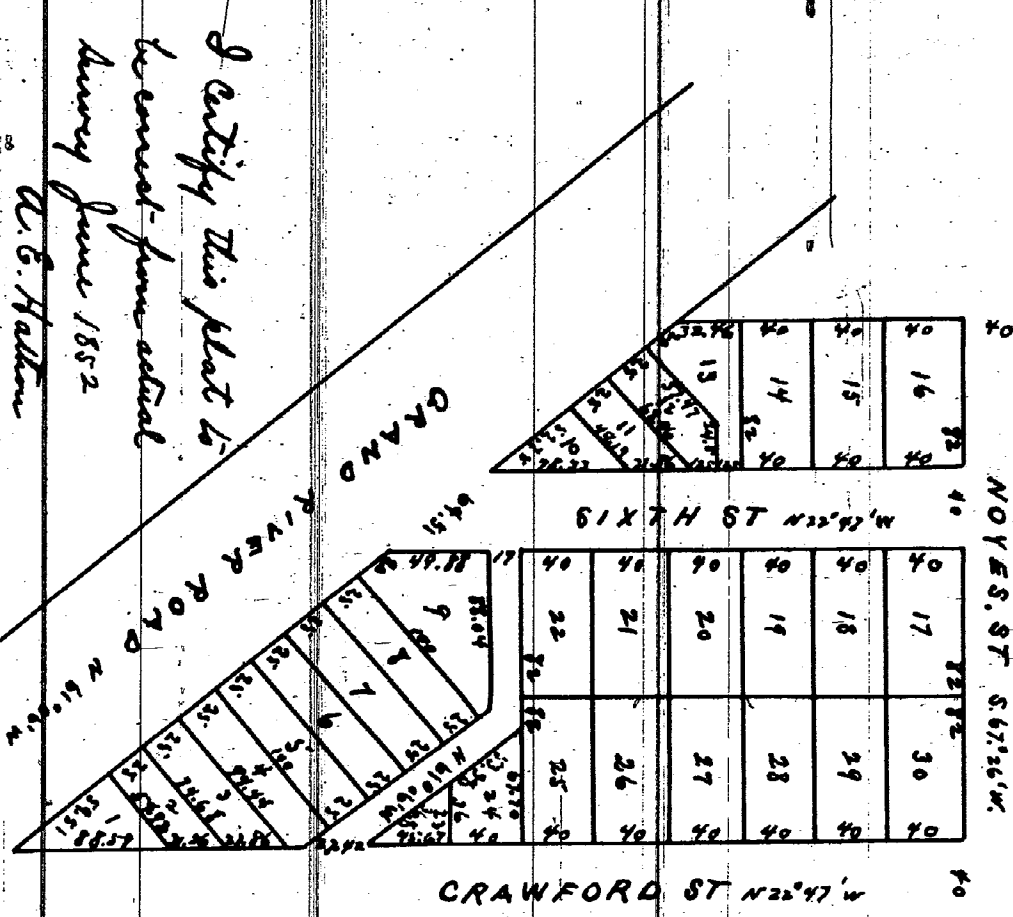

I hereby certify that these plats are correct copies of the plats now on record in the Registry of Deeds office, being made under the supervision of the Auditor General by having the plats on record and affixing thereto a carefully compared copy of the dedication and certificate.

Noted this 25th day of April 1910 Geo. M. Bennett Clerk and Seal Affix.

Know all men by these presents that we Moses F. Dickinson and Maria L. Dickinson his wife of Springwells Michigan do hereby dedicate to the Public the perpetual use of the streets and alleys as marked out and laid down on this plat made by us from lot Twenty two (22) and the Eastern part of lot Twenty three (23) in the Labross farm as called North of the Grand River Road in the City of Detroit Michigan said streets to be kept open and unincumbered by erections of any description excepting always the planting of ornamental trees and shrubbery and enclosures that may be necessary to protect the same on the borders of said streets & expressly reserving to ourselves our heirs and assigns, the reversion thereof whenever the same may be discontinued by law or otherwise. Given under our hand and seals at Detroit Michigan this 27 day of September A.D. 1852 M. F. Dickinson Maria L. Dickinson

State of Michigan } On this 2nd day of October A.D. 1852 personally appeared before me a Notary Public in and for said County the } Wayne County } above named Moses F. Dickinson and Maria L. his wife, known to me to be the persons who executed the foregoing instrument & acknowledged the same to be their free act & deed for the uses and purposes therein mentioned and the said Maria L. wife of said Moses F. Dickinson being by me separately examined separate and apart from her husband acknowledged that she executed the same freely and voluntarily without any fear or compulsion from any one

William B. Wesson Notary Public Wayne County Mich