CHbPDF - www.fastio.com

11271

PLAT
OF
The subdivision of Lots 12. 13 & 14 Block Number
34
LABROSS FARM
On the North West corner of Lafayette
& Sixth Street
DETROIT

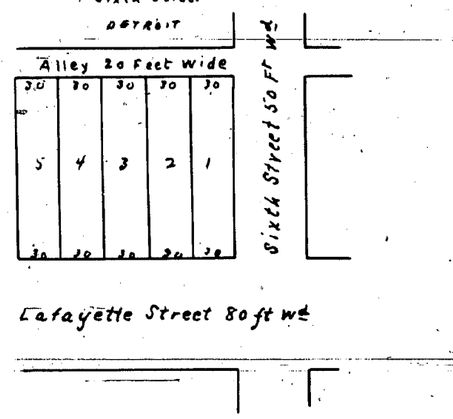

11273

Plat
of
The Subdivision of Lots 8 & 9 Block 60 of the
LABROSS FARM
On the North East Corner of
Abbott & Seventh Streets
DETROIT.

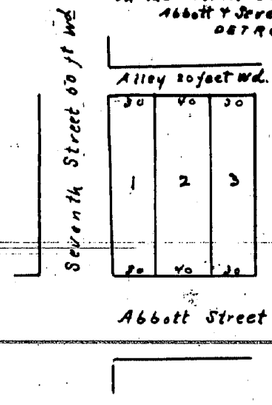

Know all men by these presents that we Albert Cranet Anna his wife & William B Wesson of Detroit Michigan do hereby present for Record the above Plats of Lots 12. 13 & 14 Blk 34 and 8. 9 Blk 60 Labross farm.

Signed & Sealed in presence of Detroit January 28th 1852

Walter Crane
Walter Ingersoll

Albert Crane (S)
Anna Crane (S)
Mrs B. Wesson (S)

State of Michigan }
County of Wayne } ss On this twenty eighth day of January A.D. 1852 personally appeared before me Albert Crane & Anna his wife and William B Wesson of Detroit Mich and acknowledged that they executed this plat and the said Anna Crane wife of Albert Crane on a private examination separate & apart from her husband acknowledged that she executed this instrument freely and without any fear or compulsion of any person whatever

Walter Crane
Notary Public
Wayne Co
Mich

Rec'd for Record this 30th
day of January A.D. 1852
at 9 O'clock A.M.
Henry Campau
Regista

I do hereby certify that ~~this plat is a~~ these plats are correct copies of the plats now on record in the Register of Deeds office, being made under the supervision of the Auditor General by tracing the plats now on record and affixing thereto a carefully compared copy of the dedication and certificate

Dated this 6th day of May 1910
Geo W Bennett
Clerk And Engr's Dept.

11272

PLAT

Of the Subdivision of that part of Private Claim 247 between the Northern Line of Woodbridge and Larned Streets and the Southern Line of Michigan Avenue or Chicago Road by Mrs Catherine H Jones 1851 Note Showing also the Subdivision of Lots 1 & 12 and Fractional Lots 2 & 11 Block 16 of the Subdivision of the Cass Farm

Know all men by these presents that I Catherine H. Jones have caused to be made the accompanying plat of so much of the "Private Claim" Number 247 in the City of Detroit as lies between Larned and Woodbridge streets and the Chicago road and do hereby dedicate the alleys & alleys laid out thereon to the Public use under existing laws

Witness my hand & Seal this 10th of Jan 1852
In presence of
E. C. Walker
L. H Jones
Catherine N. Jones (S)

State of Michigan
Wayne County } ss
On this tenth day of January A.D. 1852 personally appeared before me a Notary Public in & for said County Catherine H. Jones known to me to be the person who executed the above dedication in writing and acknowledged the same to be her free act and deed

E. C. Walker
Notary Public
Wayne Co
Mich

I certify the above to be correct from actual calculation
Detroit Jany 8th 1852
A. E. Hattison
Surv

Rec'd for Record this 12th day of January A.D. 1851 at 12 O'clock Noon
Henry Campau
Regista

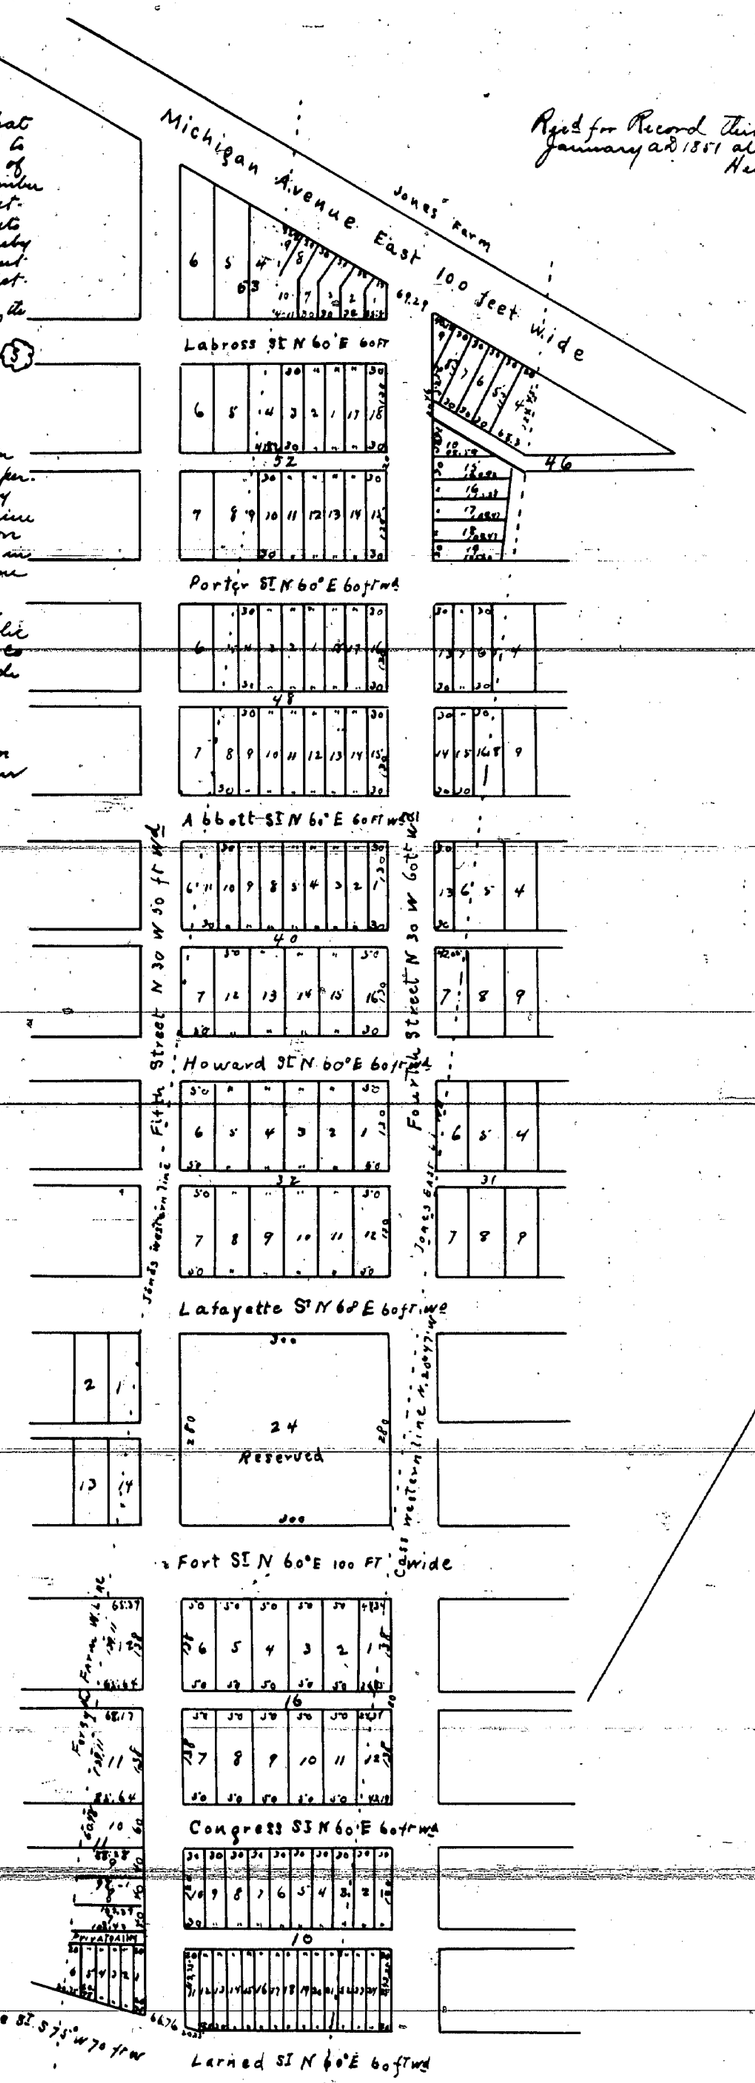

Page 1.

Wayne. Co.

Councilman Connor:

Whereas, The City is undertaking a rehabilitation of a blighted area, known as the Central Business District Project No. 1, Michigan R-3, pursuant to Act 344 of the Public Acts of 1945, as amended, and

Whereas, In order to carry out the development plan for the project, it is necessary among other things for the City to vacate the following streets and alleys:

All that part of Labrosse Street, 60 feet wide, east of the Fifth Street, north of and adjoining the northerly line of Lots 5, 6 and 7, Block 53½, Forsyth Farm, as recorded in Liber 1, Page 107 of Deeds, Wayne County Records, lying west of and adjoining the westerly line of Lots 3 and 4, Block 53½, Forsyth Farm as recorded in Liber 1, Page 107 of Deeds, Wayne County Records, lying south of and adjoining the southerly line of Lots 3, 4, 5 and 6, Block 53½, Forsyth Farm as recorded in Liber 1, Page 107 of Deeds, Wayne County Records, and lying east of and adjoining the easterly line of the public alley, 15 feet wide, adjoining Lot 6, Block 53½, of the Subdivision of Lots 1, 2, 3, 4, 5 and 6, Block 53½, Forsyth Farm as recorded in Liber 1, Page 107 of Deeds, Wayne County Records.

Also, all that part of Labrosse Street, 60 feet wide, west of Fourth Street, as platted in the Plat of the Subdivision of Private Claim 247, as recorded in Liber 44, Page 1 of Deeds, Wayne County Records, lying north of and adjoining the northerly line of Lots 1, 2, 3, 4, 15 and 16, Block 52, south of and adjoining the southerly line of Lots 1, 2, 3, 4, 15 and 16, Block 52, and all of the above mentioned subdivision.

Also all of the north-south public alley, 15 feet wide, first west of Cass Avenue between State Street and Bagley Avenue, as platted in Block 52 of Subdivision of Blocks 52, 67, 68 and part of Block 69, 71 and 72 of Cass Farm, as recorded in Liber 1, Page 128 of Deeds, Wayne County Records, lying east of and adjoining the westerly line of Lots 2, 3, 4 and 5, and adjoining the easterly 52.50 feet of the southerly 52.50 feet of Lot 6, east of and adjoining the easterly line of Lot 6, east of and adjoining the easterly line of the public alley, 15 feet wide, between Lots 6 and all of the above mentioned subdivision.

Also all of the north-south public alley, 15 feet wide, first east of First Street between State Street and Bagley Avenue as platted in Block 52 of Subdivision of Blocks 52, 67, 68 and part of Block 69, 71 and 72 of Cass Farm, as recorded in Liber 1, Page 128 of Deeds, Wayne County Records, lying west of and adjoining the westerly line of Lots 7, 8 and 9, and adjoining the westerly 52.50 feet of Lot 10, west of and adjoining the westerly line of the public alley, 15 feet wide, between Lots 8 and 11, east of and adjoining the easterly line of Lots 13, 14, 15 and 16, all of the above mentioned subdivision.

Also, all of the east-west public alley, 20 feet wide, in the block bounded by First Street, Cass Avenue, State Street and Bagley Avenue, as platted in Block 52 of the Subdivision of Blocks 52, 67, 68 and part of Block 69, 71 and 72 of Cass Farm, as recorded in Liber 1, Page 128 of Deeds, Wayne County Records, lying north and adjoining the northerly line of Lots 6, 7 and 8, south of and adjoining the southerly line of Lots 9, 10 and 11, all of the above mentioned subdivision.

Also, all of the north-south public alley, 15 feet wide, south of State Street, first west of First Street, as platted in Block 49 of Cass Western Addition to the City of Detroit, as recorded in Liber 42, Pages 138, 139, 140 and 141 of Deeds, Wayne County Records, lying west of and adjoining the westerly line of the southerly 50.00 feet of Lot 11, west of and adjoining the westerly line of Lot 8, west of and adjoining the westerly line of the public alley, 20 feet wide, between Lots 8 and 11, east of and adjoining the easterly line of Lots 13, 14, 15 and 16, all of the above mentioned subdivision.

Also, all of the east-west public alley, 20 feet wide, in the block bounded by Second Avenue, First Street, State Street and Bagley Avenue, as platted in Block 53 of Cass Western Addition to the City of Detroit, as recorded in Liber 42, Pages 138, 139, 140 and 141 of Deeds, Wayne County Records, lying north of and adjoining the northerly line of Lots 6, 7 and 8, south of and adjoining the southerly line of Lots 9, 10 and 11, all of the above mentioned subdivision.

Also, all of the east-west public alley, 10 feet wide, south of State Street, east of Second Avenue, as platted in Block 46 of Cass Western Addition to the City of Detroit as recorded in Liber 42, Pages 138, 139, 140 and 141 of Deeds, Wayne County Records, lying south of and adjoining the southerly line of the westerly 28.18 feet of Lot 11, north of and adjoining the northerly line of the westerly 32.38 feet of Lot 13, all of the above mentioned subdivision.

Also, all of the north-south public alley, 15 feet wide, south of Bagley Avenue, first east of Third Street, as platted in Block 50 of Cass Western Addition to the City of Detroit, as recorded in Liber 42, Pages 138, 139, 140 and 141 of Deeds, Wayne County Records, lying east of and adjoining the easterly line of Lots 10 and 11, east of and adjoining the easterly line of the public alley, 10 feet wide, adjoining Lot 11, west of and adjoining the westerly line of the southerly 96.80 feet of Lot 8, all of the above mentioned subdivision.

Also, all of the east-west public alley, 20 feet wide, south of Bagley Avenue, west of Second Avenue, as platted in Block 50, of Cass Western Addition to the City of Detroit, as recorded in Liber 42, Pages 138, 139, 140 and 141 of Deeds, Wayne County Records, lying north of and adjoining the northerly line of Lots 11 and 12, both inclusive, south of and adjoining the southerly line of Lots 5 and 6, south of and adjoining the southerly line of the vacated alley lying between Lots 5 and 6, south of and adjoining the southerly line of the public alley, 15 feet wide, adjoining Lot 8, east of and adjoining the easterly line of the northerly 16.28 feet of Lot 13, all of the above mentioned subdivision.

Also, all of the east-west public alley, 12 feet wide, south of Michigan Avenue, east of Fifth Street, as platted in Block 52½ of the Plat of Subdivision of Lots 4, 5 and 6, Block 52½, Forsyth Farm as recorded in Liber 1, Page 107 of Deeds, Wayne County Records, lying south of and adjoining the southerly line of Lots 4, 5 and 6, Block 52½, Forsyth Farm, as recorded in Liber 1, Page 107 of Deeds, Wayne County Records, lying west of and adjoining the southerly line of Lots 1 to 6, both inclusive, and adjoining the southerly line of the easterly 15.56 feet of Lot 7, north of and adjoining the northerly line of Lot 12, north of and adjoining the northeasterly line of Lot 11, all of the above mentioned subdivision.

Also, all of the north-south public alley, 12 feet wide, north of Labrosse Street, east of Fifth Street, as platted in Block 52½, of the Plat of the Subdivision of Lots 4, 5 and 6, Block 53½, Forsyth Farm, as recorded in Liber 1, Page 107 of Deeds, Wayne County Records, lying west of and adjoining the easterly line of Lots 9 and 10, east of and adjoining the westerly line of Lot 8, east of and adjoining the easterly line of Lots 9 and 10, east of and adjoining the easterly line of the southerly 1.04 feet of Lot 11, all of the above mentioned subdivision.

Also, all that part of the east-west public alley, 20 feet wide, south of Michigan Avenue, east of Fourth Street, as platted in Block 46 of the Plat of the Subdivision of Part of Private Claim 247, as recorded in Liber Page 1 of Deeds, Wayne County Records, lying south of and adjoining the southerly line of Lots 4, 5, 6 and 7, south of and adjoining the southerly line of the easterly 4.60 feet of Lot 8, north of and adjoining the northerly line of Lot 10, north of and adjoining the northeasterly 28.13 feet of Lot 15, north of and adjoining the northerly line of the 16.00-foot vacated alley adjoining Lot 15, all of the above mentioned subdivision.

Also, all that part of the east-west public alley, 20 feet wide, south of Michigan Ave. west of Third Street, as platted in Block 46 of the Subdivision of the Cass Farm between Chicago Road and Fort Street, as recorded in Liber 12, Page 324 of City Records, Wayne County Records, lying south of and adjoining the southerly line of Lots 1 and 2, south of and adjoining the southerly line of the easterly 33.18 feet of Lot 3, north of and adjoining the northerly line of Lots 11 and 12, all of the above mentioned subdivision, north of and adjoining the northerly line of Lot 6, north of and adjoining the northerly line of the public alley, 10 feet wide, adjoining Lot 6, all of People and Willmarths Subdivision of Lots 13 and 14, Block 46, Cass Farm, as recorded in Liber 5, Page 4 of Plats, Wayne County Records.

Also, all of the north-south public alley, 10 feet wide, north of Fort Street, west of Third Street, as platted in People and Willmarths Subdivision of Lots 13 and 14, Block 46, Cass Farm, as recorded in Liber 5, Page 4 of Plats, Wayne County Records, lying west of and adjoining the westerly line of Lots 1 to 6, both inclusive, all of the above mentioned subdivision.

Also, all of the east-west public alley, 20 feet wide, north of Abbott Street between Fourth Street and the John C. Lodge East Service Drive, lying north of and adjoining the northerly line of Lots 9 to 15, both inclusive, north of and adjoining the northerly line of Lot 8, except the portion taken for the opening of the John C. Lodge East Service Drive, south of and adjoining the southerly line of Lots 16 to 18, both inclusive, south of and adjoining the southerly line of Lots 1 to 5, both inclusive, Block 38, all of the Plat of the subdivision of Private Claim 247, as recorded in Liber 44, Page 1 of Deeds, Wayne County Records, south of and adjoining the southerly line of Lot 6, except the portion taken for the opening of the John C. Lodge East Service Drive, of Block 46, of the Map of the Western Addition to the City of Detroit of Part of the Forsyth and Bertheiet Farm, as recorded in Liber 14, Page 136 of Deeds, Wayne County Records.

Also, all that part of the east-west public alley, 20 feet wide, east of Fourth Street, between Porter and Abbott Streets, as platted in Block 47 of the Plat of the Subdivision of Part of Private Claim 247, as recorded in Liber 44, Page 1 of Deeds, Wayne County Records, lying north of and adjoining the northerly line of Lots 14, 15 and 16, south of and adjoining the southerly line of Lots 5, 6, 7 and 13, all of the above mentioned subdivision.

Also, all that part of the east-west public alley, 20 feet wide, west of Third Street, between Porter and Abbott Streets, as platted in Block 47, of the Subdivision of the Cass Farm, as recorded in Liber 12, Page 324 City Records, Wayne County Records, lying north of and adjoining the northerly line of Lots 14 to 18, both inclusive, south of and adjoining the southerly line of Lots 1 to 5, both inclusive, all of the above mentioned subdivision.

Also, all of the east-west public alley, in the block bounded by Second Avenue, First Street, Abbott Street and Michigan Avenue, as platted in Block 44 of the Subdivision of the Cass Farm as recorded in Liber 12, Page 324 of City Records, Wayne County Records, lying north of and adjoining the northerly line of Lots 8 to 12, both inclusive, south of and adjoining the northerly line of Lots 1 to 6, both inclusive, all of the above mentioned subdivision.

Also, all that part of the east-west public alley, 20 feet wide, west of Fourth Avenue between Howard and Abbott Streets, as platted in Block 40 of the Subdivision of Part of Private Claim 247 as recorded in Liber 44, Page 1 of Deeds, Wayne County Records, lying between the west line of Fourth Avenue, 66 feet wide, and the east line of the John C. Lodge East Service Drive, as now established.

Also, all that part of the east-west public alley, 20 feet wide, east of First Street between Howard and Abbott Streets, as platted in Block 39 of the Plat of the Subdivision of Part of Private Claim 247, as recorded in Liber 44, Page 1 of Deeds, Wayne County Records, lying north of and adjoining the northerly line of Lot 7, south of and adjoining the southerly line of Lots 6 and 13, all of the above mentioned subdivision.

Also, all that part of the east-west public alley, 20 feet wide, west of Third Street between Howard and Abbott Streets, as platted in Block 39, of the Subdivision of the Cass Farm, as recorded in Liber 12, Page 324 of City Records, Wayne County Records, lying south of and adjoining the southerly line of Lots 1 to 5, both inclusive, north of and adjoining the northerly line of Lots 8 to 12, both inclusive, all of the above mentioned subdivision.

Also, all of the east-west public alley, 20 feet wide, east of First Street between Howard and Abbott Streets, as platted in Block 39 of the Subdivision of the Cass Farm, as recorded in Liber 12, Page 324 of City Records, Wayne County Records, lying north of and adjoining the southerly line of Lots 7 to 12, both inclusive, south of and adjoining the northerly line of Lots 1 to 6, both inclusive, all of the above mentioned subdivision.

Also, all that part of the east-west public alley, 20 feet wide, east of Fourth Avenue between Howard Street and Lafayette Boulevard, as platted in the Subdivision of Part of Private Claim 247, as recorded in Liber 44, Page 1 of Deeds, Wayne County Records, lying between the east line of Fourth Avenue and the easterly line of Private Claim 247, therefore be it

RESOLVED, That all of the above described streets and alleys are hereby vacated as public streets and alleys to become a part and parcel of the adjoining property; and be it further

RESOLVED, That upon the proper application, the Department of Public Works shall issue to the Detroit Edison Company, the Michigan Bell Telephone Company, the Michigan Consolidated Gas Company permits to re-locate their pipes, poles and lines from the vacated streets and alleys to public streets most conveniently located in reference to the vacated streets and alleys and consistent with the public health, safety, convenience and general welfare; and be it further

RESOLVED, That the Detroit Edison Company, the Michigan Bell Telephone Company and the Michigan Consolidated Gas Company are hereby directed to remove all their pipes, poles and wires from the vacated streets and alleys without expense to the City within thirty (30) days after receipt of a copy of this resolution; and be it further

RESOLVED, That the City Clerk is hereby directed to mail to the Detroit Edison Company, the Michigan Bell Telephone Company and the Michigan Consolidated Gas Company, a certified copy of this resolution.

Adopted as follows:

Yeas — Councilmen Beck, Brickley, Connor, Patrick, Ravitz, Rogell, Wierzbicki and President Carey—8.

Nays—None.

SHORT FORM—TRUE COPY CERTIFICATE

STATE OF MICHIGAN)
CITY OF DETROIT) ss.

I, THOMAS D. LEADER, CITY CLERK of the City of Detroit, do hereby certify that the annexed paper is a True Copy of a Resolution

adopted by the Common Council on 10-29-63

and approved by the Mayor on 11-5-63

as appears from the Journal of said Common Council, on file in my office.

IN WITNESS WHEREOF, I have hereunto set my hand and affixed the Corporate Seal of said City, at Detroit, on

NOV 18 1963

Thomas D. Leader
City Clerk

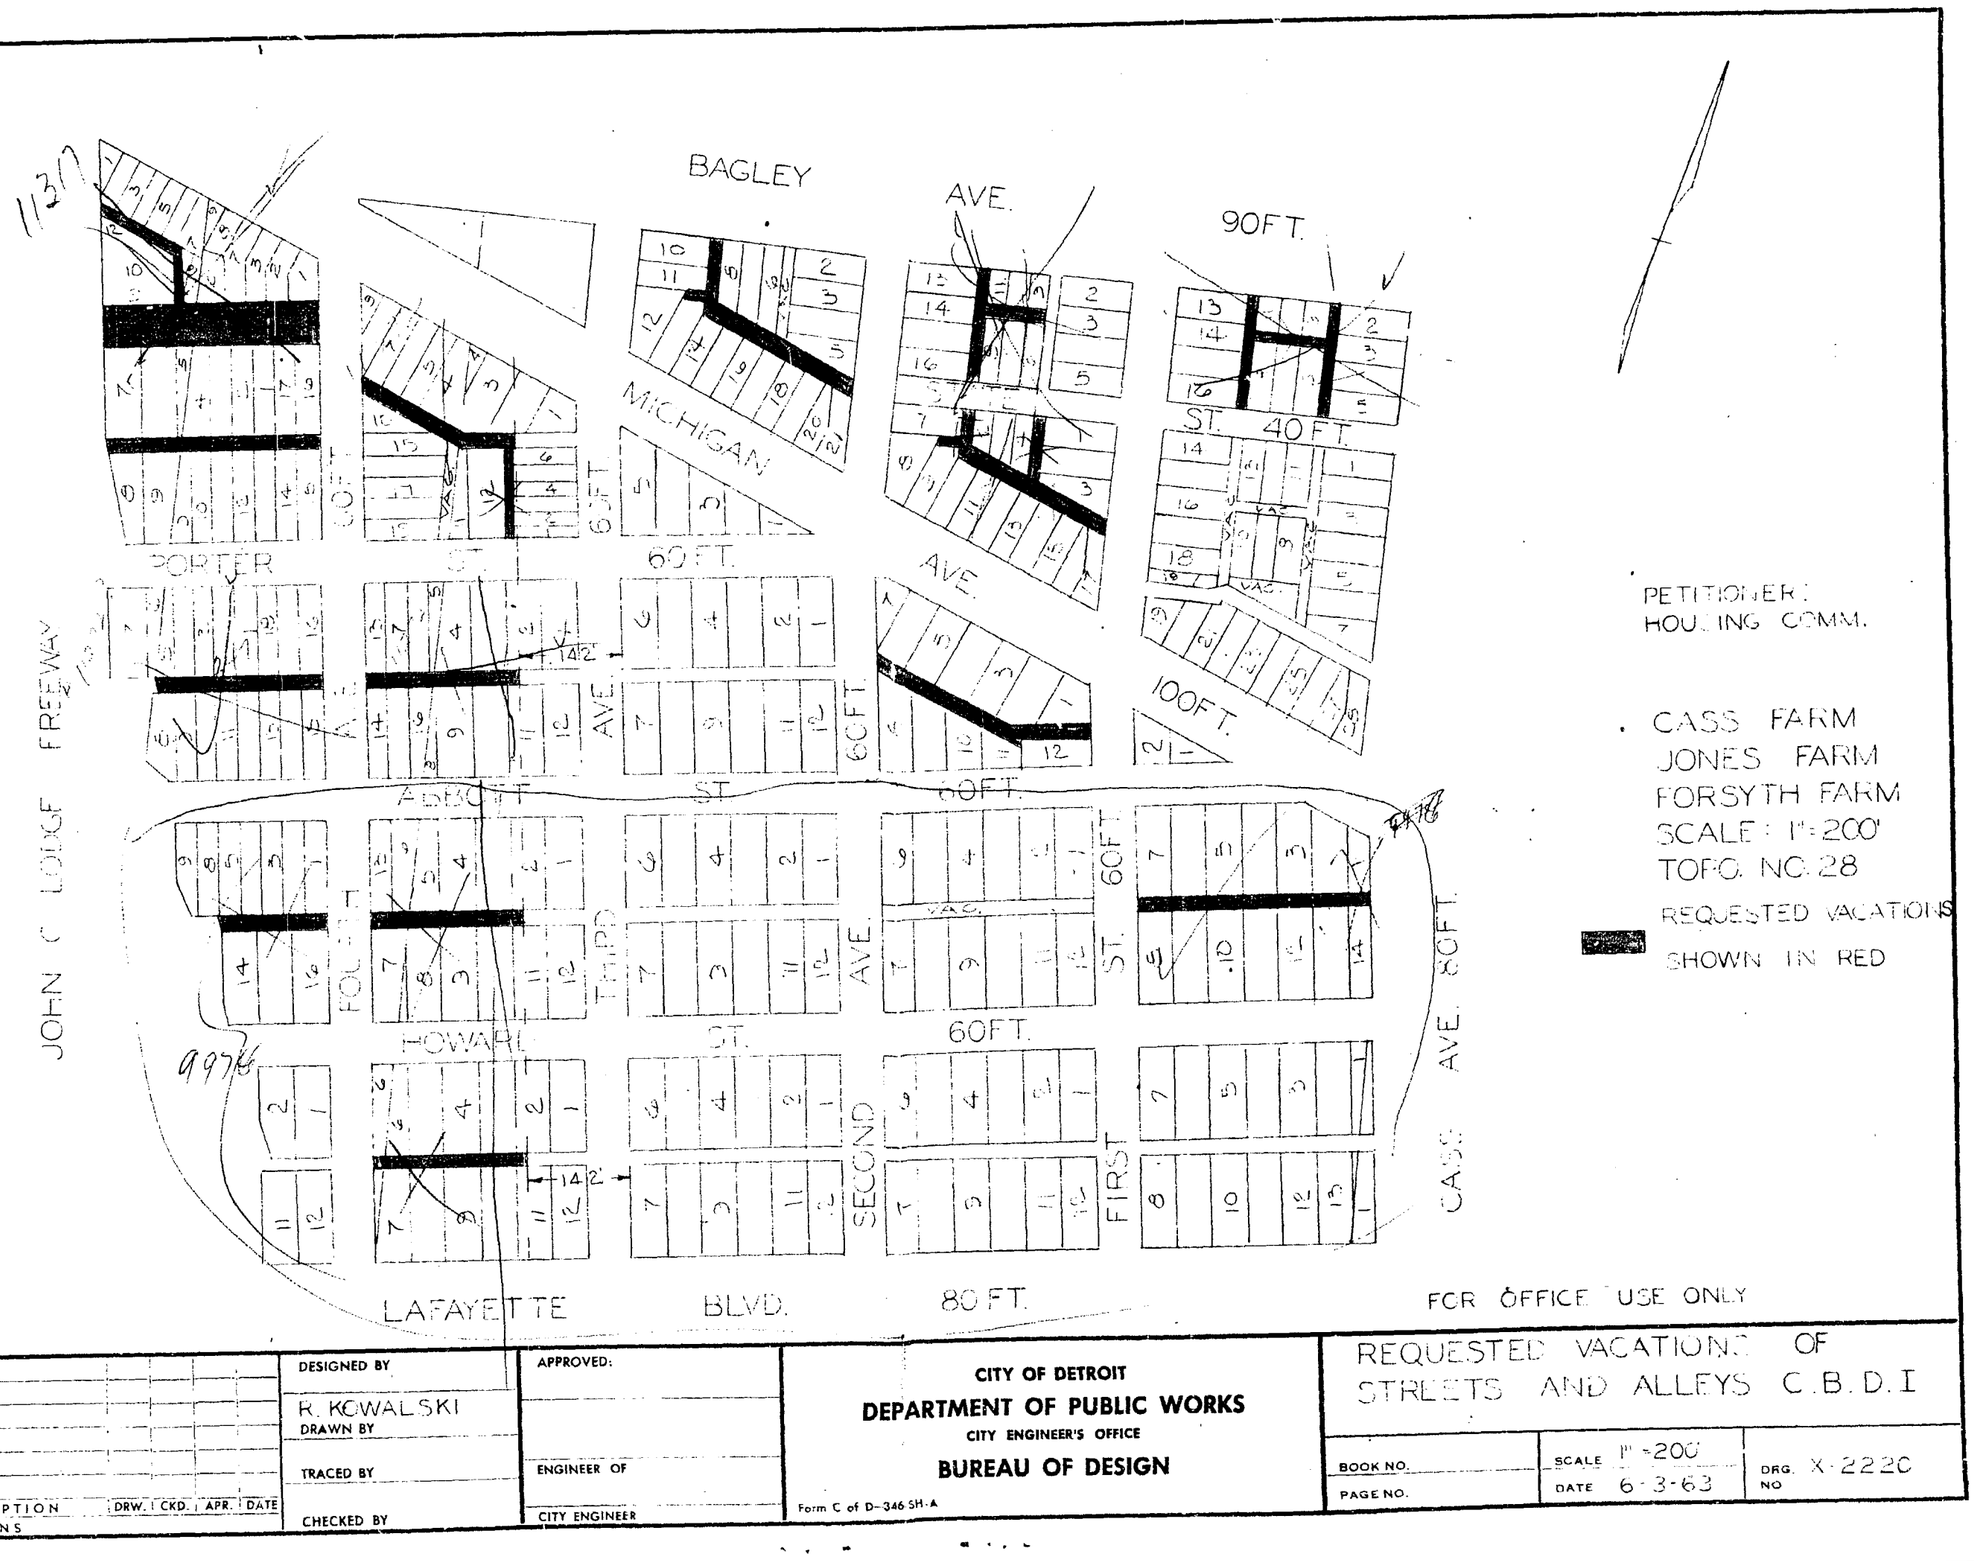

ClibPDF - www.fastio.com

Page 1.

Wayne. Co.

Councilman Connor:

Whereas, The City is undertaking a rehabilitation of a blighted area, known as the Central Business District Project No. 1, Michigan R-3, pursuant to Act 344 of the Public Acts of 1945, as amended, and

Whereas, In order to carry out the development plan for the project, it is necessary among other things for the City to vacate the following streets and alleys:

All that part of Labrosse Street, 60 feet wide, east of the Fifth Street, north of and adjoining the northerly line of Lots 5, 6 and 7, Block 53½, Forsyth Farm, as recorded in Liber 1, Page 107 of Deeds, Wayne County Records, lying west of and adjoining the westerly line of Lots 3 and 4, Block 53½, Forsyth Farm as recorded in Liber 1, Page 107 of Deeds, Wayne County Records, lying south of and adjoining the southerly line of Lots 3, 4, 5 and 6, Block 53½, Forsyth Farm as recorded in Liber 1, Page 107 of Deeds, Wayne County Records, and lying east of and adjoining the easterly line of the public alley, 15 feet wide, adjoining Lot 6, Block 53½, of the Subdivision of Lots 1, 2, 3, 4, 5 and 6, Block 53½, Forsyth Farm as recorded in Liber 1, Page 107 of Deeds, Wayne County Records.

Also, all that part of Labrosse Street, 60 feet wide, west of Fourth Street, as platted in the Plat of the Subdivision of Private Claim 247, as recorded in Liber 44, Page 1 of Deeds, Wayne County Records, lying north of and adjoining the northerly line of Lots 1, 2, 3, 4, 15 and 16, Block 52, south of and adjoining the southerly line of Lots 1, 2, 3, 4, 15 and 16, Block 52, and all of the above mentioned subdivision.

Also all of the north-south public alley, 15 feet wide, first west of Cass Avenue between State Street and Bagley Avenue, as platted in Block 52 of Subdivision of Blocks 52, 67, 68 and part of Block 69, 71 and 72 of Cass Farm, as recorded in Liber 1, Page 128 of Deeds, Wayne County Records, lying east of and adjoining the westerly line of Lots 2, 3, 4 and 5, and adjoining the easterly 52.50 feet of the southerly 52.50 feet of Lot 6, east of and adjoining the easterly line of Lot 6, east of and adjoining the easterly line of the public alley, 15 feet wide, between Lots 6 and all of the above mentioned subdivision.

Also all of the north-south public alley, 15 feet wide, first east of First Street between State Street and Bagley Avenue as platted in Block 52 of Subdivision of Blocks 52, 67, 68 and part of Block 69, 71 and 72 of Cass Farm, as recorded in Liber 1, Page 128 of Deeds, Wayne County Records, lying west of and adjoining the westerly line of Lots 7, 8 and 9, and adjoining the westerly 52.50 feet of Lot 10, west of and adjoining the westerly line of the public alley, 15 feet wide, between Lots 8 and 11, east of and adjoining the easterly line of Lots 13, 14, 15 and 16, all of the above mentioned subdivision.

Also, all of the east-west public alley, 20 feet wide, in the block bounded by First Street, Cass Avenue, State Street and Bagley Avenue, as platted in Block 52 of the Subdivision of Blocks 52, 67, 68 and part of Block 69, 71 and 72 of Cass Farm, as recorded in Liber 1, Page 128 of Deeds, Wayne County Records, lying north and adjoining the northerly line of Lots 6, 7 and 8, south of and adjoining the southerly line of Lots 9, 10 and 11, all of the above mentioned subdivision.

Also, all of the north-south public alley, 15 feet wide, south of State Street, first west of First Street, as platted in Block 49 of Cass Western Addition to the City of Detroit, as recorded in Liber 42, Pages 138, 139, 140 and 141 of Deeds, Wayne County Records, lying west of and adjoining the westerly line of the southerly 50.00 feet of Lot 11, west of and adjoining the westerly line of Lot 8, west of and adjoining the westerly line of the public alley, 20 feet wide, between Lots 8 and 11, east of and adjoining the easterly line of Lots 13, 14, 15 and 16, all of the above mentioned subdivision.

Also, all of the east-west public alley, 20 feet wide, in the block bounded by Second Avenue, First Street, State Street and Bagley Avenue, as platted in Block 53 of Cass Western Addition to the City of Detroit, as recorded in Liber 42, Pages 138, 139, 140 and 141 of Deeds, Wayne County Records, lying north of and adjoining the northerly line of Lots 6, 7 and 8, south of and adjoining the southerly line of Lots 9, 10 and 11, all of the above mentioned subdivision.

Also, all of the east-west public alley, 10 feet wide, south of State Street, east of Second Avenue, as platted in Block 46 of Cass Western Addition to the City of Detroit as recorded in Liber 42, Pages 138, 139, 140 and 141 of Deeds, Wayne County Records, lying south of and adjoining the southerly line of the westerly 28.18 feet of Lot 11, north of and adjoining the northerly line of the westerly 32.38 feet of Lot 13, all of the above mentioned subdivision.

Also, all of the north-south public alley, 15 feet wide, south of Bagley Avenue, first east of Third Street, as platted in Block 50 of Cass Western Addition to the City of Detroit, as recorded in Liber 42, Pages 138, 139, 140 and 141 of Deeds, Wayne County Records, lying east of and adjoining the easterly line of Lots 10 and 11, east of and adjoining the easterly line of the public alley, 10 feet wide, adjoining Lot 11, west of and adjoining the westerly line of the southerly 96.80 feet of Lot 8, all of the above mentioned subdivision.

Also, all of the east-west public alley, 20 feet wide, south of Bagley Avenue, west of Second Avenue, as platted in Block 50, of Cass Western Addition to the City of Detroit, as recorded in Liber 42, Pages 138, 139, 140 and 141 of Deeds, Wayne County Records, lying north of and adjoining the northerly line of Lots 11 and 12, both inclusive, south of and adjoining the southerly line of Lots 5 and 6, south of and adjoining the southerly line of the vacated alley lying between Lots 5 and 6, south of and adjoining the southerly line of the public alley, 15 feet wide, adjoining Lot 8, east of and adjoining the easterly line of the northerly 16.28 feet of Lot 13, all of the above mentioned subdivision.

Also, all of the east-west public alley, 12 feet wide, south of Michigan Avenue, east of Fifth Street, as platted in Block 52½ of the Plat of Subdivision of Lots 4, 5 and 6, Block 52½, Forsyth Farm as recorded in Liber 1, Page 107 of Deeds, Wayne County Records, lying south of and adjoining the southerly line of Lots 4, 5 and 6, Block 52½, Forsyth Farm, as recorded in Liber 1, Page 107 of Deeds, Wayne County Records, lying west of and adjoining the southerly line of Lots 1 to 6, both inclusive, and adjoining the southerly line of the easterly 15.56 feet of Lot 7, north of and adjoining the northerly line of Lot 12, north of and adjoining the northeasterly line of Lot 11, all of the above mentioned subdivision.

Also, all of the north-south public alley, 12 feet wide, north of Labrosse Street, east of Fifth Street, as platted in Block 52½, of the Plat of the Subdivision of Lots 4, 5 and 6, Block 53½, Forsyth Farm, as recorded in Liber 1, Page 107 of Deeds, Wayne County Records, lying west of and adjoining the easterly line of Lots 9 and 10, east of and adjoining the westerly line of Lot 8, east of and adjoining the easterly line of Lots 9 and 10, east of and adjoining the easterly line of the southerly 1.04 feet of Lot 11, all of the above mentioned subdivision.

Also, all that part of the east-west public alley, 20 feet wide, south of Michigan Avenue, east of Fourth Street, as platted in Block 46 of the Plat of the Subdivision of Part of Private Claim 247, as recorded in Liber Page 1 of Deeds, Wayne County Records, lying south of and adjoining the southerly line of Lots 4, 5, 6 and 7, south of and adjoining the southerly line of the easterly 4.60 feet of Lot 8, north of and adjoining the northerly line of Lot 10, north of and adjoining the northeasterly 28.13 feet of Lot 15, north of and adjoining the northerly line of the 16.00-foot vacated alley adjoining Lot 15, all of the above mentioned subdivision.

Also, all that part of the east-west public alley, 20 feet wide, south of Michigan Ave. west of Third Street, as platted in Block 46 of the Subdivision of the Cass Farm between Chicago Road and Fort Street, as recorded in Liber 12, Page 324 of City Records, Wayne County Records, lying south of and adjoining the southerly line of Lots 1 and 2, south of and adjoining the southerly line of the easterly 33.18 feet of Lot 3, north of and adjoining the northerly line of Lots 11 and 12, all of the above mentioned subdivision, north of and adjoining the northerly line of Lot 6, north of and adjoining the northerly line of the public alley, 10 feet wide, adjoining Lot 6, all of People and Willmarths Subdivision of Lots 13 and 14, Block 46, Cass Farm, as recorded in Liber 5, Page 4 of Plats, Wayne County Records.

Also, all of the north-south public alley, 10 feet wide, north of Fort Street, west of Third Street, as platted in People and Willmarths Subdivision of Lots 13 and 14, Block 46, Cass Farm, as recorded in Liber 5, Page 4 of Plats, Wayne County Records, lying west of and adjoining the westerly line of Lots 1 to 6, both inclusive, all of the above mentioned subdivision.

Also, all of the east-west public alley, 20 feet wide, north of Abbott Street between Fourth Street and the John C. Lodge East Service Drive, lying north of and adjoining the northerly line of Lots 9 to 15, both inclusive, north of and adjoining the northerly line of Lot 8, except the portion taken for the opening of the John C. Lodge East Service Drive, south of and adjoining the southerly line of Lots 16 to 18, both inclusive, south of and adjoining the southerly line of Lots 1 to 5, both inclusive, Block 38, all of the Plat of the subdivision of Private Claim 247, as recorded in Liber 44, Page 1 of Deeds, Wayne County Records, south of and adjoining the southerly line of Lot 6, except the portion taken for the opening of the John C. Lodge East Service Drive, of Block 46, of the Map of the Western Addition to the City of Detroit of Part of the Forsyth and Bertheiet Farm, as recorded in Liber 14, Page 136 of Deeds, Wayne County Records.

Also, all that part of the east-west public alley, 20 feet wide, east of Fourth Street, between Porter and Abbott Streets, as platted in Block 47 of the Plat of the Subdivision of Part of Private Claim 247, as recorded in Liber 44, Page 1 of Deeds, Wayne County Records, lying north of and adjoining the northerly line of Lots 14, 15 and 16, south of and adjoining the southerly line of Lots 5, 6, 7 and 13, all of the above mentioned subdivision.

Also, all that part of the east-west public alley, 20 feet wide, west of Third Street, between Porter and Abbott Streets, as platted in Block 47, of the Subdivision of the Cass Farm, as recorded in Liber 12, Page 324 City Records, Wayne County Records, lying north of and adjoining the northerly line of Lots 14 to 18, both inclusive, south of and adjoining the southerly line of Lots 1 to 5, both inclusive, all of the above mentioned subdivision.

Also, all of the east-west public alley, in the block bounded by Second Avenue, First Street, Abbott Street and Michigan Avenue, as platted in Block 44 of the Subdivision of the Cass Farm as recorded in Liber 12, Page 324 of City Records, Wayne County Records, lying north of and adjoining the northerly line of Lots 8 to 12, both inclusive, south of and adjoining the northerly line of Lots 1 to 6, both inclusive, all of the above mentioned subdivision.

Also, all that part of the east-west public alley, 20 feet wide, west of Fourth Avenue between Howard and Abbott Streets, as platted in Block 40 of the Subdivision of Part of Private Claim 247 as recorded in Liber 44, Page 1 of Deeds, Wayne County Records, lying between the west line of Fourth Avenue, 66 feet wide, and the east line of the John C. Lodge East Service Drive, as now established.

Also, all that part of the east-west public alley, 20 feet wide, east of First Street between Howard and Abbott Streets, as platted in Block 39 of the Plat of the Subdivision of Part of Private Claim 247, as recorded in Liber 44, Page 1 of Deeds, Wayne County Records, lying north of and adjoining the northerly line of Lot 7, south of and adjoining the southerly line of Lots 6 and 13, all of the above mentioned subdivision.

Also, all that part of the east-west public alley, 20 feet wide, west of Third Street between Howard and Abbott Streets, as platted in Block 39, of the Subdivision of the Cass Farm, as recorded in Liber 12, Page 324 of City Records, Wayne County Records, lying south of and adjoining the southerly line of Lots 1 to 5, both inclusive, north of and adjoining the northerly line of Lots 8 to 12, both inclusive, all of the above mentioned subdivision.

Also, all of the east-west public alley, 20 feet wide, east of First Street between Howard and Abbott Streets, as platted in Block 39 of the Subdivision of the Cass Farm, as recorded in Liber 12, Page 324 of City Records, Wayne County Records, lying north of and adjoining the southerly line of Lots 7 to 12, both inclusive, south of and adjoining the northerly line of Lots 1 to 6, both inclusive, all of the above mentioned subdivision.

Also, all that part of the east-west public alley, 20 feet wide, east of Fourth Avenue between Howard Street and Lafayette Boulevard, as platted in the Subdivision of Part of Private Claim 247, as recorded in Liber 44, Page 1 of Deeds, Wayne County Records, lying between the east line of Fourth Avenue and the easterly line of Private Claim 247, therefore be it

RESOLVED, That all of the above described streets and alleys are hereby vacated as public streets and alleys to become a part and parcel of the adjoining property; and be it further

RESOLVED, That upon the proper application, the Department of Public Works shall issue to the Detroit Edison Company, the Michigan Bell Telephone Company, the Michigan Consolidated Gas Company permits to re-locate their pipes, poles and lines from the vacated streets and alleys to public streets most conveniently located in reference to the vacated streets and alleys and consistent with the public health, safety, convenience and general welfare; and be it further

RESOLVED, That the Detroit Edison Company, the Michigan Bell Telephone Company and the Michigan Consolidated Gas Company are hereby directed to remove all their pipes, poles and wires from the vacated streets and alleys without expense to the City within thirty (30) days after receipt of a copy of this resolution; and be it further

RESOLVED, That the City Clerk is hereby directed to mail to the Detroit Edison Company, the Michigan Bell Telephone Company and the Michigan Consolidated Gas Company, a certified copy of this resolution.

Adopted as follows:

Yeas — Councilmen Beck, Brickley, Connor, Patrick, Ravitz, Rogell, Wierzbicki and President Carey—8.

Nays—None.

SHORT FORM—TRUE COPY CERTIFICATE

STATE OF MICHIGAN)
CITY OF DETROIT) ss.

I, THOMAS D. LEADER, CITY CLERK of the City of Detroit, do hereby certify that the annexed paper is a True Copy of a Resolution

adopted by the Common Council on 10-29-63

and approved by the Mayor on 11-5-63

as appears from the Journal of said Common Council, on file in my office.

IN WITNESS WHEREOF, I have hereunto set my hand and affixed the Corporate Seal of said City, at Detroit, on

NOV 18 1963

Thomas D. Leader
City Clerk

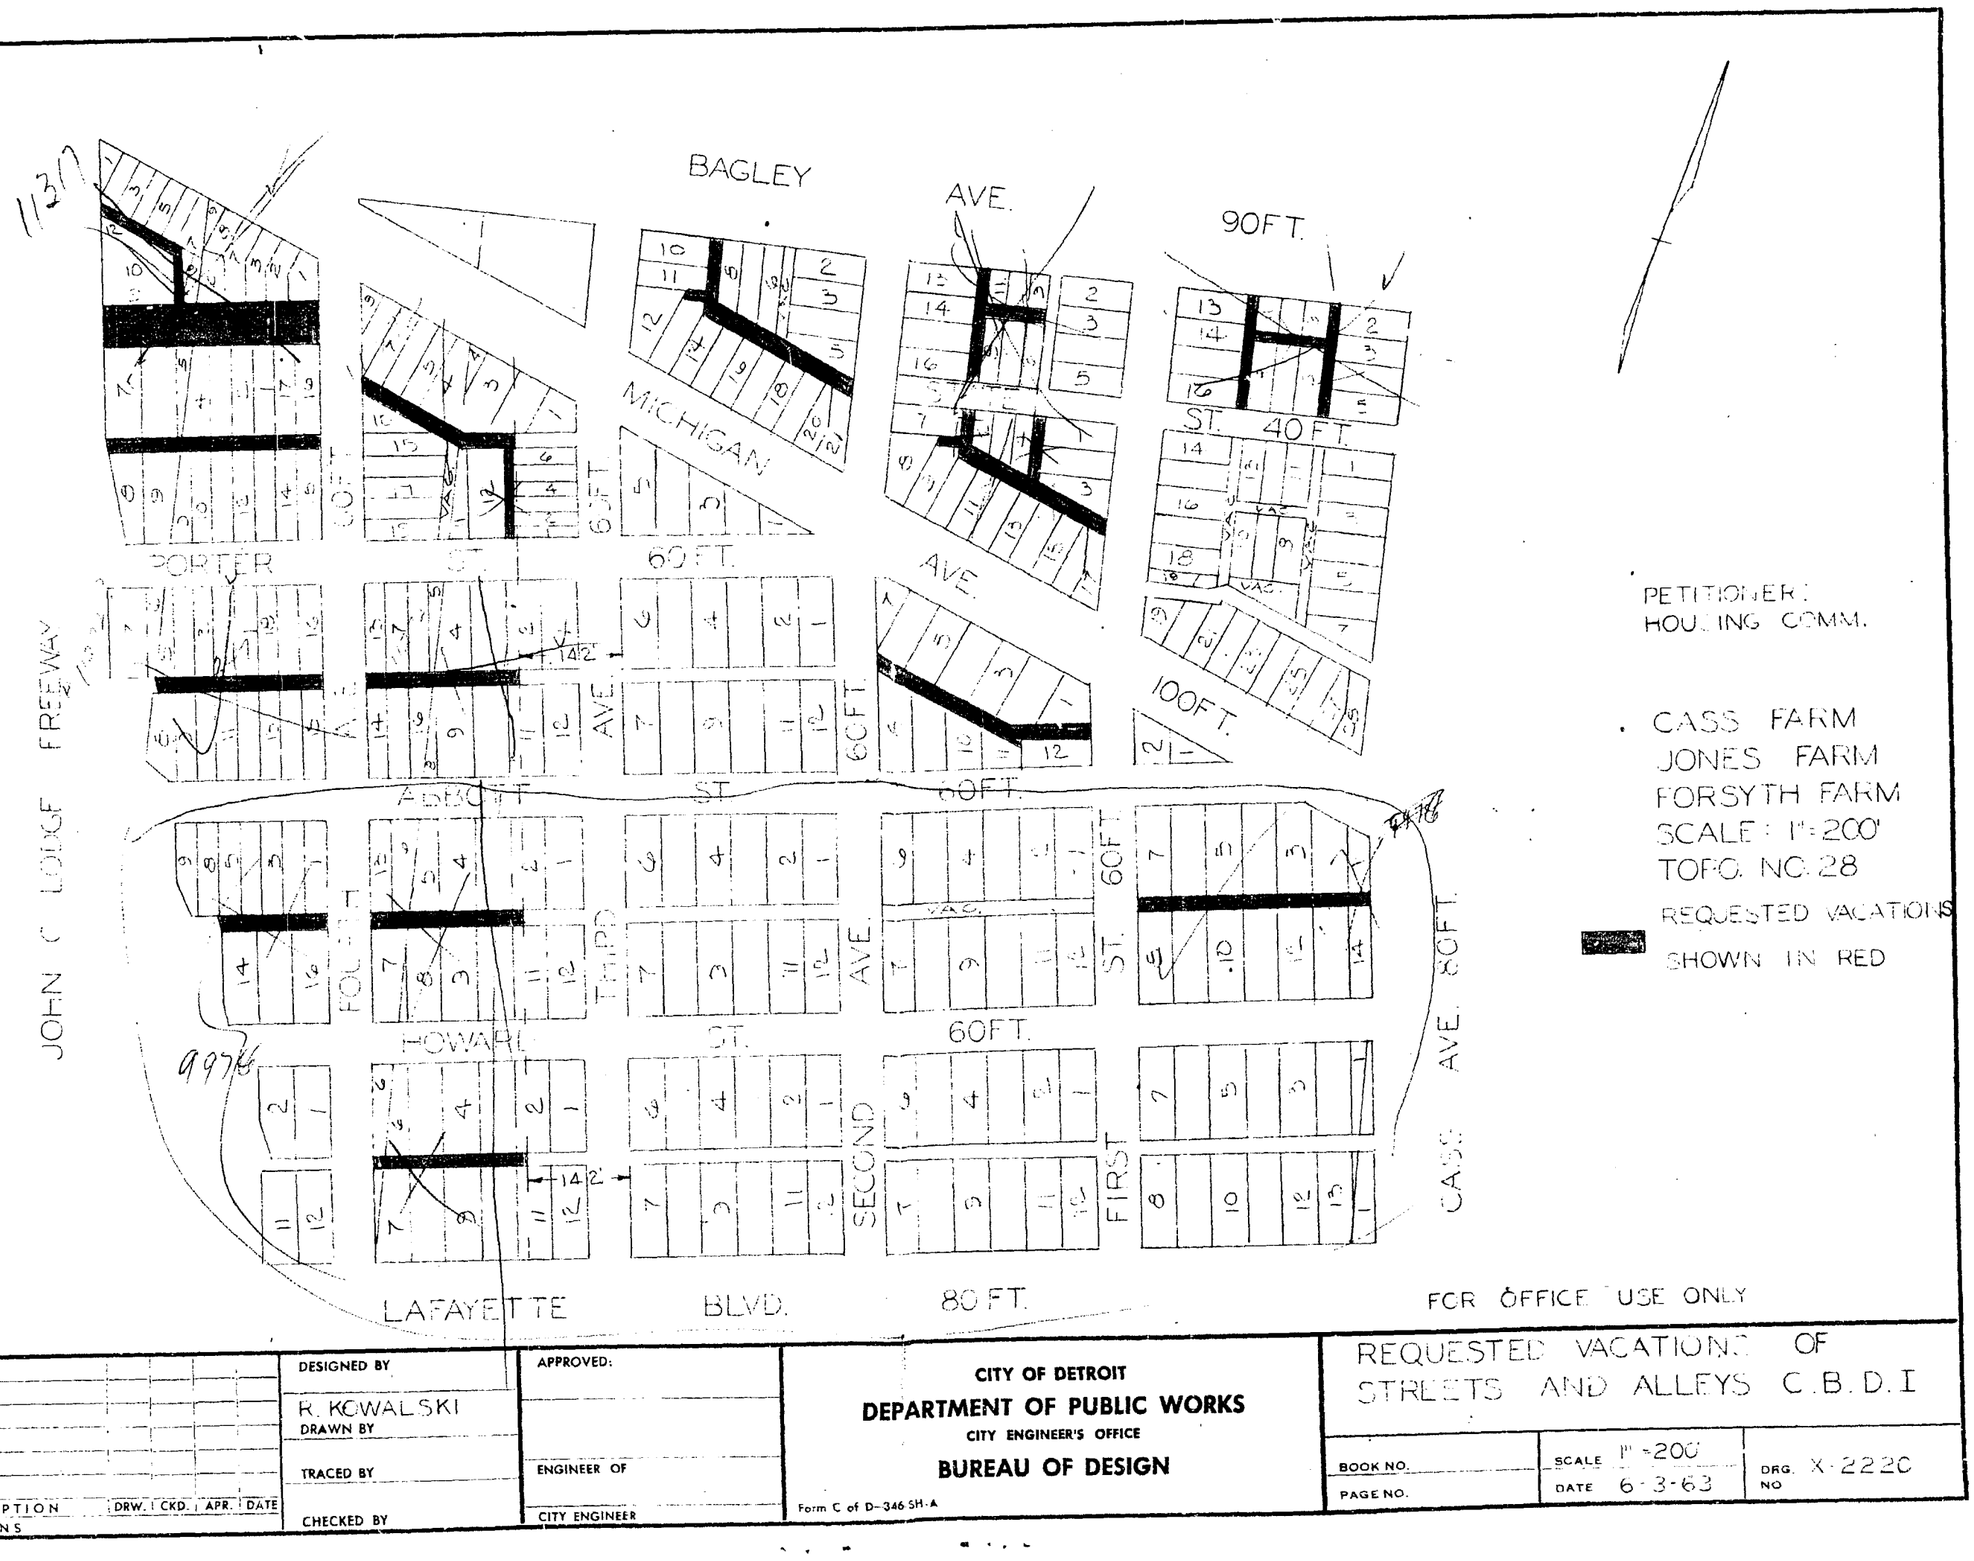

ClibPDF - www.fastio.com

10617

Wayne Co.

By Councilman Van Antwerp:

WHEREAS, The City is undertaking the rehabilitation of a blighted area known as the Cenral Business District Project No. 1, Michigan R-3, pursuant to Act 344 of the Public Acts of 1945, as amended, and

WHEREAS, In order to carry out the development plan for the project, it is necessary among other things for the City to vacate the following alleys:

All that part of the east-west public alley, 20 feet wide, west of Fourth Avenue between Porter and Labrosse Streets as platted in Block 52 of the Subdivision of Part of P.C. 247 between the northerly line of Woodbridge and Larned Streets and the southerly line of Michigan Avenue, City of Detroit, Wayne County, Michigan, as recorded in Liber 44, Page 1 of Deeds Wayne County Records lying north of and adjoining the northerly line of Lots 9 through 15 both inclusive, south of and adjoining the southerly line of Lots 16 and 17, south of and adjoining the southerly line of Lots 1 through 4, both inclusive, all of the above mentioned subdivision.

Also all that part of the east-west public alley, 20 feet wide, east of the John C. Lodge Freeway East Service Drive north of Porter Street as platted in Block 52 of the Western Addition to the City of Detroit of the Forsyth and Berthelet Farms, as recorded in Liber 14, Page 136 of Deeds Wayne County Records lying north of and adjoining the northerly line of Lot 9, north of and adjoining the northerly line of the easterly 47.00 feet of Lot 8, south of and adjoining the southerly line of Lots 5, 6, and 7, all of the above mentioned subdivision.

All that part of the east-west public alley, 20 feet wide, north of Michigan Avenue west of Cass Avenue as platted in Block 48 of Cass Western Addition to the City of Detroit between Chicago and Grand River Roads as recorded in Liber 42, Pages 138, 139, 140 and 141 of Deeds Wayne County Records lying north of and adjoining the northerly line of Lots 21 through 28, both inclusive, of the above mentioned subdivision.

Also all that part of the east-west public alley, 20 feet wide, east of First Street, north of Michigan Avenue which was dedicated to the City of Detroit on March 14, 1950, J.C.C. Page 569 being in fact parts of Lots 19, 20 and 21 of Block 48 of Cass Western Addition to the City of Detroit as recorded in Liber 42, Pages 138, 139, 140 and 141 of Deeds Wayne County Records more particularly described as follows: Beginning at a point on the west line of Lot 19, distant 54.63 feet northwesterly from the southwest corner of Lot 19; running thence easterly a distance of 109.97 feet to a point on the east line of the west 13.74 feet of Lot 21; running thence northerly a distance of 7.11 feet along the east line of the west 13.74 feet of Lot 21 to a point on the north line of said Lot 21; running thence northwesterly a distance of 8.13 feet along the east line of Lot 20 to a point; running thence westerly a distance of 100.00 feet along a line parallel with the south line of Lot 18 to a point on the westerly line of Lot 19; running thence southeasterly to a distance of 20.00 feet to the place of beginning.

Also, all that part of the east-west public alley east of First Street north of Michigan Avenue which was dedicated to the City of Detroit on September 12, 1950, J.C.C. Page 2593 being in fact all that part of Lot 20, Block 48 of Cass Western Addition to the City of Detroit as recorded in Liber 42, Pages 138, 139, 140 and 141 of Deeds Wayne County Records more particularly described as follows: Beginning at a point in the easterly line of Lot 20, said point being distant S. 26d 00m E., 16.41 feet from the S. E. corner of Lot 18 of said subdivision; thence S. 43d 24m 30s W., 9.11 feet; thence N. 63d 57m E., 8.53 feet; thence N. 26d 00m W., 3.19 feet to the point of beginning; therefore be it

RESOLVED, That all of the above described alleys are hereby vacated as public alleys to become a part and parcel of the adjoining property, and be it further;

RESOLVED, That upon the proper application, the Department of Public Works shall issue to the Detroit Edison Company, the Michigan Bell Telephone Company, the Michigan Consolidated Gas Company permits to re-locate their pipes, poles and lines from the vacated alleys to public streets most conveniently located in reference to the vacated alleys and consistent with the public health, safety, convenience and general welfare; and be it further

Resolved, That the Detroit Edison Company, the Michigan Bell Telephone Company and the Michigan Consolidated Gas Company are hereby directed to remove all their pipes, poles and wires from the vacated alleys without expense to the City within thirty (30) days after receipt of a copy of this resolution; and be it further,

Resolved, That the City Clerk is hereby directed to mail to the Detroit Edison Company, the Michigan Bell Telephone Company and the Michigan Consolidated Gas Company, a certified copy of this resolution; and be it further

Resolved, That all that part of the east-west public alley, 20 feet wide, west of Fourth Avenue between Lafayette Boulevard and Howard Street as platted in Block 32 of the Plat of the Subdivision of Part of P.C. 247 between the northerly line of Woodbridge and Larned Streets and the southerly line of Michigan Avenue, City of Detroit, Wayne County, Michigan, as recorded in Liber 44, Page 1 of Deeds Wayne County Records lying north of and adjoining the northerly line of Lot 12, north of and adjoining the northerly line of the easterly 32.00 feet of Lot 11, south of and adjoining the southerly line of Lot 1, south of and adjoining the southerly line of the easterly 32.00 feet of Lot 2, all of the above mentioned subdivision.

Be and the same are hereby vacated as public alley to become a part and parcel of the adjoining property subject to the following provisions.

1) Underground public easements are hereby reserved within the right-of-way of said alley hereinabove described for public utilities.

2) The right to ingress and egress to and over said easement for the purpose of installing, maintaining, repairing, removing or replacing of public utilities.

3) Public utilities shall not be installed on surface but only underground and no building or structures of any nature whatsoever (except necessary line fences) shall be built or placed upon said easement; and further

Resolved, That the Detroit Edison Company and the Michigan Bell Telephone Company are hereby directed to remove all their overhead poles and wires from the vacated alley without expense to the City within thirty (30) days after receipt of a copy of this resolution; and be it further

Resolved, That the City Clerk is hereby directed to mail to the Detroit Edison Company, the Michigan Bell Telephone Company and the Michigan Consolidated Gas Company a certified copy of this resolution.

Adopted as follows:

Yeas — Councilmen Beck, Brickley, Ravitz, Rogell, Van Antwerp, Wierzbicki and President Carey—7.

Nays—None.

Maps attached

11277

9974

STATE OF MICHIGAN)
CITY OF DETROIT) ss.

SHORT FORM—TRUE COPY CERTIFICATE

I, THOMAS D. LEADBETTER, CITY CLERK of the City of Detroit, do hereby certify that the annexed paper is a True Copy of a Resolution

adopted by the Common Council on 5-19-64

and approved by the Mayor on 5-20-64

as appears from the Journal of said Common Council, on file in my office.

IN WITNESS WHEREOF, I have hereunto set my hand and affixed the Corporate Seal of said City, at Detroit, on

May 28, 1964

Thomas D. Leadbetter
City Clerk

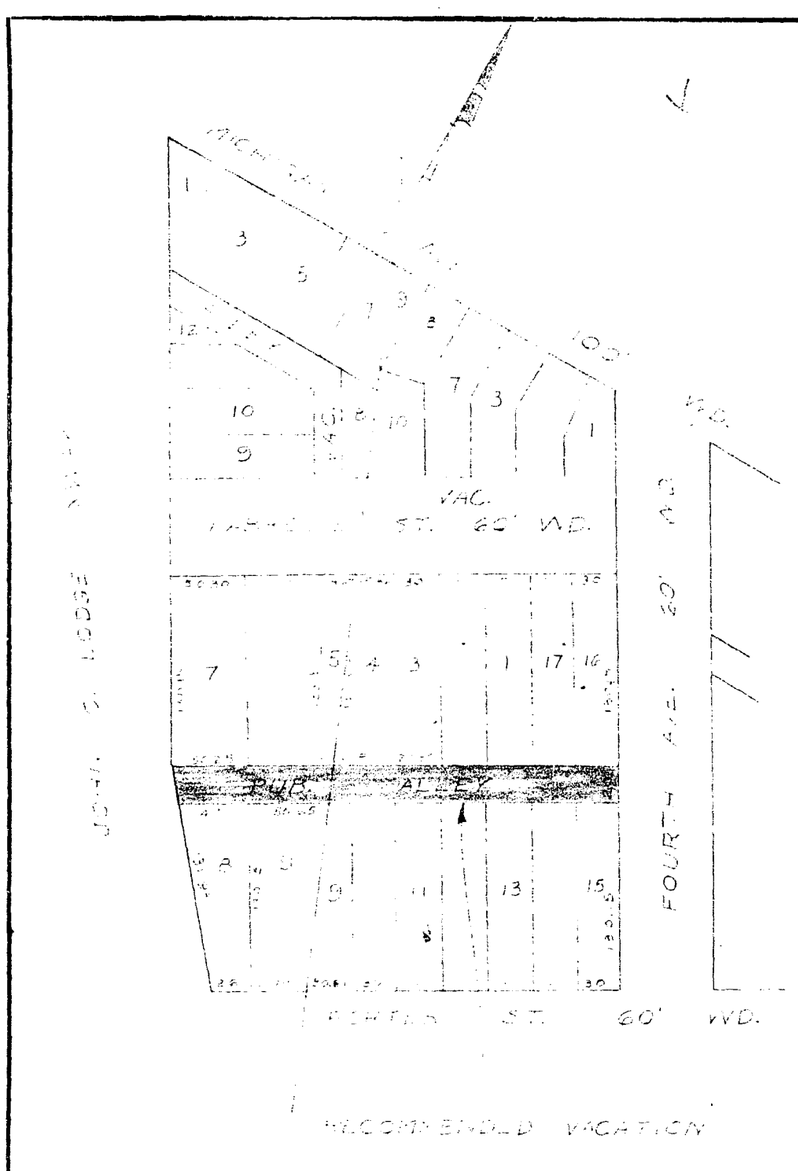

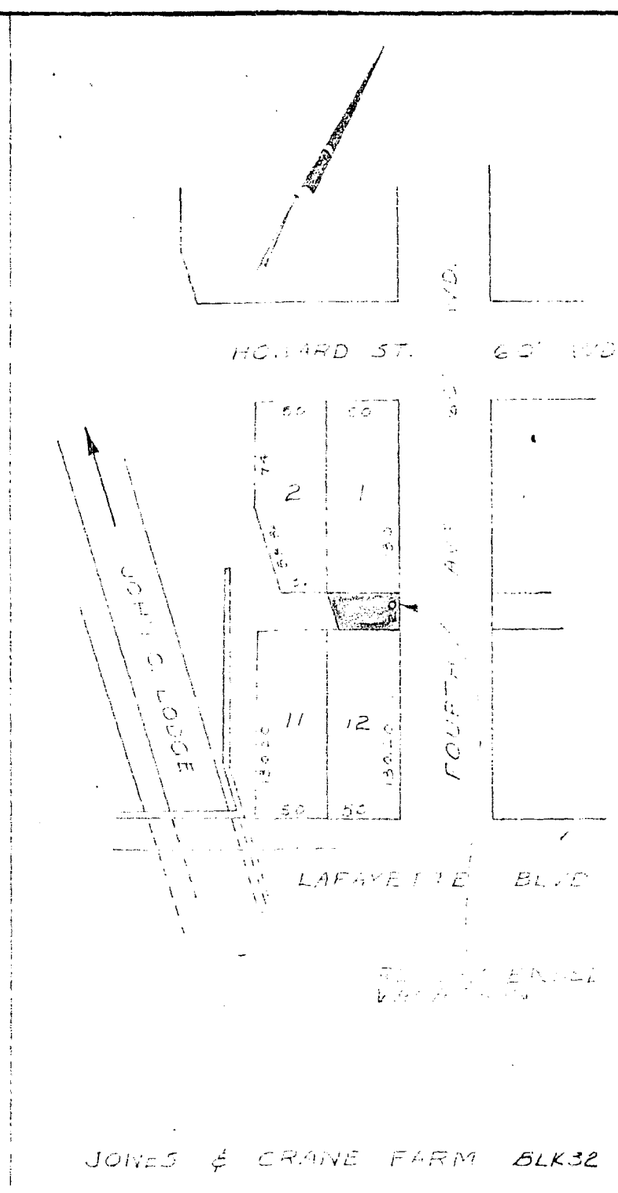

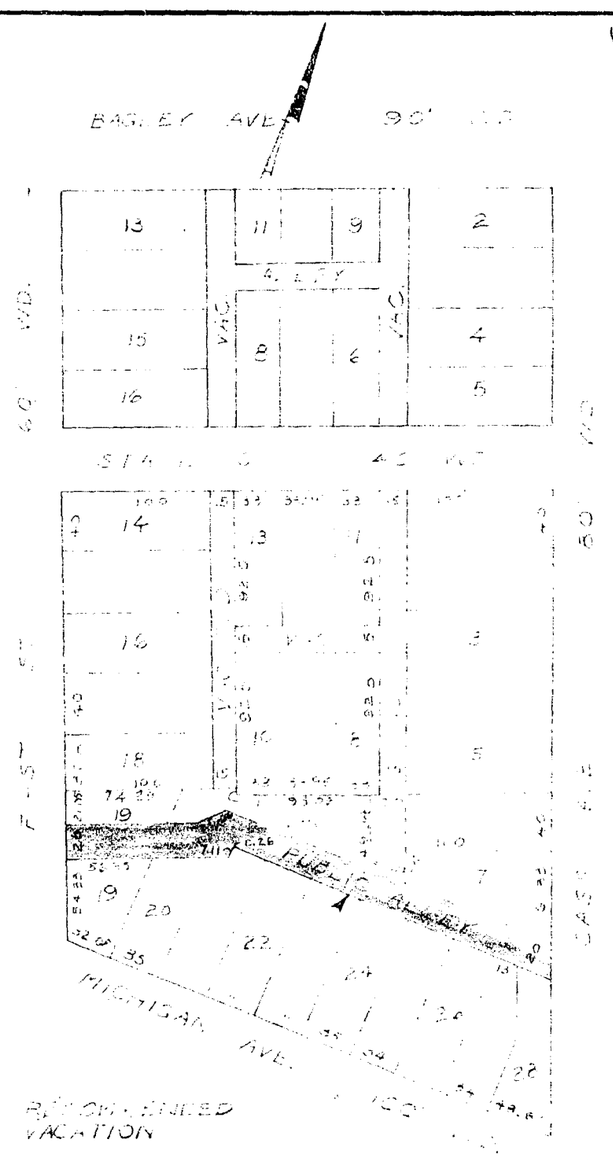

PET'N DETROIT HOUSING COMM.
PET'N NO 6358 TOL 2-

F E D C B A DESCRIPTION REVISIONS DRW CKD. APR. DATE	DESIGNED BY DRAWN BY T. FRANCHI TRACED BY T. FRANCHI CHECKED BY	APPROVED: ENGINEER OF CITY ENGINEER	CITY OF DETROIT DEPARTMENT OF PUBLIC WORKS CITY ENGINEER'S OFFICE BUREAU OF DESIGN Form C of D-346 SH-A	RECOMMENDED VACATIONS IN CENTRAL BUSINESS DISTRICT PROJECT NO. 1 MICH. R-3 BOOK NO. PAGE NO. SCALE 1" = 100' DATE 1-24-64 DRG NO. L-225

ClibPDF - www.fastio.com

Wayne Co.

10601

Page

Stated ✓

10622

By Councilman Rogell:

Whereas, The City is undertaking the rehabilitation of a blighted area known as the Central Business District Project No. 1, Michigan R-3, pursuant to Act 344 of the Public Acts of 1945, as amended, and

Whereas, In order to carry out the development plan for the project, it is necessary among other things for the City to vacate the following street:

All that part of Porter Avenue, 60 feet wide, west of Third Avenue, lying north of and adjoining the northerly line of Lots 1, 2, 3, and 4 of Block 47 and south of and adjoining the southerly line of Lots 11 and 12, of Block 46, all of the Subdivision of the Cass Farm lying between Chicago Road (now Michigan Avenue) and Fort Street, City of Detroit, Wayne County, Michigan as recorded in Liber 12, Page 324 of City Records, also lying south of and adjoining the southerly line of Lot 1, and south of and adjoining the southerly line of the vacated alley adjoining Lot 1 of People and Willmarths Subdivision of Lots 13 and 14 Block 46 on the Cass Farm, City of Detroit, Wayne County, Michigan as recorded in Liber 5, Page 4 of Plats, Wayne County Records.

Also, All that part of Porter Avenue, 60 feet wide, east of Fourth Avenue as platted in the Subdivision of Part of P.C. 247 between the northerly line of Woodbridge and Larned Streets and the southerly line of Michigan Avenue, City of Detroit, Wayne County, Michigan as recorded in Liber 44, Page 1 of Deeds, Wayne County Records lying north of and adjoining the northerly line of Lots 5, 6, 7 and 13 of Block 47, south of and adjoining the southerly line of Lot 19 of Block 46 and south of and adjoining the southerly line of the vacated alley adjoining Lot 19, of Block 46, all of the above mentioned subdivision;

Also, All that part of Porter Avenue, 60 feet wide, west of Fourth Avenue as platted in the Subdivision of Part of P.C. 247 between the northerly line of Woodbridge and Larned Streets and the southerly line of Michigan Avenue, City of Detroit, Wayne County, Michigan as recorded in Liber 44, Page 1 of Plats, Wayne County Records lying north of and adjoining the northerly line of Lots 1, 2, 3, 4, 5, 16, 17 and 18, of Block 48 and south of and adjoining the southerly line of Lots 9 to 15 both inclusive of Block 52, all of the above mentioned subdivision;

Also, All that part of Porter Avenue, 60 feet wide, east of the John C. Lodge Freeway Service Drive, as platted in the Western Addition to the City of Part of Forsyth and Berthelet Farms, City of Detroit, Wayne County, Michigan as recorded in Liber 14, Page 136 of Deeds, Wayne County Records lying north of and adjoining the northerly line of Lot 6, of Block 48, north of and adjoining the northerly line of the easterly 13.37 feet of Lot 7 of Block 48, south of and adjoining the southerly line of Lot 9 of Block 52, and south of and adjoining the southerly line of the easterly 26.00 feet of Lot 8, of Block 52, all of the above mentioned subdivision.

Be and the same are hereby vacated as public streets to become a part and parcel of the adjoining property subject to the following provisions.

1. Underground public easements are hereby reserved within the right-of-way of said streets hereinabove described for public utilities.

2. The right to ingress and egress to and over said easements for the purpose of installing, maintaining, repairing, removing or replacing of public utilities.

3. Public utilities shall not be installed on surface but only underground and no buildings or structures of any nature whatsoever (except necessary line fences) shall be built or placed upon said easements; and further

Resolved, That the Detroit Edison Company and the Michigan Bell Telephone Company are hereby directed to remove all their overhead poles and wires from the vacated streets without expense to the City within thirty (30) days after receipt of a copy of this resolution; and be it further

Resolved, That the City Clerk is hereby directed to mail to the Detroit Edison Company, the Michigan Bell Telephone Company and the Michigan Consolidated Gas Company a certified copy of this resolution.

Adopted as follows:
Yeas—Councilmen Brickley, Connor, Poindexter, Ravitz, Rogell, Van Antwerp, Wierzbicki and President Carey—8.
Nays—None.

SHORT FORM—TRUE COPY CERTIFICATE

STATE OF MICHIGAN)
CITY OF DETROIT) ss.

I, THOMAS D. LEADBETTER, CITY CLERK of the City of Detroit, do hereby certify that the annexed paper is a True Copy of a Resolution

adopted by the Common Council on 1-26-65

and approved by the Mayor on 2-2-65

as appears from the Journal of said Common Council, on file in my office.

IN WITNESS WHEREOF, I have hereunto set my hand and affixed the Corporate Seal of said City, at Detroit, on

2-5-65

Thomas D. Leadbetter
City Clerk

Forward to Auditor General Lansing

APPROVED IN JCC JAN. 26, 1965

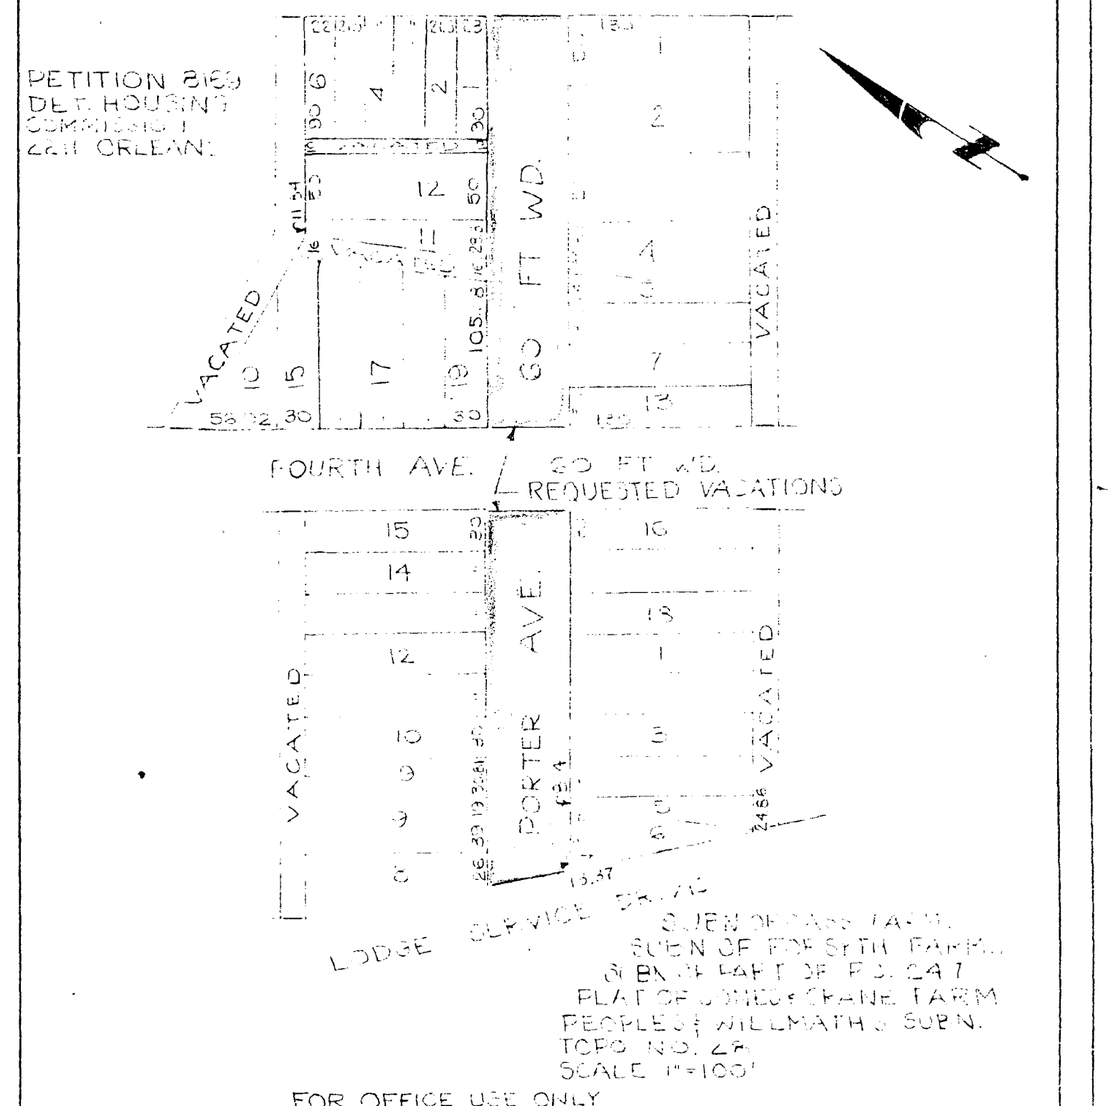

FOR OFFICE USE ONLY

B					
A					
DESCRIPTION REVISIONS		Drwn	Chkd	Appd	Date

DRAWN BY D.J. PLUNGIS — APPROVED
TRACED BY — APPROVED
CHECKED RK — APPROVED CITY ENGINEER

REQUESTED VACATION OF PORTER AVE. BETWEEN JOHN C. LODGE FREEWAY AND THIRD AVE.

CITY OF DETROIT
Dept. of Public Works
City Engineers Office
Job No. MO 1-1
Drwg. No. X-2237
Date 6-23-64

©libPDF - www.fastio.com

By Councilman Beck:

WHEREAS, The City is undertaking the rehabilitation of the area known as the Central Business District Project No. 1, Michigan R-3, pursuant to Act 344 of the Public Acts of 1945, as amended, and

WHEREAS, In order to carry out the development plan for the project, it is necessary among other things to vacate the following streets.

All of Fourth Avenue, 60 feet wide, between Lafayette Street and Howard Street lying west of and adjoining the westerly line of Lots 6 and 7 of Block 31, west of and adjoining the westerly line of the vacated alley lying between Lots 6 and 7 of Block 31, of the Subdivision of the Cass Farm lying between Chicago Road and Fort Street, City of Detroit, Wayne County, Michigan as recorded in Liber 12, Page 324 of City Records and lying east of and adjoining the easterly line of Lot 1 of Block 32, east of and adjoining the easterly line of the northerly 116.935 feet of Lot 12 of Block 32 and lying east of and adjoining the easterly line of the vacated alley lying between Lots 1 and 12 of Block 32, all of the Plat of the Subdivision of that part of Private Claim 247 between the northerly line of Woodbridge and Larned Streets and the southerly line of Michigan Avenue by Mrs. Catherine H. Jones, City of Detroit, Wayne County, Michigan as recorded in Liber 44, Page 1 of Deeds Wayne County Records.

Also, all of Fourth Avenue, 60 feet wide, between Howard Street and Abbott Street as platted in the Plat of the Subdivision of part of Private Claim 247, between the northerly line of Woodbridge and Larned Streets and the southerly line of Michigan Avenue by Mrs. Catherine H. Jones, City of Detroit, Wayne County, Michigan as recorded in Liber 44, Page 1 of Deeds Wayne County Records lying west of and adjoining the westerly line of Lots 7 and 13 of Block 35, west of and adjoining the easterly line of Lots 1 and 16 of Block 40 and lying east of and adjoining the easterly line of the vacated alley lying between Lots 1 and 16 of Block 40, all of the above mentioned subdivision.

Also, all of Fourth Avenue, 60 feet wide, between Abbott Street and Michigan Avenue as platted in the Plat of the Subdivision of part of Private Claim 247 between the northerly line of Woodbridge and Larned Streets and the southerly line of Michigan Avenue by Mrs. Catherine H. Jones, City of Detroit, Wayne County, Michigan as recorded in Liber 44, Page 1 of Deeds Wayne County Records lying west of and adjoining the westerly line of Lots 13 and 14 of Block 47, west of and adjoining the westerly line of the vacated alley lying between Lots 13 and 14 of Block 47, west of and adjoining the westerly line of vacated Porter Street, west of and adjoining the westerly line of Lots 8, 9, 10, 15, 16, 17, 18 and 19 of Block 46, west of and adjoining the westerly line of the vacated alley lying between Lots 8 and 10 of Block 46, east of and adjoining the easterly line of Lot 1 of Block 53½, east of and adjoining the easterly line of vacated Labrosse Street, east of and adjoining the easterly line of Lots 15 and 16 of Block 52, east of and adjoining the easterly line of the vacated alley lying between Lots 15 and 16 of Block 52, east of and adjoining the easterly line of vacated Porter Street, east of and adjoining the easterly line of Lots 15 and 16 of Block 48 and lying east of and adjoining the easterly line of the vacated alley lying between Lots 15 and 16 of Block 48, all of the above mentioned subdivision.

Also, all that part of Porter Street, 60 feet wide, west of Second Avenue, as platted in the Subdivision of the Cass Farm between Chicago Road and Fort Street, City of Detroit, Wayne County, Michigan as recorded in Liber 12, Page 324 of City Records more particularly described as follows: Beginning at the intersection of the south line of Porter Street with the west line of Second Avenue, said point also being the northeast corner of Lot 1 of Block 45 of the above-mentioned subdivision; thence westerly along the northerly line of said Lot 1, 50.00 feet to the northwest corner of Lot 1; thence northerly along the westerly line of Lot 1 extended, 60.00 feet to a point in the southerly line of Lot 1 of Block 45½; of the last mentioned subdivision, said point being 16.20 feet west of the northeast corner of Lot 1 of Block 45½; thence easterly along said south line of Lot 1, 16.20 feet to a point, said point being the intersection of the northerly line of Porter Street, 60 feet wide, with the southerly line of Michigan Avenue, 100 feet wide; thence southeasterly along the southerly line of Michigan Avenue extended, to a point of intersection of the west line of Second Avenue, 60 feet wide, extended northerly; thence southerly along the westerly line of Second Avenue extended to the point of beginning.

Also, the north 10.00 feet of Porter Street, 60 feet wide, east of Third Avenue, as platted in the Subdivision of the Cass Farm between Chicago Road and Fort Street, City of Detroit, Wayne County, Michigan as recorded in Liber 12, Page 324 of City Records lying south of and adjoining the southerly line of Lots 2, 3, 4, and 5 of Block 45½ and lying south of and adjoining the southerly line of the westerly 50.00 feet of Lot 1 of Block 45½, all of the above mentioned subdivision.

Also, the south 30.00 feet of Porter Street, 60 feet wide, east of Third Avenue as platted in the Subdivision of the Cass Farm lying between Chicago Road and Fort Street, City of Detroit, Wayne County, Michigan as recorded in Liber 12, Page 324 of City Records lying north of and adjoining the northerly line of Lots 2, 3, 4, 5 and 6 of Block 45, all of the above mentioned subdivision.

Resolved, That all of the above described streets are hereby vacated to become a part and parcel of the adjoining property subject to the following provisions:

1) Underground public basements are hereby reserved within the right-of-way of said streets hereinabove described for public utilities.

2) The right to ingress and egress to and over said easement for the purpose of installing, maintaining, repairing, removing, or replacing of public utilities.

3) Public utilities shall not be installed on surface but only underground and no buildings or structures of any nature whatsoever (except necessary line fences) shall be built or placed upon said easement; and further

Resolved, That the Detroit Edison Company and the Michigan Bell Telephone Company are hereby directed to remove all their overhead lines and poles from the vacated streets without expense to the City within thirty (30) days after receipt of a copy of this resolution; and be it further

Resolved, That the City Clerk is hereby directed to mail to the Detroit Edison Company, the Michigan Bell Telephone Company and the Michigan Consolidated Gas Company, a certified copy of this resolution.

Adopted as follows:

Yeas — Councilmen Beck, Brickley, Connor, Poindexter, Rogell, Wierzbicki and President Carey—7.

Nays—None.

SHORT FORM—TRUE COPY CERTIFICATE

STATE OF MICHIGAN)
CITY OF DETROIT) ss.

I, THOMAS D. LEADBETTER, CITY CLERK of the City of Detroit, do hereby certify that the annexed paper is a True Copy of a Resolution adopted by the Common Council on OCT 26 1965 and approved by the Mayor on NOV 1 1965 as appears from the Journal of said Common Council, on file in my office.

IN WITNESS WHEREOF, I have hereunto set my hand and affixed the Corporate Seal of said City, at Detroit, on NOV 8 1965

Thomas D. Leadbetter
City Clerk

Forward to Auditor General Lansing

PETITION NO. 9150
DETROIT HOUSING COMMISSION

APPROVED: OCT. 26, 1965

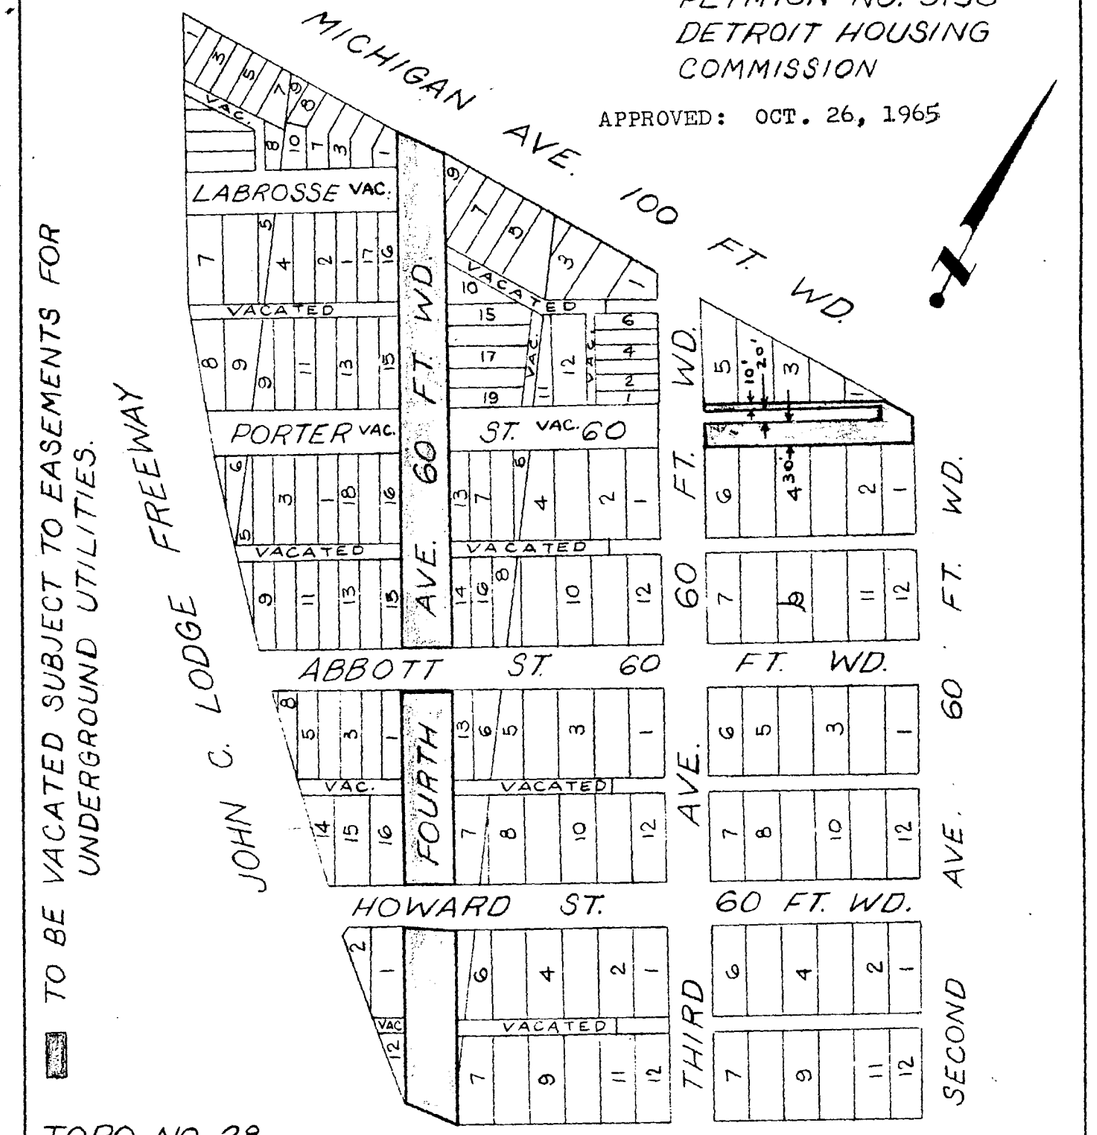
MICHIGAN AVE. 100 FT. WD.
LABROSSE VAC.
VACATED
PORTER VAC.
ST. VAC. 60
VACATED
VACATED
VACATED