


PLAT

Of the Subdivision of that part of Private Claim 247 between the Northern Line of Woodbridge and Larned Streets and the Southern Line of Michigan Avenue or Chicago Road by Mrs Catherine H Jones 1851. Note showing also the Subdivision of Lots 1412 and Fractional Lots 2411 Block 16 of the Subdivision of the Cass Farm

Filed for Record this 12th day of
January A.D. 1851 at 12 o'clock noon
Henry Campion
Register

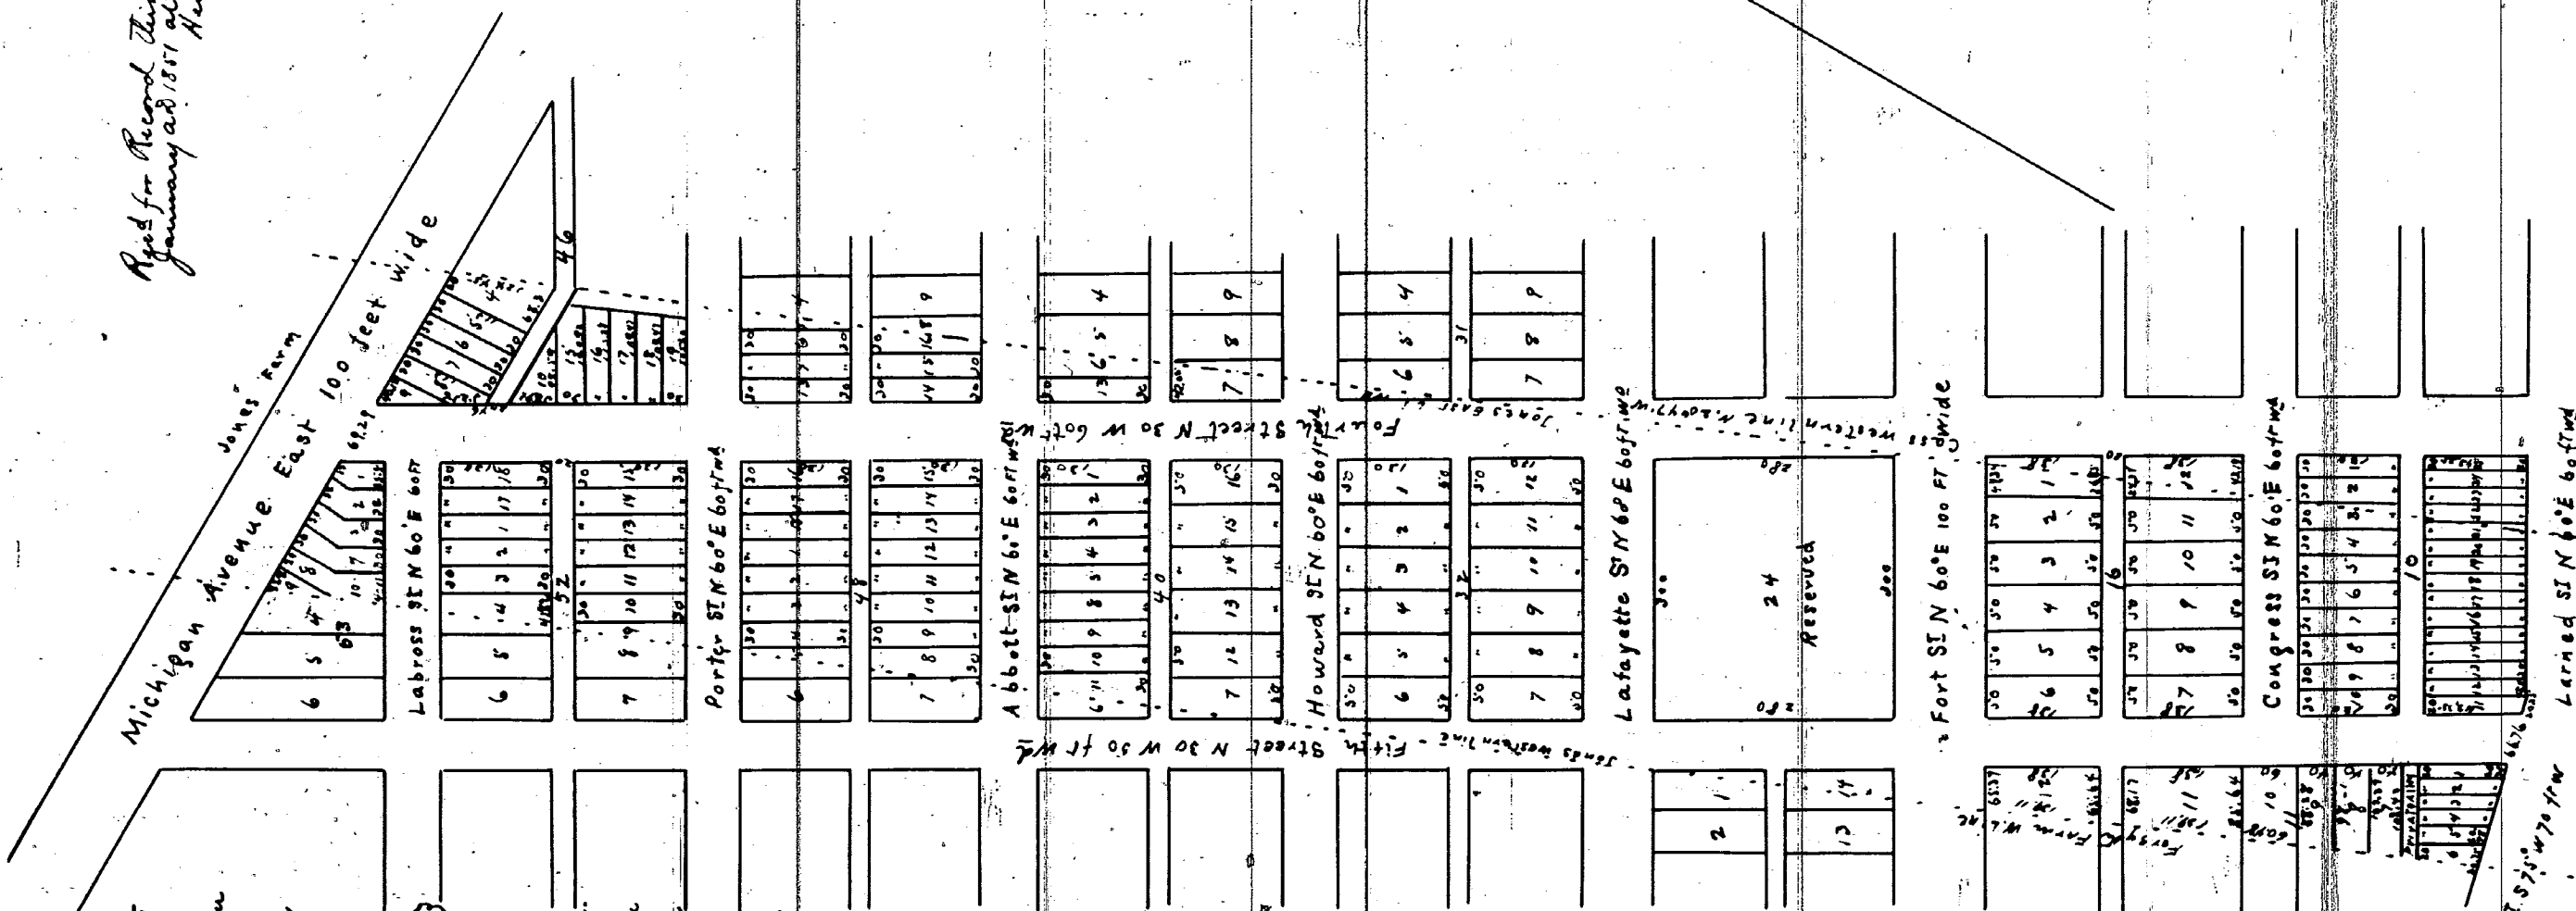


know allusion by their parents that
Catherine & John have come to
London to accompany a plot of
the murder of the Prince of Orange. Another
in 1697 in the City of Bristol, as his father
was named and "ordained" that
the change would and the living
of the church of St. Mary's and
St. John's. The father was kinder priest.
my father was named & died this 10th
of Jan 1712
the prisoner of Catherine & John (3)
of the
of the
of the

State of Michigan
 Wayne County 1852
 This is to say of Henry and Mary
 equally of age and of lawful age and of
 legal age in for said County. Between
 H. Jones living to me to father prior
 who granted the above of living in
 writing and acknowledged the same
 to be his free act and deed
 E. C. Walker


I certify the above to be correct
from actual calculation
Detroit, June 8th, 1852
A. E. Hutton
Sur

The subdivision of Lots 12, 13 & 14 Block Number

LABROSS FARM
On the North West corner of Lafayette
 & Sixth Street

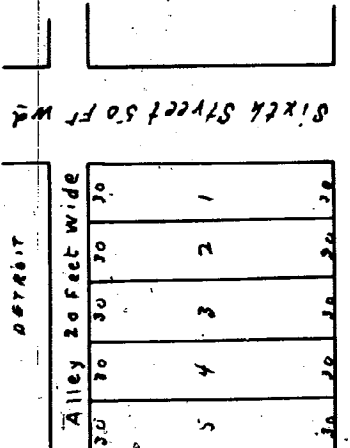

Plat
of
The subdivision of lots 849 Block 50 of the
LACROSSE FARM
on the North East corner of
Abbott & Green the streets
DETROIT.

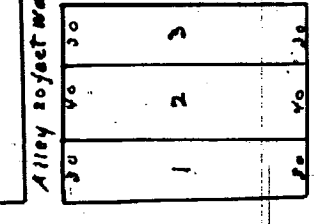

96601 Street 60 ft wd

Know all men by these presents that we Albert Cramer Anna his wife & William B. Mason of Detroit Michigan do hereby present for Record the above Plate of Lots 12, 13 & 14 Blk 34 and S. 9 Blk 66 Cabott's Farm.

and 8 held in presence of
Detroit - January 28th 1852

Walter Crane }
Walter Lurgensoll }

Albert Crane ③
Anna Crane ③
Mrs B. Mason ③

State of Michigan }
County of Wayne } On this twenty eighth day of Jan-
uary A.D. 1852 personally appeared before me Albert Crane & Anna his wife
and William B Mason of Detroit Made and acknowledged that they ex-
ecuted this plat, and the said Anna Crane wife of Albert Crane on a
private examination separate & apart from her husband acknowledged
that she executed this instrument, fully and without any fear or com-
pulsion of any person whatever
Walter Crane

Volany Public
Wayne Co
Mich

Rec'd for Record this 30th
day of January A.D. 1852-
at 9 O'clock A.M.

Henry Campau
Recorder

I do hereby certify that ~~these plots are~~ ^{these plots are} correct copies of the plats now on record in the Register of Deeds office, being made under the supervision of the Auditor General by tracing the plats now on record and affixing thereto a carefully compared copy of the dedication and certificate.

Dated this 6th day of May 1910

W B Kenneth
Clerk And. Enls. Dept.