


11275

PLAT
THE SUBDIVISION OF LOT
1851

LAMBERT BEAUBIEN

Detroit Mich, Jan 26 by Crane & Wesson
1852

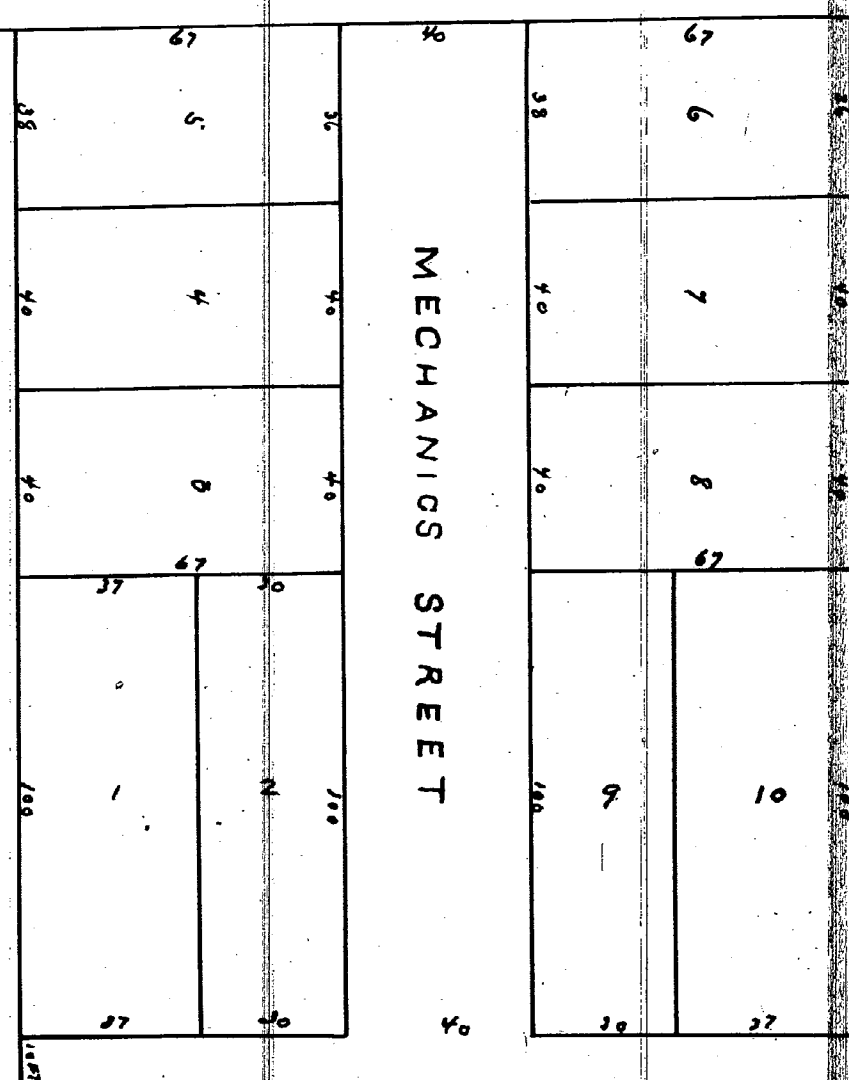

Beaubien Street 40 Feet Wide

Read for Record this 27th
day of January A.D. 1852
at 10 o'clock P.M.

Henry Beaupre
Register

CR Crawford
STREET

Know all men by these presents that we Albert Crane & Anna Crane his wife and William B. Wesson of Detroit Michigan do hereby dedicate to the public the perpetual use of the State on the flat lands situated made by us from part of lot number one hundred & thirty one (131) Township Beaubien from Detroit, which said flat we have left for record at Detroit January 26th 1852 signed & sealed in the presence of
Albert Crane
Anna Crane
William B. Wesson

State of Michigan
Wayne County Personally appeared before me this 26th day of January
1852


A.D. 1852 Albert Crane & Anna Crane, his wife & William B. Wesson known to me to be the persons described in & who acknowledged they executed the above instrument for the uses & purposes mentioned, and the said Anna Crane on a private examination separate & apart from her said husband, acknowledged she executed this instrument freely & without any fear or compulsion of any person. Walter Crane
Mollie Crane
Wayne County Mich.

Know all men by these presents that we Albert Crane & Anna Crane his wife and William B. Wesson all of Detroit Michigan do hereby present for record the flat lands annexed being a subdivision of Part of the Forest Farm so called, North of Grand River Street Detroit Michigan, and do dedicate to the perpetual use of the public the streets and alleys running to ourselves our heirs & assigns the reversion thereof whenever the same may be discontinued by law. Detroit Mich. January 26th 1852
Signed sealed & delivered in the presence of
Walter Crane F. J. B. Crane.

Albert Crane
Anna Crane
William B. Wesson

Read for Record this 30th
day of January A.D. 1852
at 9 o'clock A.M.

Henry Beaupre
Register

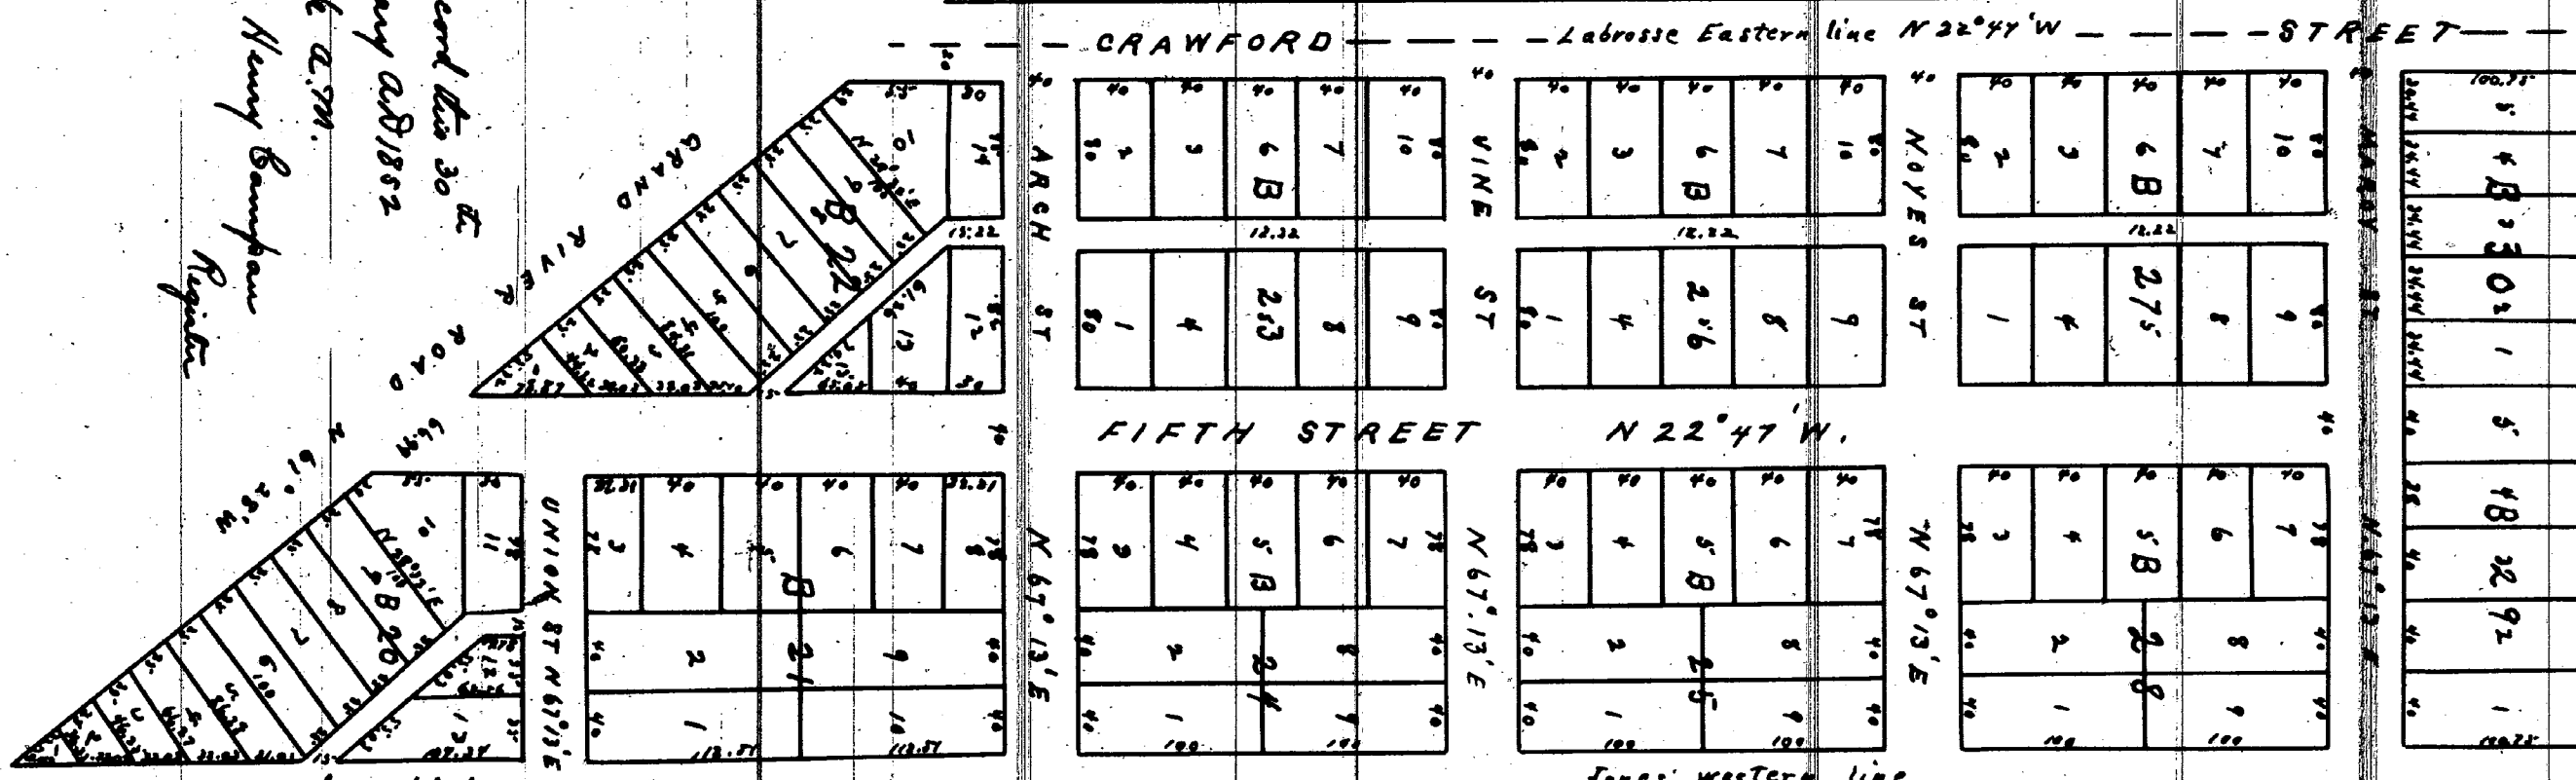

these plats are

I hereby certify that this plat is a correct copy of the plat on record in the Register of Deeds office, being made under the supervision of the Auditor General by tracing the plat on record and affixing thereto a carefully compared copy of the dedication and certificate

Dated this 7th day of May 1910

Geo. W. Bennett

Ch. Aud. Genl's Deft.

State of Michigan
Wayne County

Personally appeared before me this 26th January 1852 Albert Crane & Anna Crane his wife & William B. Wesson known to me to be the persons described in & who acknowledged they executed the above instrument for the uses & purposes mentioned and the said Anna Crane wife of the said Albert on a private examination separate & apart from her husband acknowledged she executed this instrument freely & without any fear or compulsion of any person. Walter Crane

Notary Public
Wayne Co. Mich.

PLAT
CRANE & WESSON'S SECTION
OF THE
FOREST FARM
ON N. side Grand River St.
BY
AL. WITMAN
1852

11278