Plat of Subdivision of a part of Lot No 181 Rivard Farm Surveyed 1850 by Thomas Cavanaugh Surveyor
I hereby certify that the foregoing is a correct plan from actual survey and calculation Witness my hand this 25th day of April 1851
Thomas Cavanaugh Surv

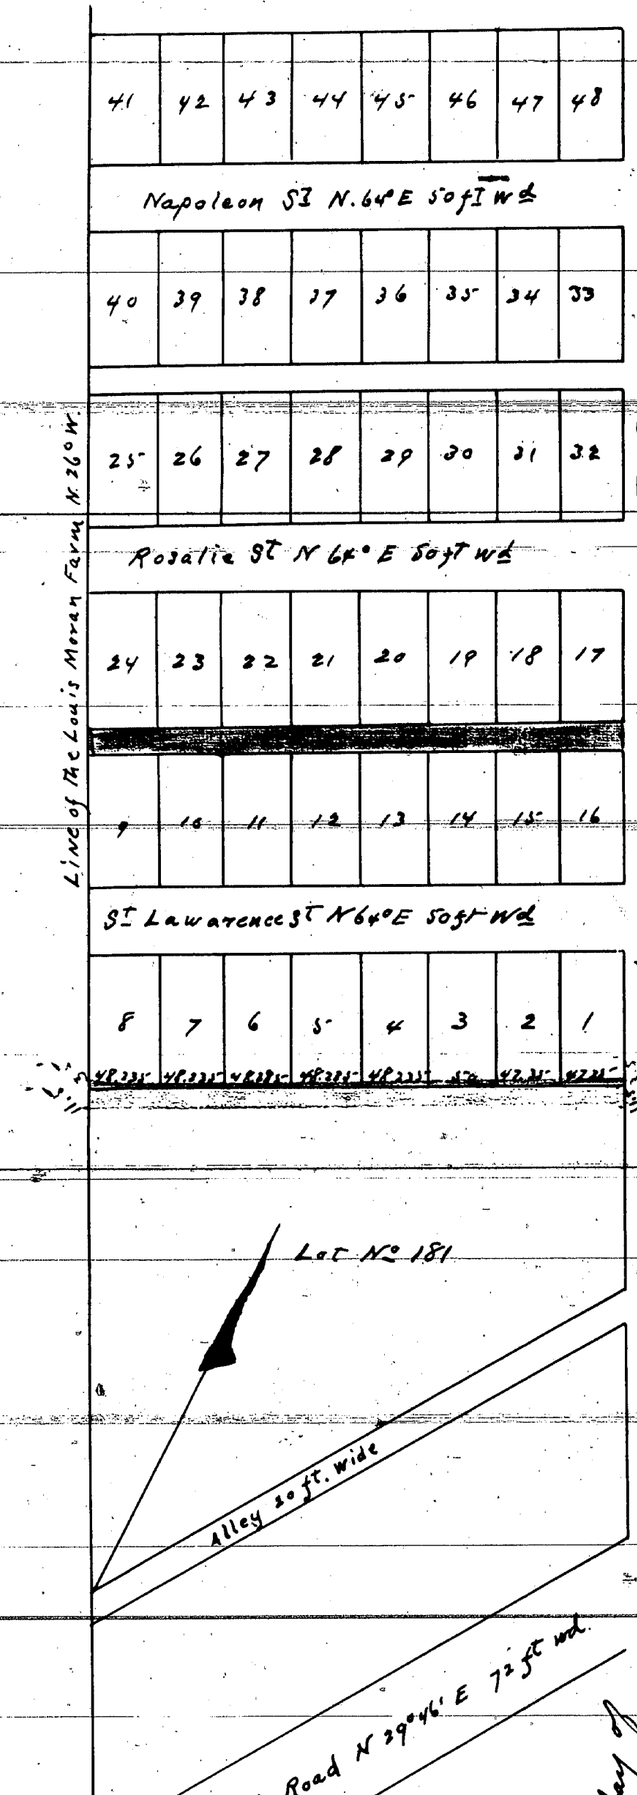

Recorded for Record this 7th day of May AD 1851 at 8 O'clock A M
Henry Campau
Register

The above plat of a part of a Subdivision of the Rivard Farm in the city of Detroit & State of Michigan is hereby recorded by us this 14th day of May AD 1851 at 8 O'clock A M Witness our hands & Seals
Thomas Campau (L.S.)
Register of Deeds
Wm. Woodbridge (L.S.)
Sec'y of the Territory of Michigan

State of Michigan } ss On the 14th day of May AD 1851 before me a Notary Public in & for said County personally came Thomas Campau Register of Deeds & Wm. Woodbridge Sec'y of the Territory of Michigan to me known to be the persons who executed the foregoing instrument & acknowledged the same to be their free act and deed.
Edward N Kirby
Notary Public
Wayne Co. Mich

Plat of Subdivision of Lots Numbered 14 & 15 on the Rivard Farm North of the Gratiot Turnpike in connection with Witherell Farm
Surveyed May 1851 A.E. Kahlon Surv.
Recd for Record this 13th day of May AD 1851 at 11 O'clock A.M.
Henry Campau
Register

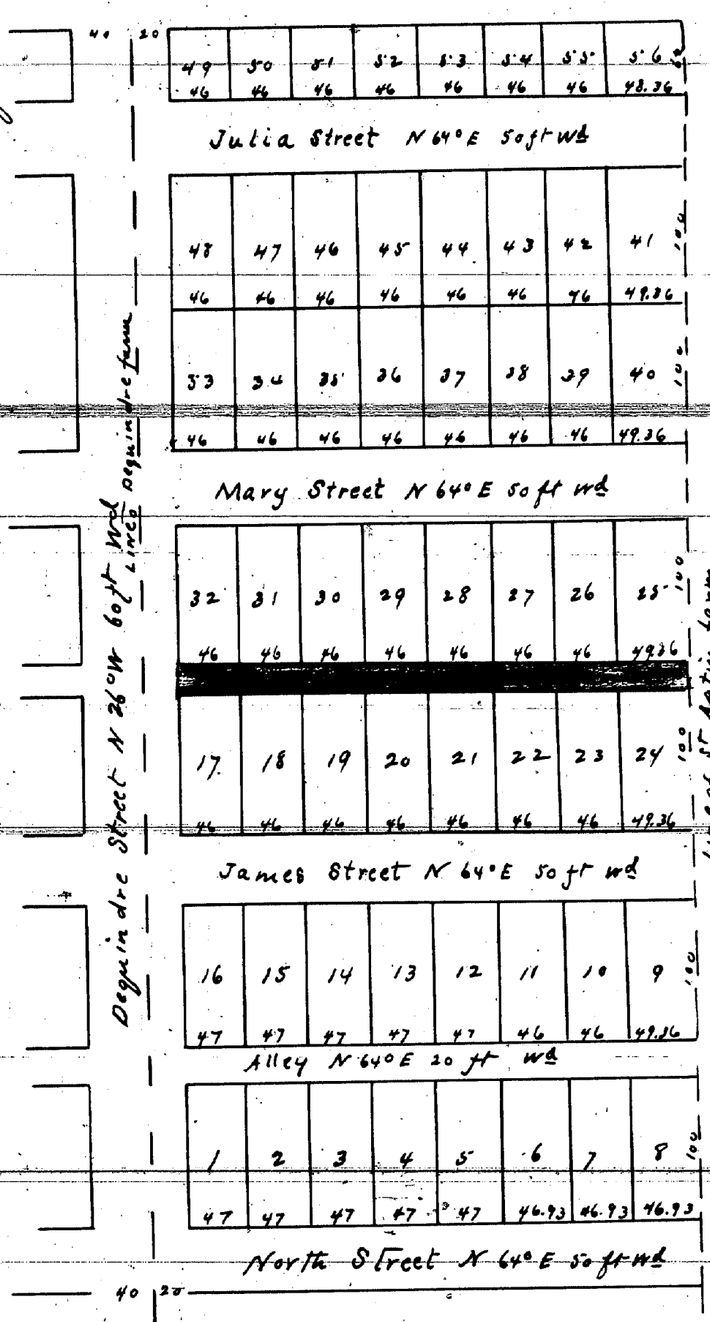

Subdivision of Lots Numbered 14 & 15 on the Witherell Farm as laid out & recorded by Mary A.W. Palmer 1850 Detroit 10th May 1851

the Subjoined is the plat of the subdivision of Lots Numbered 14 & 15 of the Witherell farm so called in the Township of Hamtramck County of Wayne & State of Michigan subdivided & surveyed by A.E. Kahlon under our authority and direction Witness our hands & Seals this 10th day of May AD 1851.

Thomas Palmer (L.S.)
Mary A.W. Palmer (L.S.)

In presence of
Mary A W Roby
N. M. Roby

State of Michigan } ss On this 14th day of May A.D.
County of Wayne } 1851 before me a Notary Public in & for said County personally appeared the aforesaid Thomas Palmer & Mary A.W. Palmer his wife known to me to be the persons who executed the foregoing instrument and acknowledged the same to be their own free act & deed & the said Mary A.W. Palmer being by me examined Separate & apart from her said husband acknowledged that she executed the same freely without fear or compulsion from her said husband or any other person
James B Witherell
Notary Public
Wayne Co Mich

Comm'rs of Council
March 13, 1914
233-56

Comm'rs of Council
April 10, 1914
233-56

11277

11278

I hereby certify that these plats are a correct copies of the plats now on record in the Register of Deeds office, being made under the supervision of the Auditor General by tracing the plats on record and affixing thereto a carefully compared copy of the ~~subdivision and~~ certificates
Dated this 5th day of May 1910
Geo W Bennett clerk Aud. Genl's Dept.

ChiPDF - www.fastio.com