


ALBERT CRANE'S
SUBDIVISION OF
WEST PART OF OUT LOT N^o 23
AND EAST PART OF OUT LOT N^o 24
LABROSSE FARM
NORTH OF THE GRAND RIVER ROAD
DETROIT MICHIGAN

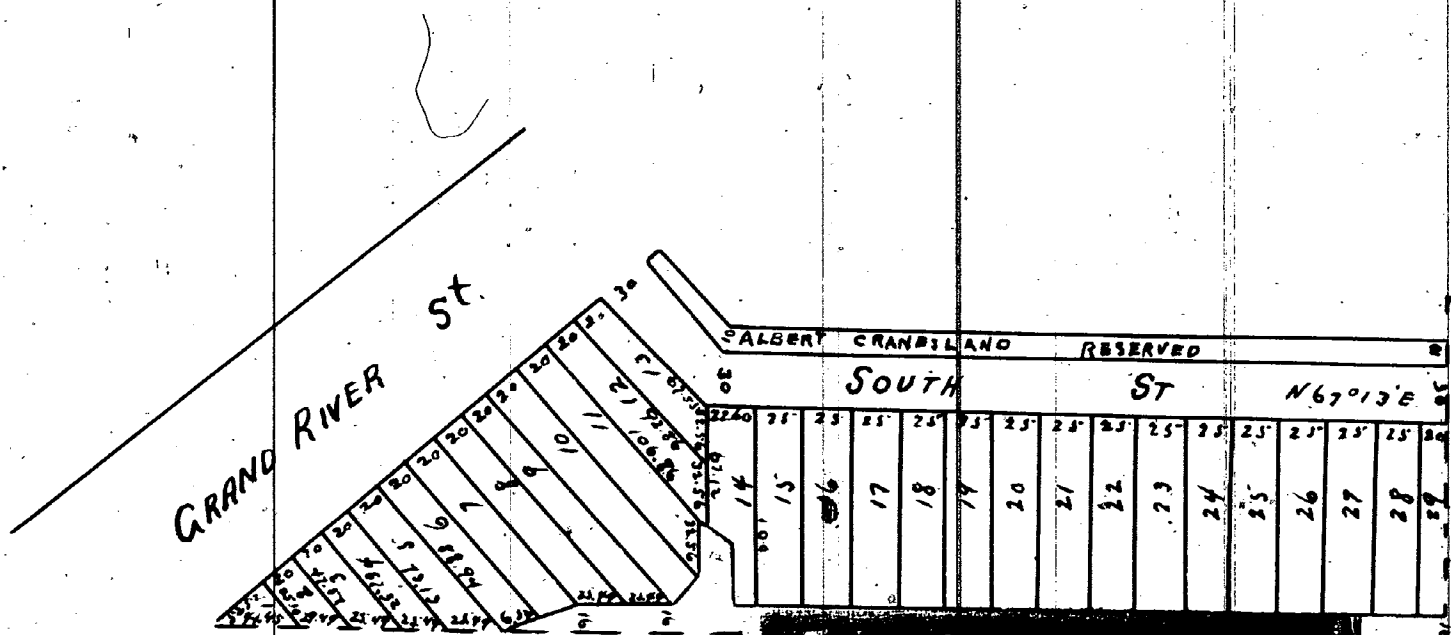

Common Council
January 20 1861
185-62

Common Council
1862
64-63

Received for Record the 22nd day of January A.D. 1857 at 3 o'clock P.M.
Horace S. Roberts
Register

Know all men by these presents that We Albert Crane and Anna Crane his wife of Detroit Michigan do hereby dedicate to the Public the perpetual use of the Streets and Alleys on the Plat hereto annexed reserving to ourselves our heirs and assigns the reversion thereof whenever the same may be discontinued by law.

Detroit Michigan Jan 20th 1857
Signed & Sealed in presence of }
A. F. Draper
Wm P. Rathbone

Albert Crane (28)
Anna Crane (28)

State of Michigan } ss. Personally appeared before me this
County of Wayne } day of January 1857 Albert Crane and Anna his wife, who
acknowledged they executed the above instrument for the uses and
purposes mentioned And the said Anna Crane, wife of the said
Albert on a private examination separate and apart from her
husband acknowledged she executed the above instrument freely
and without fear or compulsion of any person

A. F. Draper
Notary Public
Wayne County
Michigan

Received for Record the 22nd January A.D. 1857 at 3 o'clock P.M.
H. S. Roberts
Register

Know all men by these presents that We Albert Crane and Anna Crane his wife of Detroit Michigan do hereby dedicate to the Public the perpetual use of the Streets and Alleys on the Plat hereto annexed reserving to ourselves our heirs and assigns the reversion thereof whenever the same may be discontinued by law

Detroit Michigan January 20th 1857
Signed & Sealed in presence of }
A. F. Draper
Wm P. Rathbone


Albert Crane (28)
Anna Crane (28)

State of Michigan } ss. Personally appeared before me this
County of Wayne } day of January 1857 Albert Crane and Anna
his wife, who acknowledged they executed the above instru-
ment for the uses and purposes mentioned And the said Anna
Crane wife of the said Albert on a private examination separate
and apart from her husband acknowledged she executed the
above instrument freely and without any fear or compulsion
of any person.

A. F. Draper
Notary Public
Wayne County
Michigan

ALBERT CRANE'S
SUBDIVISION OF LOTS 17, 18 AND 19
WESSON'S SECTION
OF THE LABROSSE AND BAKER FARMS.
NORTH OF THE GRAND RIVER ROAD
DETROIT, MICH.

11281

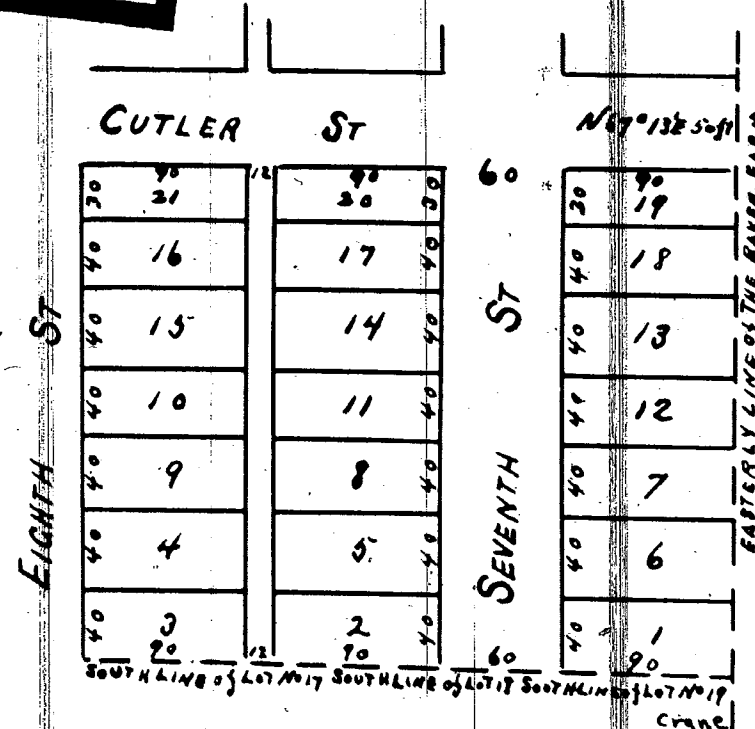

these plats are
I hereby certify that this plat is a correct copy of the plat now on
record in the Register of Deeds office being made under the supervision
of the Auditor General by tracing the plat on record and affixing thereto
a carefully compared copy of the dedication and certificate.

Dated this 2nd day of May 1860
Geo W Bennett
Clerk and Secy. Dept.