



Plat of Antoine Beaubien's Farm 1846
 Registered Office } Received for Record this 22nd day of April A.D. 1846 at 4 o'clock P.M.
 Wayne County } Siles a Bagge Register

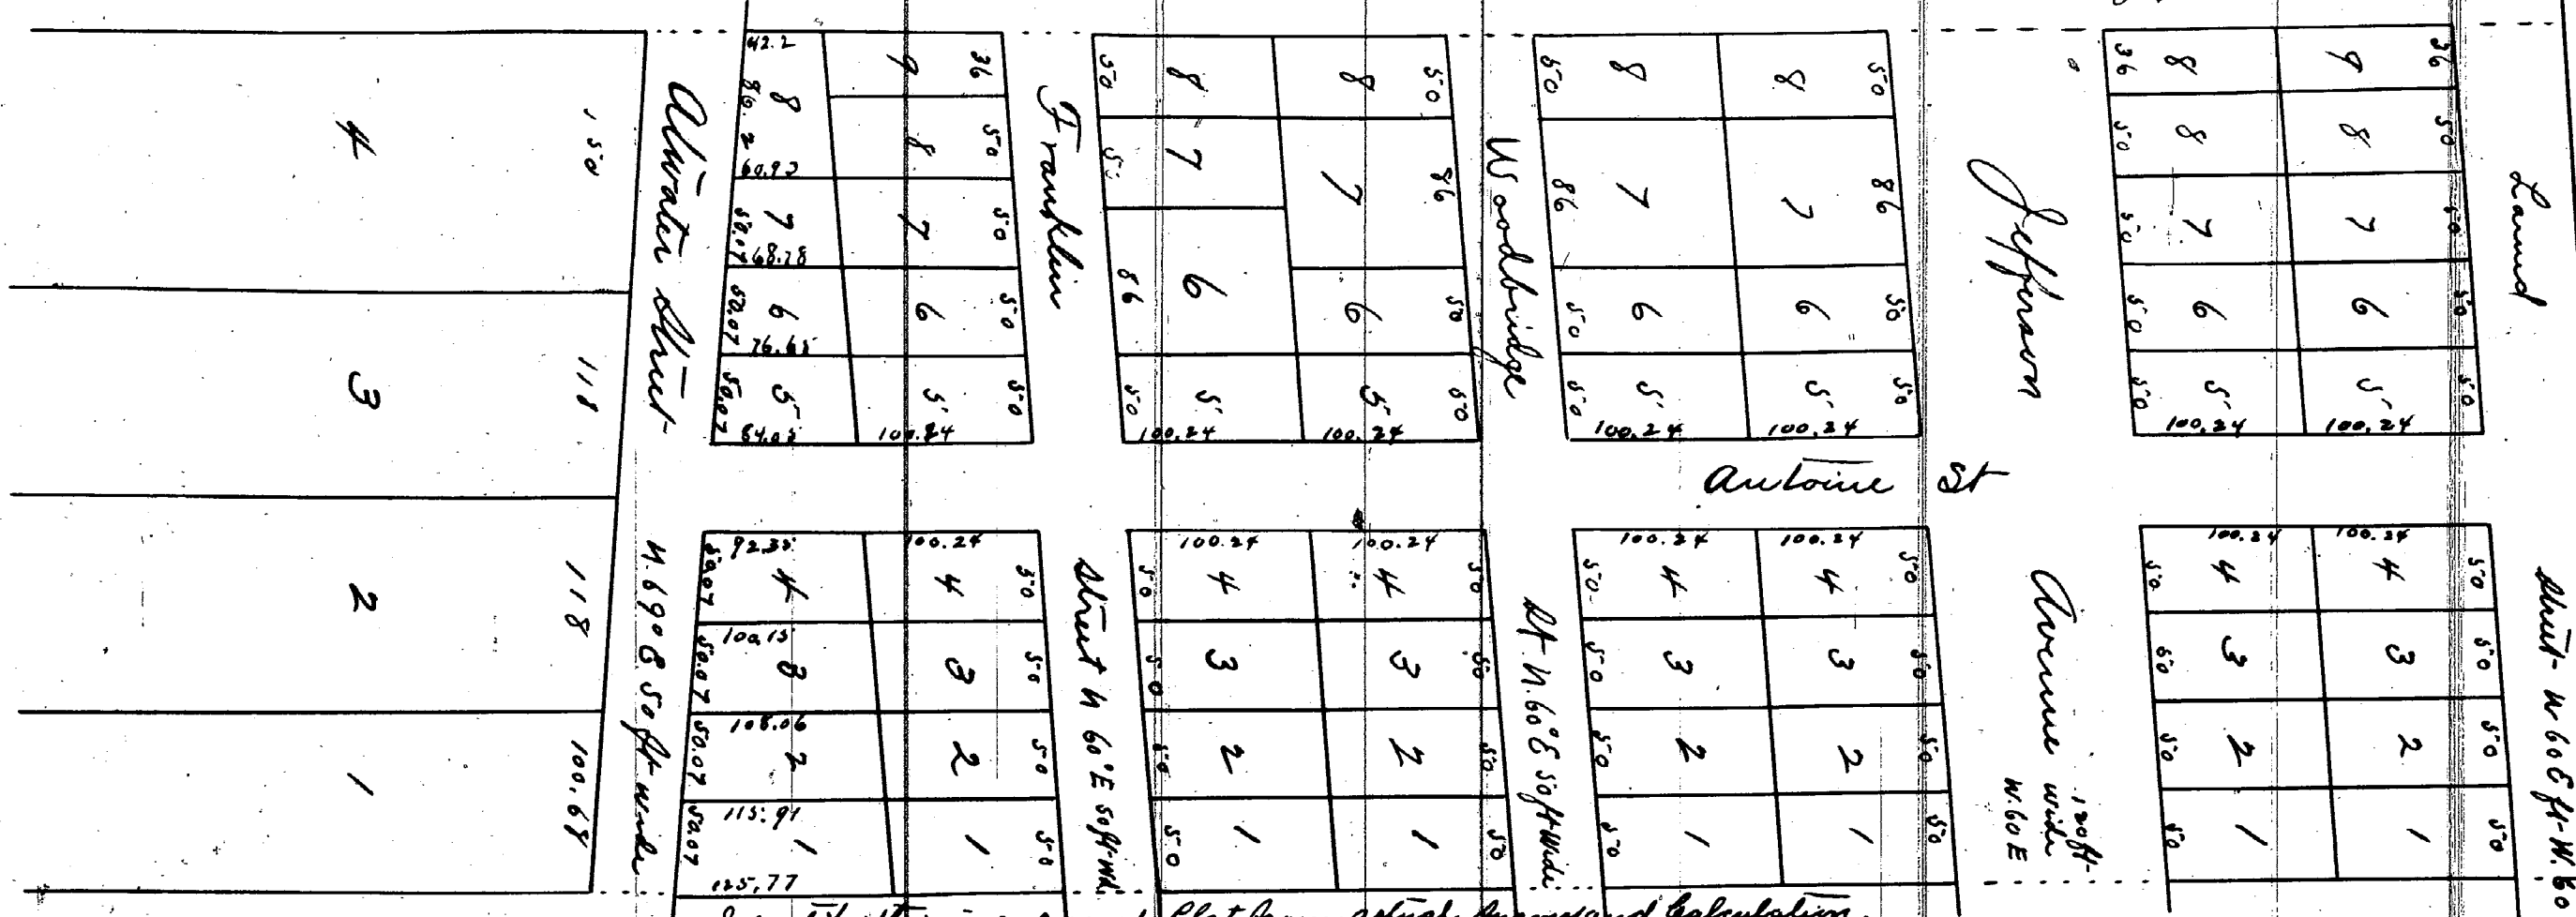

I certify this is a correct Plat from actual survey and calculation.
 Detroit April 17th 1846 A.B. Harton & Son.

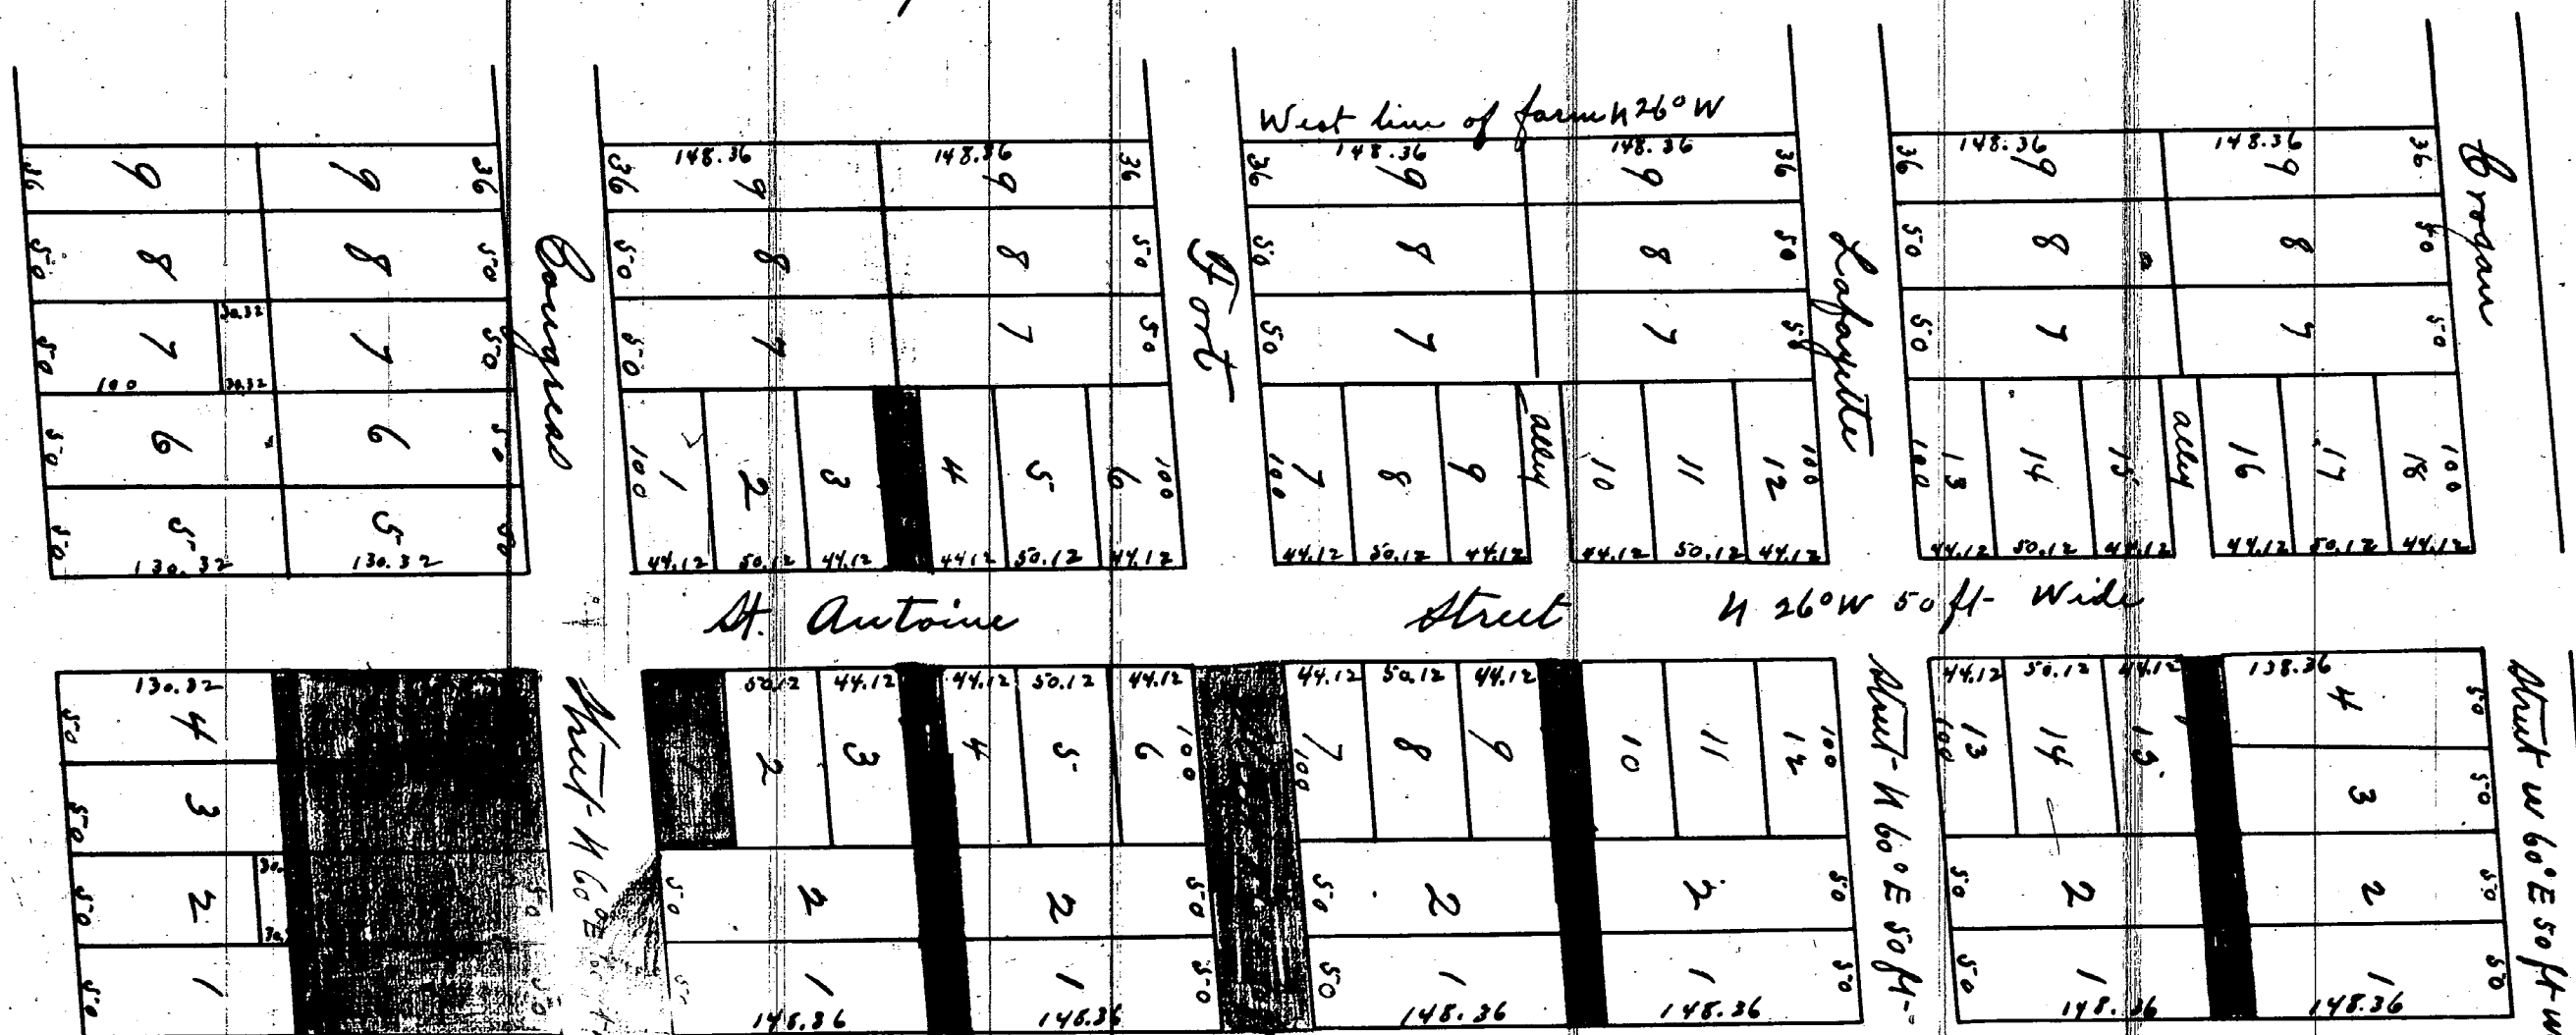

State of Michigan } ss Be it Remembered that on this twenty second day of April
 County of Wayne } in the year One thousand Eight hundred and forty six before
 me the undersigned a Justice of the Peace in and for said County appeared personally
 Antoine Beaubien of the City of Detroit in said County to me well known
 who then and there acknowledged the foregoing Plat or map

of a part of his farm in said City and County to be made according
 to Law and that his act and Deed and that he Revoked, annulled, recalled
 and Disavowed all former Maps by whomsoever Made of said premises so far
 as Regards all that part of his said farm which lies North of Jefferson Avenue
 in said City all which I hereby Certify agreeably to the Statute in such Cases Made
 and Provided Given under My hand and Seal the day and year aforesaid at
 said City



I hereby certify that this Plat is a correct copy of the Plat known as
 number in the Register of which office being made under the supervision
 of the said Beaubien by having the Plat surveyed and of fixing the
 a carefully compared copy of the said Plat and of the said
 dated the 22nd day of May 1840
 Geo W Bennett
 Clerk and Secy. of Ct.

By Councilman Brickley:

Whereas, The City is undertaking the rehabilitation of a blighted area known as the Central Business District No. 3, pursuant to Act 344 of Public Acts of 1945, as amended, and Whereas, in order to carry out the development plan for the project, it is necessary among other things for the City of Detroit to vacate the following street:

All that part of Madison Avenue, 50 feet wide, west of the Walter P. Chrysler Freeway Right-of-Way, as platted in the Plat of the Front of Charles Moran Farm, as recorded in Liber 10, Pages 3 and 5 of City Records;

Also, All that part of Madison Avenue, 50 feet wide, east of Gratiot Avenue, as platted in the Plat of the Antoine Beaubien Farm, as recorded in Liber 27, Page 197 of Deeds Wayne County Records, more particularly described as follows: Beginning at the northeast corner of Lot 1, south of Madison Avenue, of the above mentioned subdivision, thence northerly along the east line of said Lot 1 extended, 72.98 feet to a point in the southerly line of Gratiot Avenue, 120 feet wide; thence southwesterly along the southerly line of Gratiot Avenue to a point on the south line of Madison Avenue, 50 feet wide, thence easterly along the southerly line of Madison Avenue, 119.87 feet to the place of beginning.

Be and the same is hereby vacated as a public street to become a part and parcel of the adjoining property.

1) Underground easements are hereby reserved within the right-of-way of said street hereinabove described for public utilities.

2) The right of ingress and egress to and over said easements for the purpose of installing, maintaining, repairing, removing or replacing public utilities.

3) Public utilities shall not be installed on surface but only underground and no buildings or structures of any nature whatsoever (except necessary line fences) shall be built or placed upon said easements, and further.

Resolved, That the Detroit Edison Company is hereby directed to remove all their overhead poles and wires from the vacated street without expense to the City within thirty days after receipt of a copy of this resolution; and be it further.

Resolved, That the City Clerk is hereby directed to mail to the Detroit Edison Company, a certified copy of the resolution; and further

Resolved, That all of the north-south public alley, 16 feet wide, north of Madison Avenue, east of Gratiot Avenue which was opened through condemnation proceedings on February 21, 1894, being in fact the westerly 1600 feet of Lot 4, north of Madison Avenue, of the Plat of the Front of the Charles Moran Farm as recorded in Liber 10, Pages 3 and 5 of City Records;

Also, All of the east-west public alley, 16 feet wide, north of Madison Avenue, east of the Walter P. Chrysler Freeway Right-of-Way which was opened through condemnation proceedings on February 21, 1894, being in fact the southerly 8.00 feet of Lot 10, and the northerly 8.00 feet of the easterly 38.30 feet of Lot 4, north of Madison Avenue, all of the Plat of the Front of Charles Moran Farm as recorded in Liber 10, Pages 3 and 5 of City Records;

Be and the same are hereby vacated as public alleys to become a part and parcel of the adjoining property; and be it further.

Resolved, That upon the proper application, the Department of Public Works shall issue to the Detroit Edison Company permits to relocate their poles and lines from the vacated alleys to public streets or alleys most conveniently located in reference to the vacated alleys and consistent with the public health, safety, convenience, and general welfare, and be it further

Resolved, That the Detroit Edison Company is hereby directed to remove all their poles and lines from the vacated alleys without expense to the City within thirty days after receipt of a copy of this resolution; and be it further

Resolved, That the City Clerk is hereby directed to mail to the Detroit Edison Company a certified copy of this resolution.

Adopted as follows:
Yeas — Councilmen Beck, Brickley, Patrick, Ravitz, Rogell, Van Antwerp and President Pro Tem Connor—7.
Nays—None.

SHORT FORM--TRUE COPY CERTIFICATE

STATE OF MICHIGAN)
CITY OF DETROIT) ss.

I, THOMAS D. LEADBETTER, CITY CLERK of the City of Detroit, do hereby Certify that the annexed paper is a True Copy of a Resolution

adopted by the Common Council on 6-25-63

and approved by the Mayor on 7-2-63


as appears from the Journal of said Common Council, on file in my office.

IN WITNESS WHEREOF, I have hereunto set my hand and affixed the Corporate Seal of said City, at Detroit, on

JUL 10 1963

Thomas D. Leadbetter
City Clerk

PETITIONER: DETROIT HOUSING COMM.

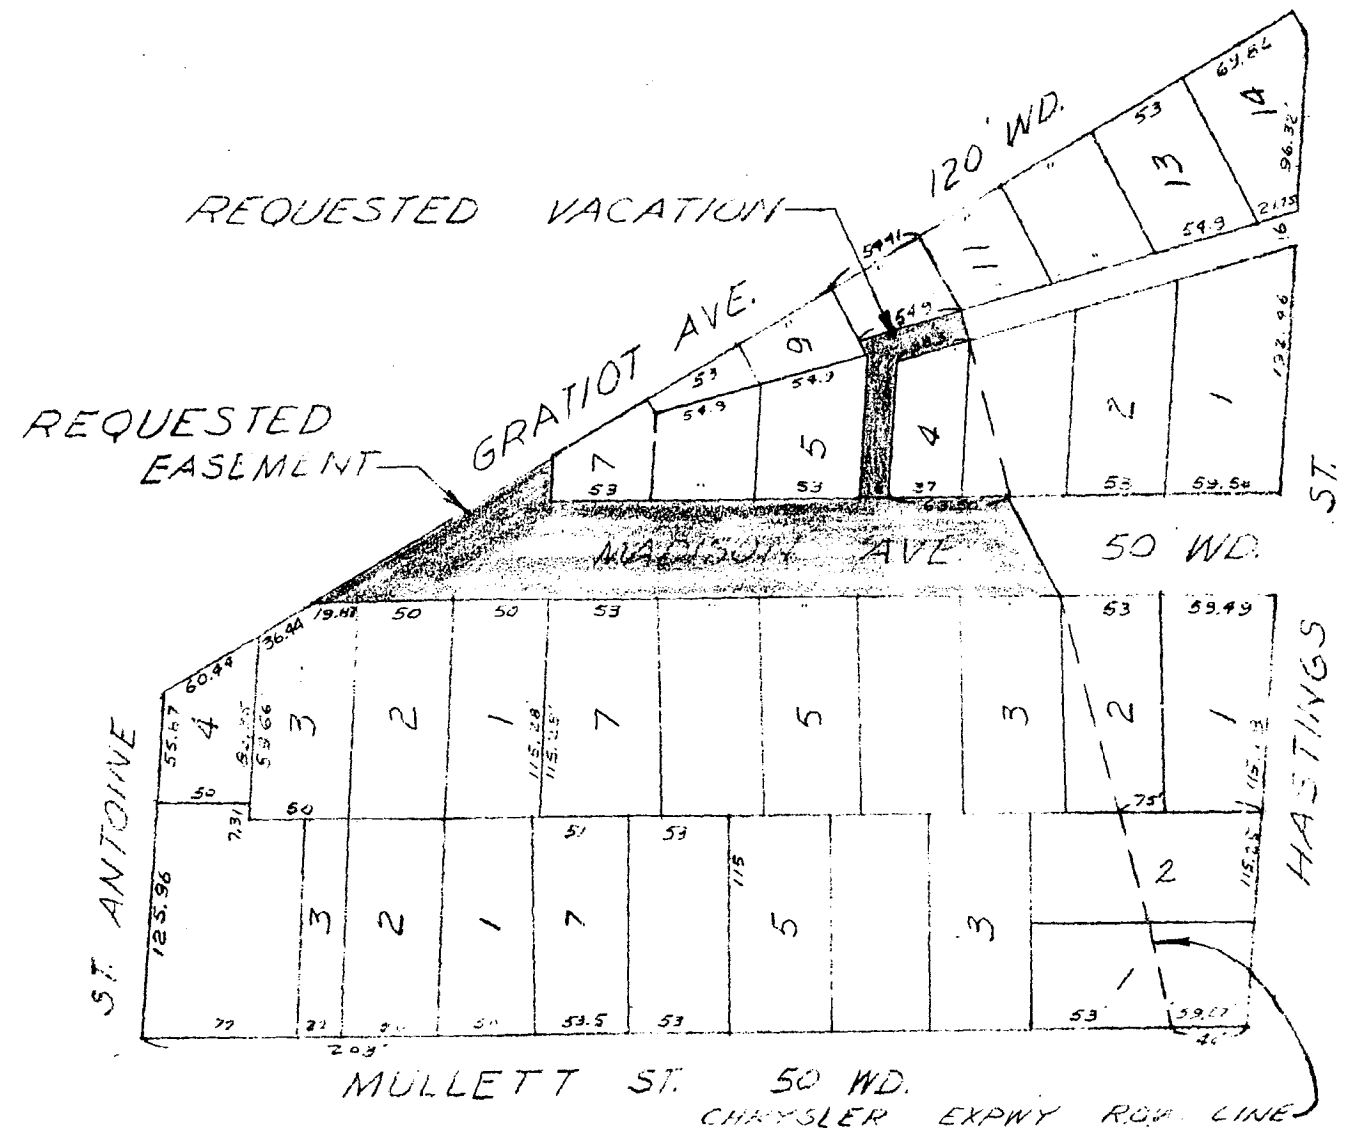

PLAT OF ANTOINE BEAUBIEN FARM
PLAT OF FRONT C. MORAN FARM
TOPO. 28
SCALE: 1" = 100'

FOR OFFICE USE ONLY

B						REQUESTED VACATION & EASEMENT IN AREA BOUNDED BY ST ANTOINE, GRATIOT, HASTINGS, & MULLETT	CITY OF DETROIT Dept. of Public Works City Engineers Office Job No. MD 1-1 Drwg. No. X2181 Date 12-31-62		
A									
DESCRIPTION						Drawn	Chkd	Appd	Date
DRAWN BY						APPROVED			
TRACED BY						APPROVED			
CHECKED						APPROVED			
KIC						CITY ENGINEER			

Maps attached

Wayne Co.

Sketch

By Councilman Brickley:
Whereas, The City in conjunction with Wayne County is planning to construct a new Recorder's Court Building and
Whereas, In order to carry out the plan for this building, it is necessary among other things for the City of Detroit to vacate a portion of the following street:
All of the easterly six feet of Raynor Street between the north line of Clinton Street and the south line of Gratiot Street as opened through land platted in the Plat of the Antoine Beaubien Farm, City of Detroit, Wayne County, Michigan, as recorded on April 22, 1846, in Liber 27, Page 197 of Deeds Wayne County Records, and lying west of and adjoining the Lot 8 of said subdivision and public lands known as Clinton Park, the deed to which is recorded on December 29, 1868, in Liber 137 Page 55 of Deeds Wayne County Records.
Be and the same six foot strip is hereby vacated as a public street to become a part and parcel of the adjoining property.
Adopted as follows:
Yeas—Councilmen Brickley, Connor, Hood, Miriani, Ravitz, Rogell and President Carey—7.

10763
11282

SHORT FORM—TRUE COPY CERTIFICATE

STATE OF MICHIGAN)
CITY OF DETROIT) ss.

I, THOMAS D. LEADBETTER, CITY CLERK of the City of Detroit, do hereby certify that the annexed paper is a True Copy of a Resolution

adopted by the Common Council on JUN 21 1966

and approved by the Mayor on JUN 22 1966

as appears from the Journal of said Common Council, on file in my office.


IN WITNESS WHEREOF, I have hereunto set my hand and affixed the Corporate Seal of said City, at Detroit, on

JUL 13 1966

Thomas D. Leadbetter
City Clerk

PETITION NO. 915
DETROIT-WAYNE JOINT
BUILDING AUTHORITY
1316 CITY-COUNTY BLDG.
WO-35380

APPROVED: JUNE 21, 1966

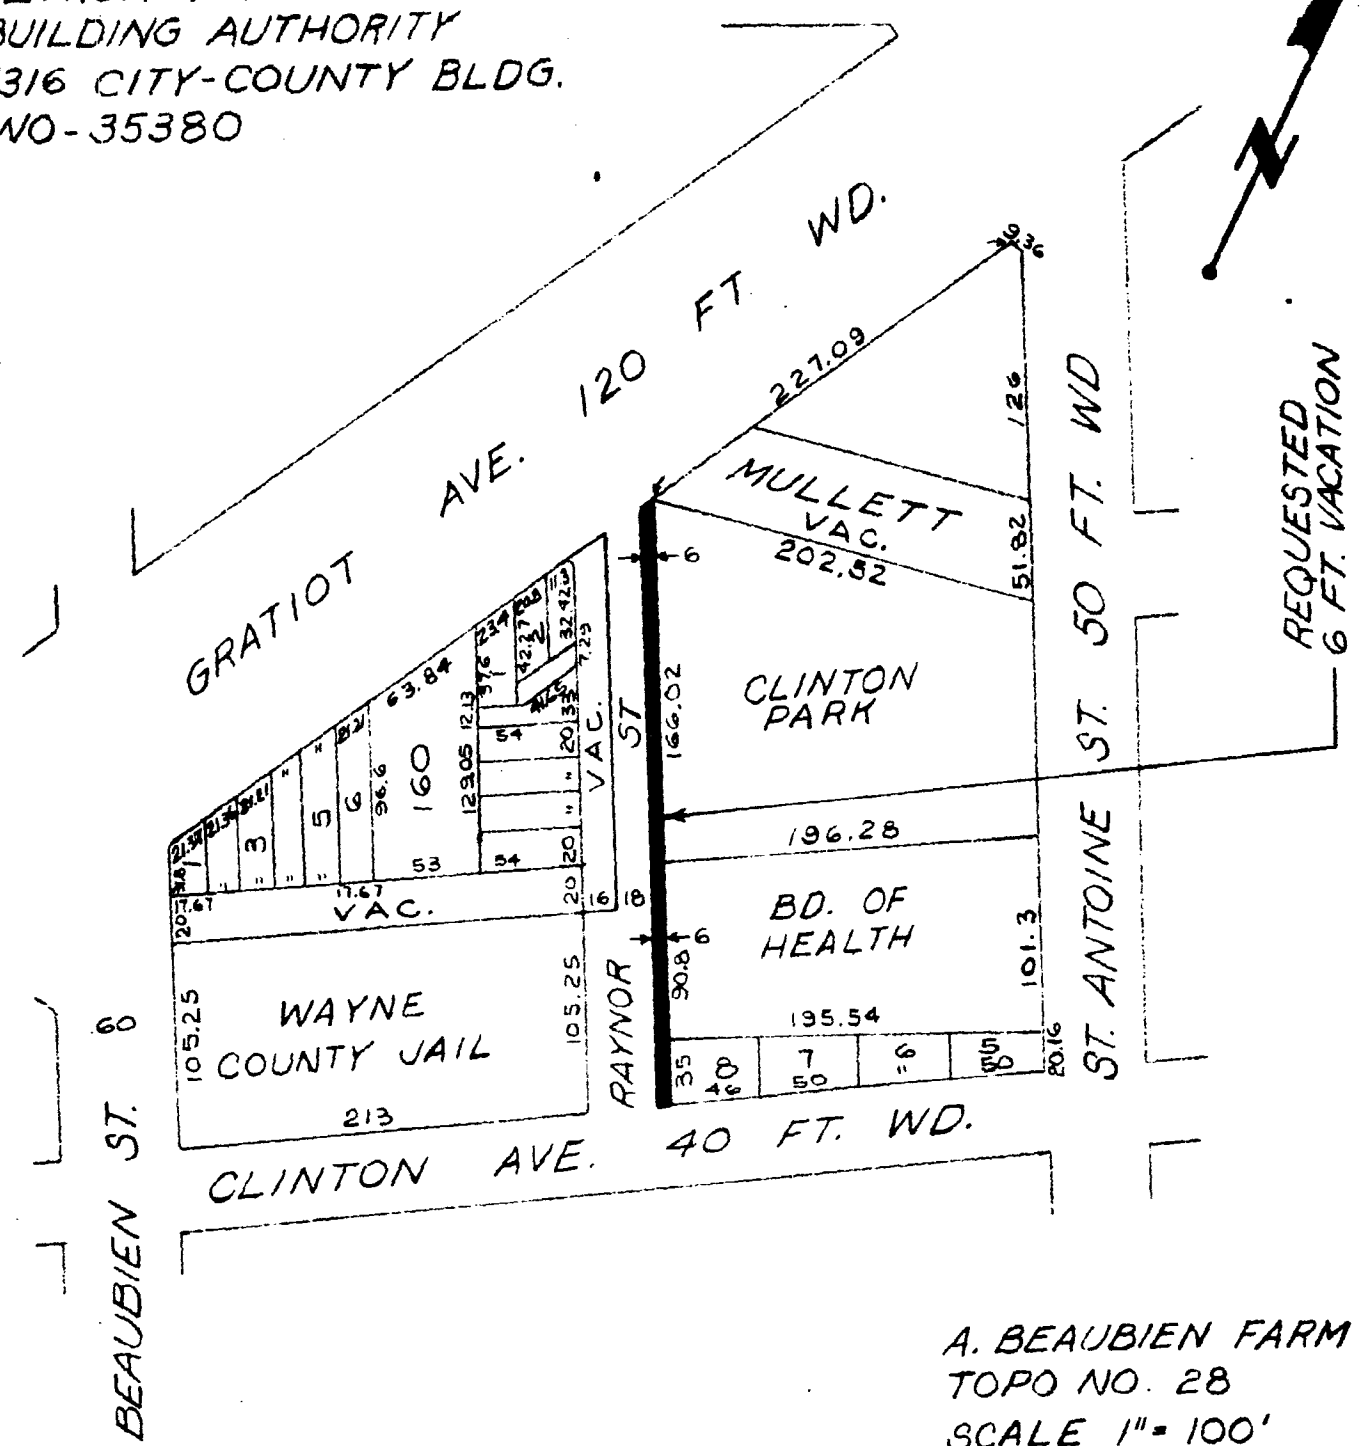

A. BEAUBIEN FARM
TOPO NO. 28
SCALE 1"=100'

FOR OFFICE USE ONLY

B				REQUESTED VACATION OF				CITY OF DETROIT	
A				THE E. 6 FT. OF				Dept. of Public Works	
DESCRIPTION				Drawn	Chkd	Appd	Date	City Engineers Office	
REVISIONS								Job No. MO 1-1	
DRAWN BY PLUNGIS				APPROVED				Drwg. No. X-2429	
TRACED BY				APPROVED				Date 5-5-66	
CHECKED				APPROVED					
				CITY ENGINEER					

BY COUNCIL MEMBER

RESOLVED, That the following listed Permanent Easement and Temporary Easement Streets which will in the near future be opened for public access in and around the Renaissance Center facilities, and which lie within a parcel of land described as lying within Sections of Section 4 of the Governor and Judges Plan (including the Berthelot properties), Private Claim 1 (Beaubien Farm) on the Old Claims therein, Private Claim 2 (Beaubien Farm) and Private Claim 3 (Beaubien Farm) lying east of Bates Street, south of Jefferson Avenue, west of St. Antoine Street and north of the Detroit River be given the names herein designated:

- (a) Renaissance Drive [northerly North/South street from its point of intersection with Jefferson Avenue on the North to its point of intersection with Renaissance Drive N. on the South] (Exhibit C(1) - Street Level);
- (b) Renaissance Drive N. [northerly East/West street from its point of intersection with Renaissance Center W. on the West to its point of intersection with St. Antoine Street on the East] (Exhibit C(1) - Street Level);
- (c) Renaissance Drive W. [westerly North/South street from its point of intersection with Renaissance Drive N. on the North to its point of intersection with Renaissance Drive S. on the South] (Exhibit C(1) - Street Level);
- (d) Renaissance Drive S. [southerly East/West street from its point of intersection with Renaissance Drive W. on the West to its point of intersection with Atwater Street] (Exhibit C(1) - Street Level);
- (e) Beaubien Street [continuation of Beaubien Street south of Jefferson Avenue to its point of intersection with Atwater Street] (Exhibit C(2) - Lobby Level);
- (f) Atwater Street [as relocated from vacated Woodward Avenue on the West to St. Antoine Street on the East] (Exhibit C(2) - Lobby Level);
- (g) Parkway Drive [North/South lobby level street from its point of intersection with Atwater Street on the South to its point of intersection with Service Drive N. on the North] (Exhibit C(2) - Lobby Level);
- (h) Franklin Street [continuation of Franklin Street west of St. Antoine Street to its point of intersection with Service Drive E.] (Exhibit C(3) - Service Level);
- (i) Service Drive N. [northerly East/West service level street from its point of intersection with Service Drive W. on the West to its point of intersection with Service Drive E. on the East] (Exhibit C(3) - Service Level);
- (j) Service Drive W. [westerly North/South service level street from its point of intersection with Service Drive N. on the North to its point of intersection with Service Drive S. on the South] (Exhibit C(3) - Service Level);
- (k) Service Drive S. [southerly East/West service level street from its point of intersection with Service Drive W. on the West to its point of intersection with Service Drive E. on the East] (Exhibit C(3) - Service Level);
- (l) Service Drive E. [easterly North/South service level street from its point of intersection with Service Drive S. on the South to its point of intersection with Service Drive N. on the North] (Exhibit C(3) - Service Level);

and be it further

RESOLVED, That the City Clerk be directed to forward copies of this resolution, with the above mentioned Exhibit C, to the United States Post Office, Detroit, Michigan, to the Treasurer of the State of Michigan, and to the Wayne County Register of Deeds.

