


ALBERT CRANE'S
SECTION OF THE
THOMPSON FARM
BEING PART OF
PRIVATE CLAIM NO 227.
LATE SPRINGWELLS
NOW DETROIT, MICHIGAN.

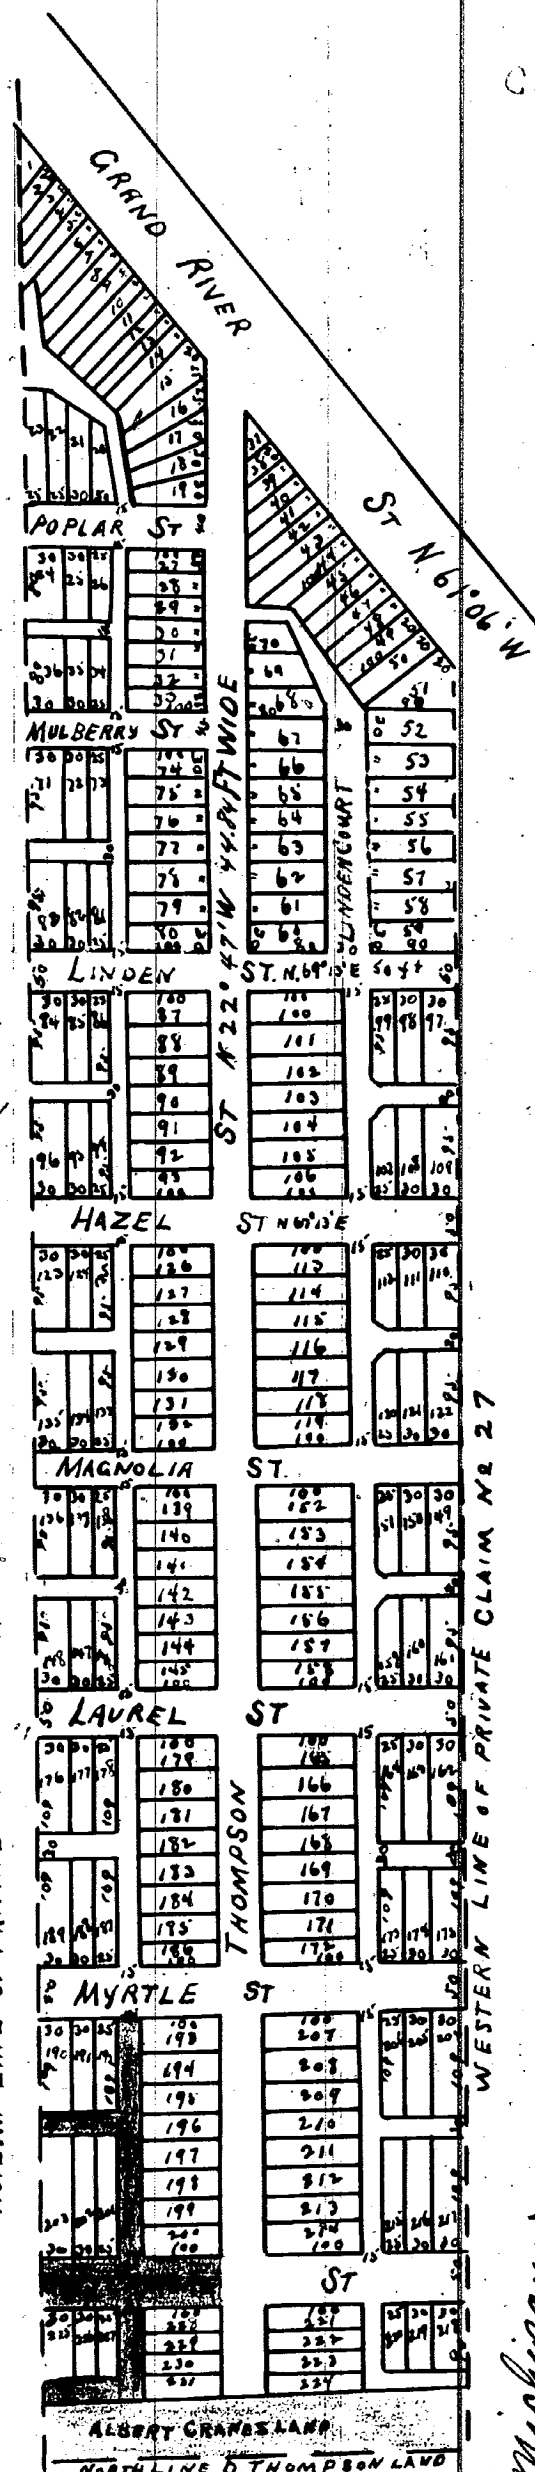

Albert Crane
Anna Crane

Received for Record the 11th day of March 1857 at 11 O'clock A.M. James A. Bascom Deputy Register
Know all men by these presents that We Albert Crane and Anna Crane his Wife of Detroit
Michigan do hereby dedicate to the Public the perpetual use of the Streets and alleys on the Plat
hereto annexed reserving to ourselves our heirs and assigns the reversion thereof
whenever the same may be discontinued by law.
Signed and sealed in presence of
W. F. Draper } Detroit Michigan February 10th 1857
Wm. P. Kottbourn }

I hereby certify that these plats are correct copies of the plats now on record in
the Register of Deeds office being made under the supervision of the Auditor
General by tracing the plats on record and affixing thereto a carefully
comparing copy of the dedication and certificates.

Dated this 27th day of April 1910


Geo W Bennett

Clerk Aud. Genl's Dept.

State of Michigan } ss. Personally appeared before me this 10th day of
County of Wayne } 1857 Albert Crane and Anna his Wife who acknowledged they executed the above in-
strument for the uses and purposes mentioned and the said Anna Crane Wife of said
Albert Crane on a private Examination separate and apart from her said husband
acknowledged she executed the above instrument freely and without any fear or com-
pulsion of any person.

A. F. Draper, Notary Public,
Wayne County Michigan

HEBER CRANE'S
SUBDIVISION OF LOTS 5, 8 AND 11
OF ALBERT CRANE'S
SUBDIVISION OF 17, 18 AND 19
WESSON'S SECTION OF
THE LABROSSE AND BAKER FARMS
NORTH OF THE GRAND RIVER ROAD
DETROIT

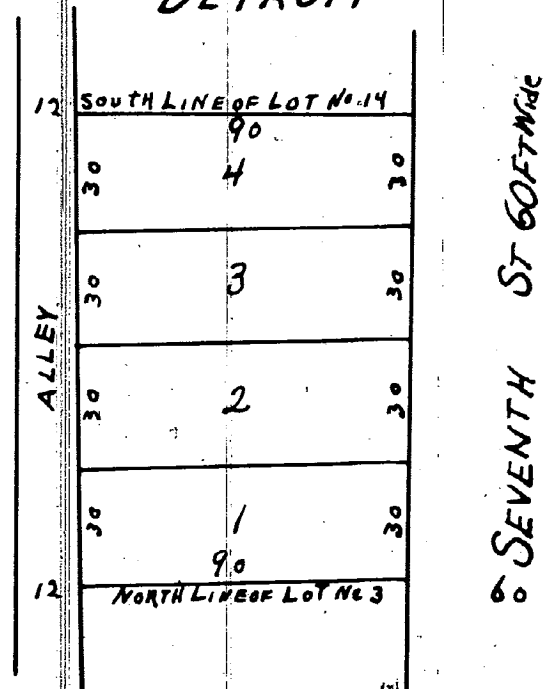

Received for Record 10th day of March A.D. 1857 at 9 1/2 O'clock A.M.

James A. Bascom Deputy Register


Know all men by these presents that I Heber Crane of Detroit
Michigan hereby present for Record the annexed Plat of Lots in
the City of Detroit and State of Michigan Detroit Michigan March 9th 1857
Signed and sealed in the presence of

J. B. Farnsworth
A. F. Draper

Heber Crane

State of Michigan } ss. On this Ninth day of March 1857 personally appear-
County of Wayne } ed before me a Notary Public in and for said
County Heber Crane known to me to be the person who executed the above
instrument and acknowledged the same to be his free act and deed for the pur-
poses therein mentioned. A. F. Draper Notary Public Wayne County Michigan

HEBER CRANE'S
SUBDIVISION OF LOTS NO 34 & 35
IN CRANE & WESSON'S
SUBDIVISION OF OUT LOT NO 25
LABROSSE FARM
DETROIT

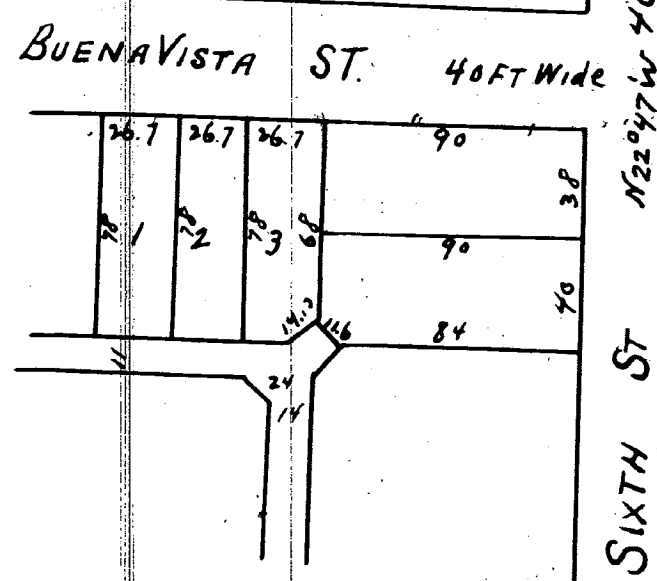

This is to certify that the above plat has been
compared with the original plat of record in the
office of Register of Deeds of Wayne County and
found to be a true copy of the same.

A. H. Wallman

Received January 8th A.D. 1858 at 6 O'clock P.M.

James A. Bascom Deputy Register

Know all men by these presents that I Heber Crane of Detroit
Michigan hereby present for Record the annexed Plat of Lots in the
City of Detroit and State of Michigan Detroit Michigan March 9th 1857
Signed and sealed in the presence of

A. F. Draper
Wm. P. Kottbourn

Heber Crane

State of Michigan } ss. On the 9th day of March A.D. 1857 personally
County of Wayne } appeared before me a Notary Public in and for said County Heber
Crane known to me to be the person who executed the above in-
strument and acknowledged the same to be his free act and
deed for the purposes therein mentioned.

A. F. Draper Notary Public
Wayne County Michigan