1286

PLAT of the Subdivision of LOT NO 12 WITHERELL FARM
Thomas Campau Surv Oct 1850 Scale 50 feet to an inch.

Comman Council Dec. 10, 1849-54

North Street N 64° E 50 ft Wide

Rec'd for Record this 2d day of June A.D. 1851 at 10 O'clock A.M. Henry Campau Register

Line of the opposite Farm N 26° W

39.13 39.13 35.80 35.80 35.80

9 10 11 12 13

39.13 39.13 35.80 35.80 35.80

13

39.13 39.13 35.80 35.80 35.80

8 7 12 6 5 4

39.13 39.13 35.80 35.80 35.80

Cherry Street N 64° E 50 feet wide

60 ft wide Witherell heirs Right of way 20 ft wide

DEQUINDRE ST 60 ft WIDE

39.13 39.13 72.88 Public 3 Triangle 88.44

1 2

76.26 48.62 47.33 47.88

72 FT. WIDE

GRATIOT STREET N 29°46' E 72 FT.

the within is the true Map and Survey of the Subdivision of Lot Number Twelve Witherell farm as called Situate in the Town of Hamtramck County of Wayne and State of Michigan Witness our hands and Seals at the City of Detroit January 10th 1851

In presence of
B. F. Hyde
Charles L. Hurd

E. Hurd (S)
Betsy M. Hurd (S)

State of Michigan } ss Be it remembered that on this Tenth day of January one
Wayne County } thousand eight hundred and fifty one before me a Notary Public for said County personally came Elnelgin Hurd and Betsy M Hurd his wife who are personally known to me said notary and who severally acknowledged the within plat of the Subdivision of Lot Number Twelve (12) Witherell farm as called situate in the Town of Hamtramck in said County of Wayne to be their free act and deed and the said Betsy M Hurd on a private examination before me separate and apart from her said husband acknowledged that she executed the same freely and without fear or compulsion from her said husband or any one.

Benjn F. Hyde
Notary Public
Wayne County
Michigan

Henry Campau Register

Rec'd for Record this 13th day of June A.D. 1851 at 2 O'clock P.M.

Macomb St

53 53 53 53 53 53 53.3

28 27 26 25 24 23 22

60.33 46.95

Sec 5

46.95 60.33

15 16 17 18 19 20 21

54.30 53 53 53 53 53 53

Croghan St

53 53 53 53 53 53 54.30

14 13 12 11 10 9 8

60.33 44.64

1 2 3 4 5 6 7

54.30

Lafayette St

49.04 49.04 49.04 49.04

32 31 30 29

25 26 27 28

49.01 49.04 49.04 49.04

Fort St

49.04 49.04 49.04 49.04

24 23 22 21

Sec. 4

Sec 3

17 18 19 20

49.04 49.04 49.04 49.04

Congress St

49.04 49.04 49.04 49.04

16 15 14 13

9 10 11 12

49.04 49.04 49.04 49.04

Larned St

65.386 65.386 65.386

1 2 3

65.386 65.386 65.386

Jefferson Avenue

PLAT
of the subdivision of Lots
3 and 5
of the
WITHERELL FARM

Know all men by these presents that we Thomas Palmer & B. F. H. Witherell Ex of the will & trustees of the Estate of the late James B. Watson deceased do hereby acknowledge the within map & plat of the Subdivision of Block No Three & 5 of the Witherell farm so called in the Township of Hamtramck to be our free act & Deed. Witness our hands and Seals at Detroit this 17th day of January A.D. 1851

In presence of
Harriet C Witherell
I. B. Witherell

B. F. H. Witherell (S)
Thomas Palmer (S)

State of Michigan } ss On this 13th day
County of Wayne } of June A.D. 1851 personally came before me the undersigned a Notary Public for said County B. F. H. Witherell & Thomas Palmer to me known as the persons who executed the foregoing instrument of writing & the within plat or Map & acknowledged the same to be their free act & deed. Witness my hand the Day & year above written

James B. Witherell
Notary Public
of said County

I hereby certify that these plats are ~~this plat is~~ a correct copy of the plats now on record in the Register of Deeds office, being made under the supervision of the Auditor General by tracing the plats on record and affixing thereto a carefully compared copy of the Dedication and certificates

Dated this 5th day of May 1910.

Geo W Bennett
Clerk And Ex-Officio Register

CamScanner
Digitized by www.fastdo.com

Map attached

Wayne Co.

By Councilman Beck:

Resolved, That all that part of the east-west public alley, 20 feet wide, west of Gratiot Avenue between Adelaide Street and Division Street as platted in the Subdivision of Blocks 6 through 13, both inclusive, Witherell Farm, City of Detroit, Wayne County, Michigan as recorded in Liber 34, Page 3 of Deeds, Wayne County Records lying south of and adjoining the southerly line of Lots 13 to 16, both inclusive, and lying north of and adjoining the northerly line of Lots 9 to 12, both inclusive, all of the above mentioned subdivision.

Also, all that part of the east-west public alley, 20 feet wide, west of Gratiot Avenue between Division Street and Adelaide Street as platted in the Subdivision of Lot 12, Witherell Farm, City of Detroit, Wayne County, Michigan as recorded in Liber 41, Page 593 of Deeds, Wayne County Records lying south of and adjoining the southerly line of Lot 9, and lying north of and adjoining the northerly line of Lot 8, all of the above mentioned subdivision.

Also, all that part of the east-west public alley, 20 feet wide, west of Gratiot Avenue between Adelaide Street and Division Street lying north and south of the vacated 10 foot alleys adjoining Lot 12 and 13 of the Subdivision of Blocks 6 through 13, both inclusive, as recorded in Liber 34, Page 3 of Deeds Wayne County Records and lying north and south of the vacated 10 foot alleys adjoining Lots 8 and 9 of the Subdivision of Lot 12, as recorded in Liber 41, Page 593 of Deeds Wayne County Records.

Be and the same is hereby vacated as a public alley to become a part and parcel of the adjoining property.

Adopted as follows:

Yeas — Councilmen Beck, Connor, Hood, Miriani, Ravitz, Rogell, Van Antwerp and President Carey—8.

Nays—None.

8013

11286

Sketch

STATE OF MICHIGAN)
CITY OF DETROIT) ss.

SHORT FORM—TRUE COPY CERTIFICATE

I, THOMAS D. LEADBETTER, CITY CLERK of the City of Detroit, do hereby certify that the annexed paper is a True Copy of a Resolution

adopted by the Common Council on 6-7-66

and approved by the Mayor on 6-13-66

as appears from the Journal of said Common Council, on file in my office.

IN WITNESS WHEREOF, I have hereunto set my hand and affixed the Corporate Seal of said City, at Detroit, on

June 17, 1966

Thomas D. Leadbetter

City Clerk

Forward to Auditor General Lansing

PETITION NO. 9967

GLENDALE PROVISION CO., ET. AL.

ATTY. FOR PETITIONER:

NORMAN HYMAN

2290 1ST. NATL. BLDG.

PH. 962-6700

APPROVED: JUNE 7, 1966

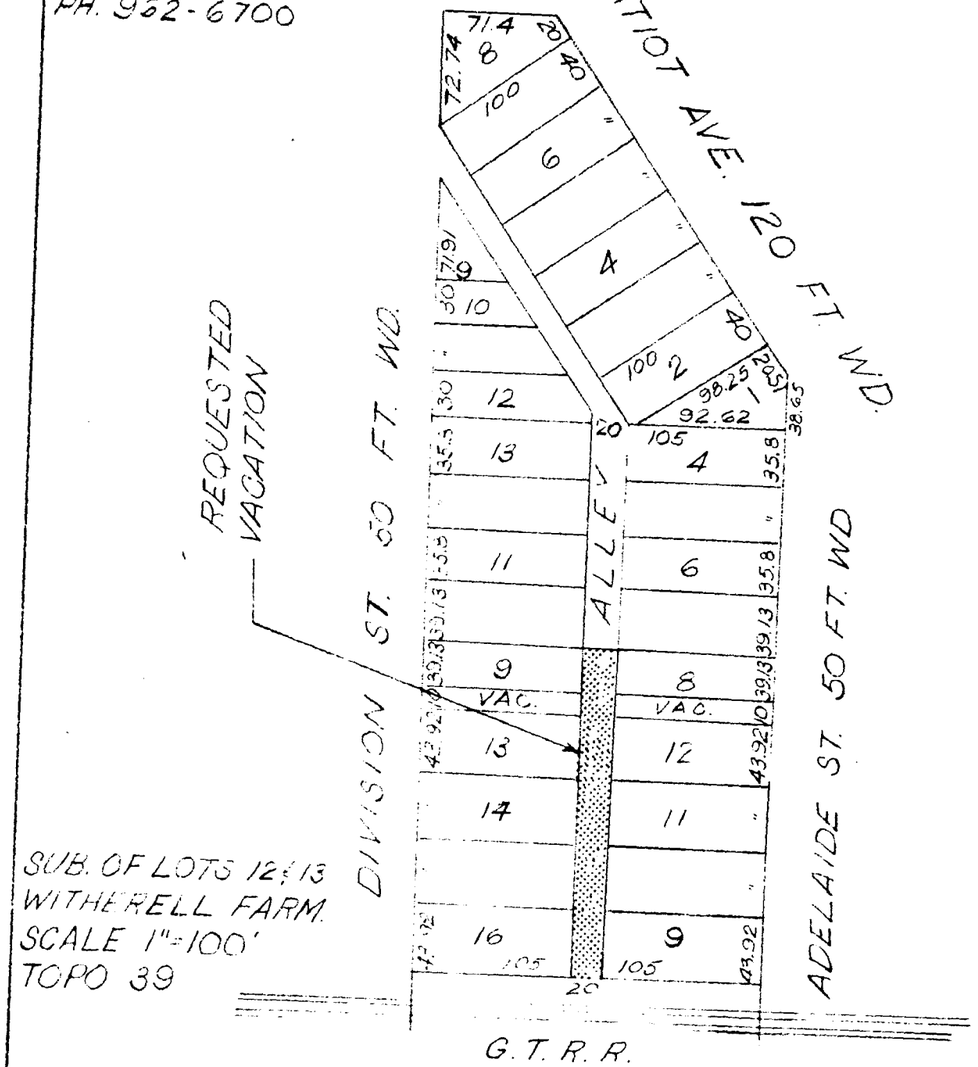

SUB. OF LOTS 12 & 13
WITHERELL FARM
SCALE 1"=100'
TOPO 39

FOR OFFICE USE ONLY

B / A — DESCRIPTION — REVISIONS — Drwn Chkd Appd Date	REQUESTED VACATION OF A PORTION OF THE E-W. ALLEY IN THE BLOCK BOUNDED BY DIVISION, GRATIOT, ADELAIDE & THE G.T.R.R.	CITY OF DETROIT Dept. of Public Work City Engineers Office	
DRAWN BY D.J. PLUNGIS — APPROVED		Job No. MO 1-1	
TRACED BY — APPROVED		Drwg. No. X-2413	
CHECKED — APPROVED — CITY ENGINEER		Date 1-21-66	

ClibPDF - www.fastio.com