



PLAT of the Subdivision of LOT NO 12 WITHERELL FARM
Thomas Campau Ave Oct 1850 each 50 feet 5 in wide.

Recd for Record this 9th day of June A.D. 1851
at 10 O'clock A.M. Henry Campau
Register

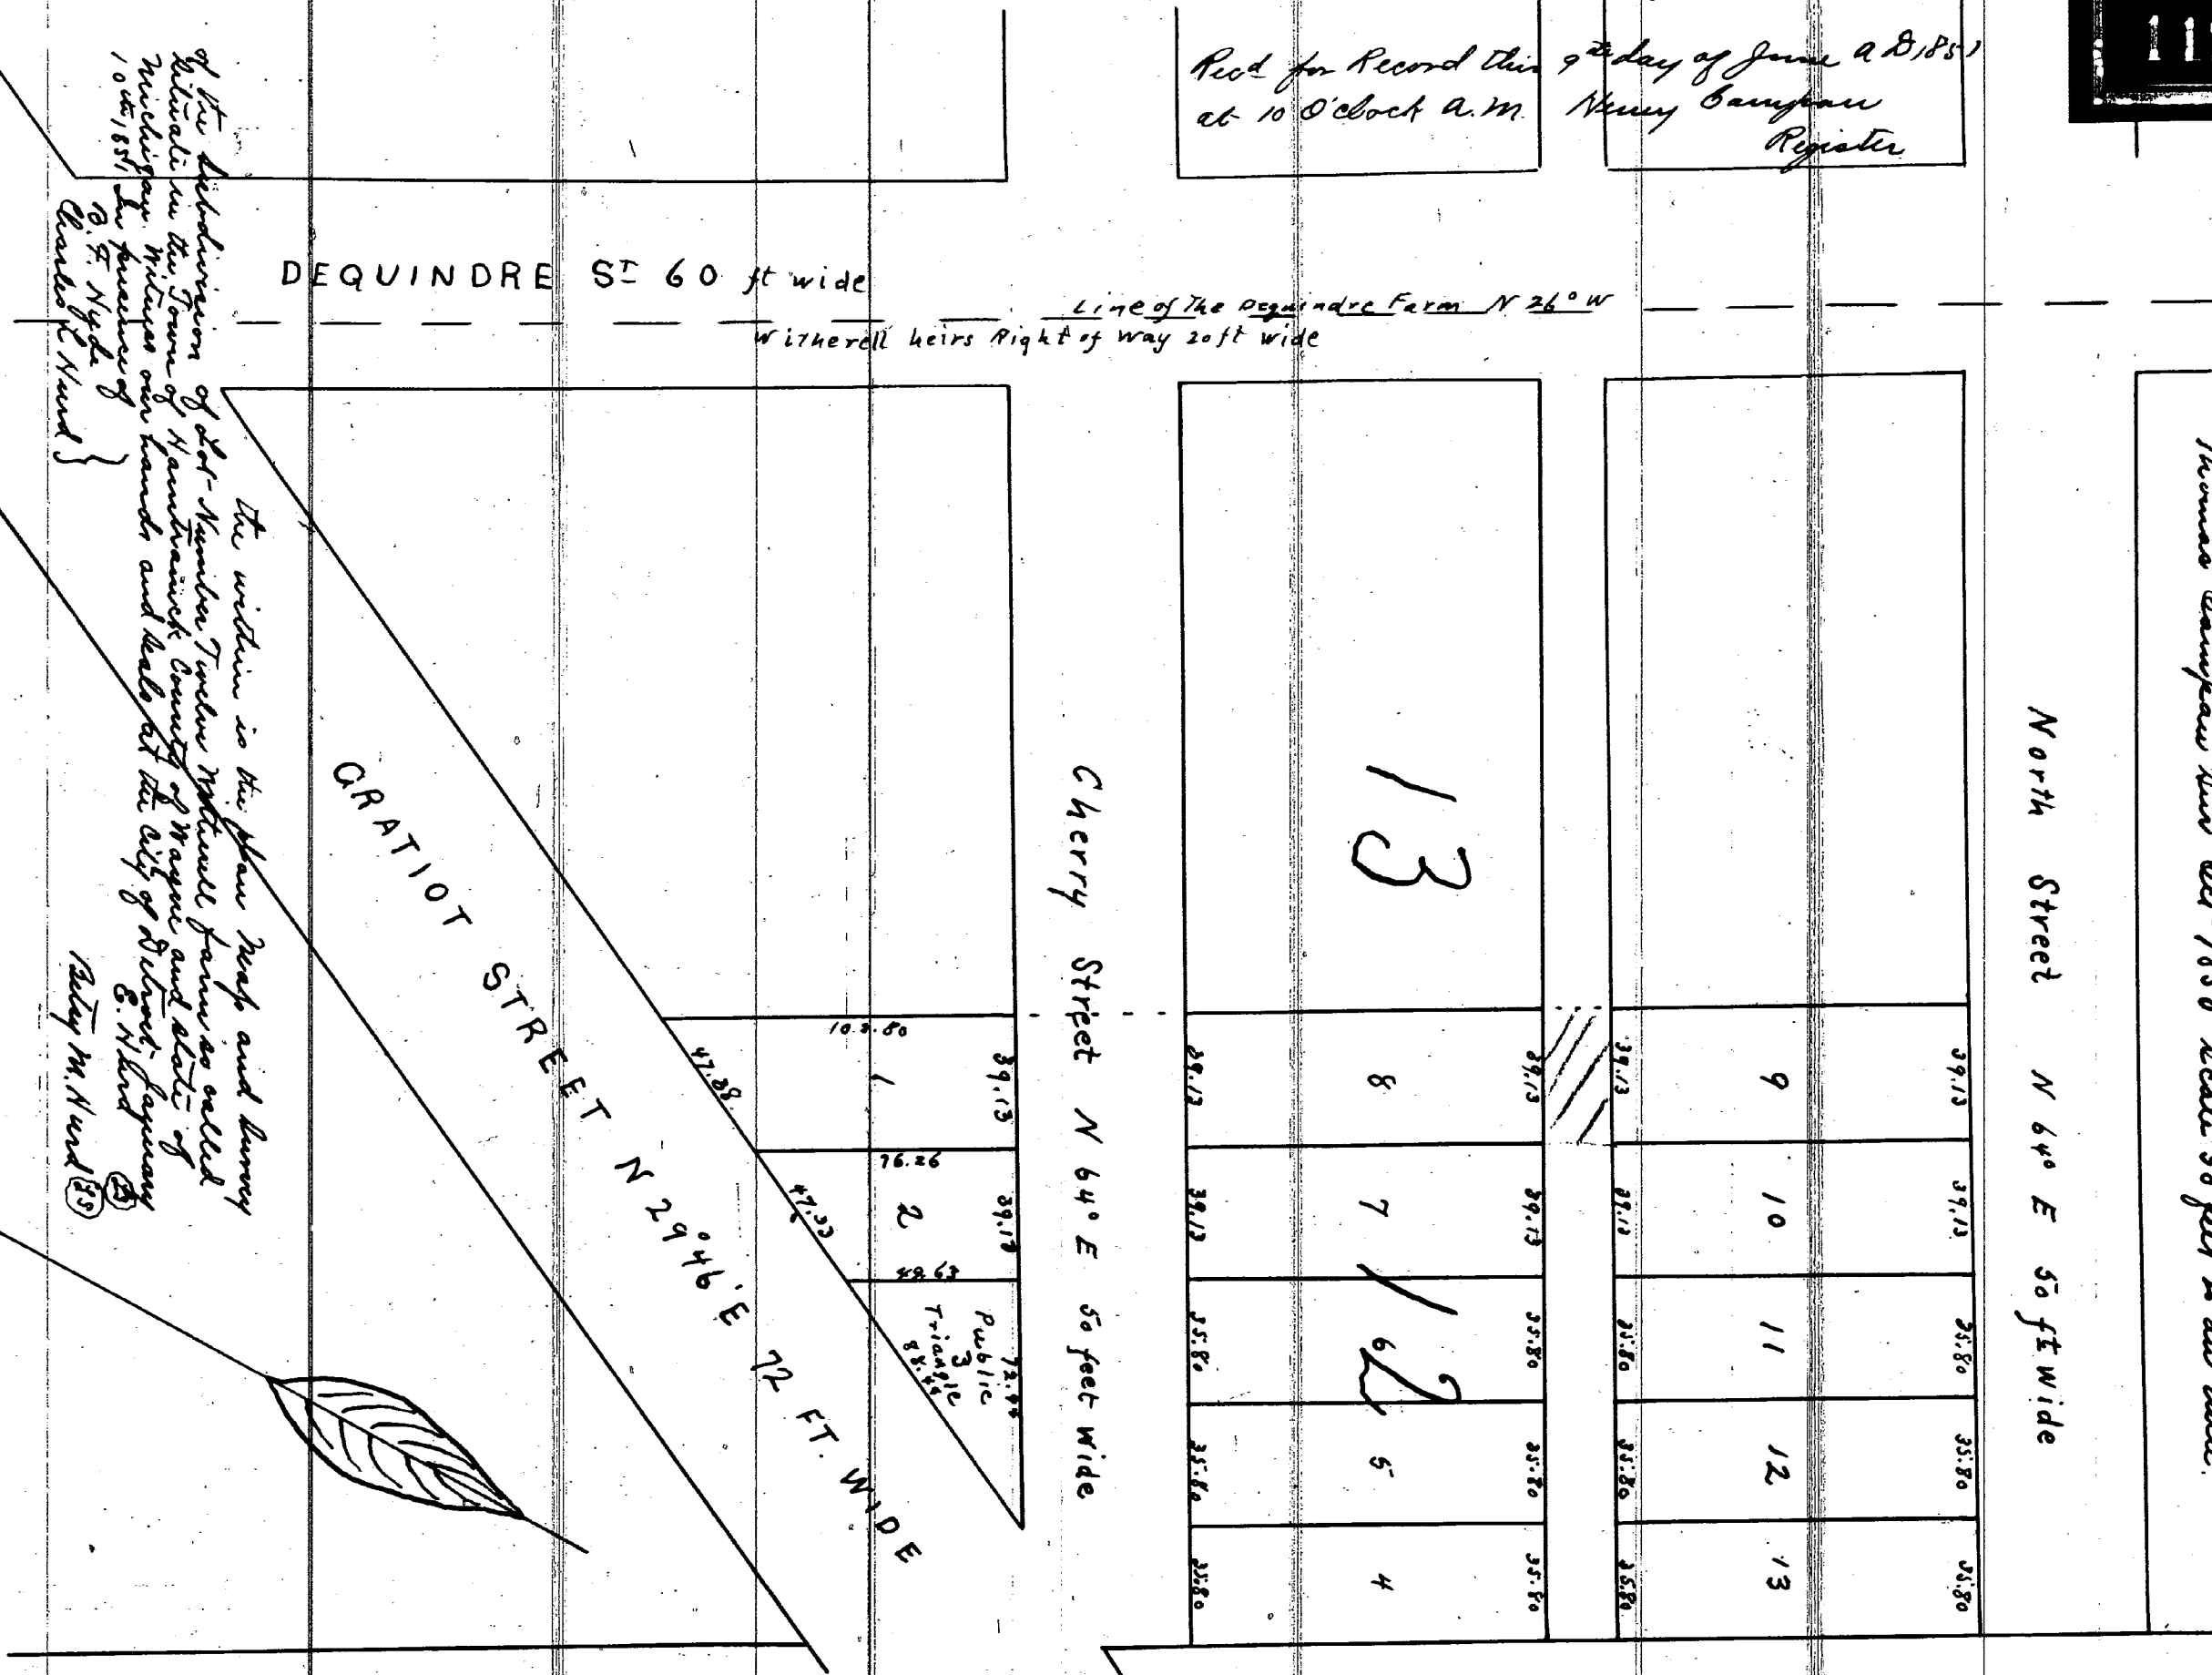

Common Council
Dec. 10, 1954
149-54

Recd for Record this 13th day of June A.D. 1851 at 2 1/2 O'clock P.M. Henry Campau Register

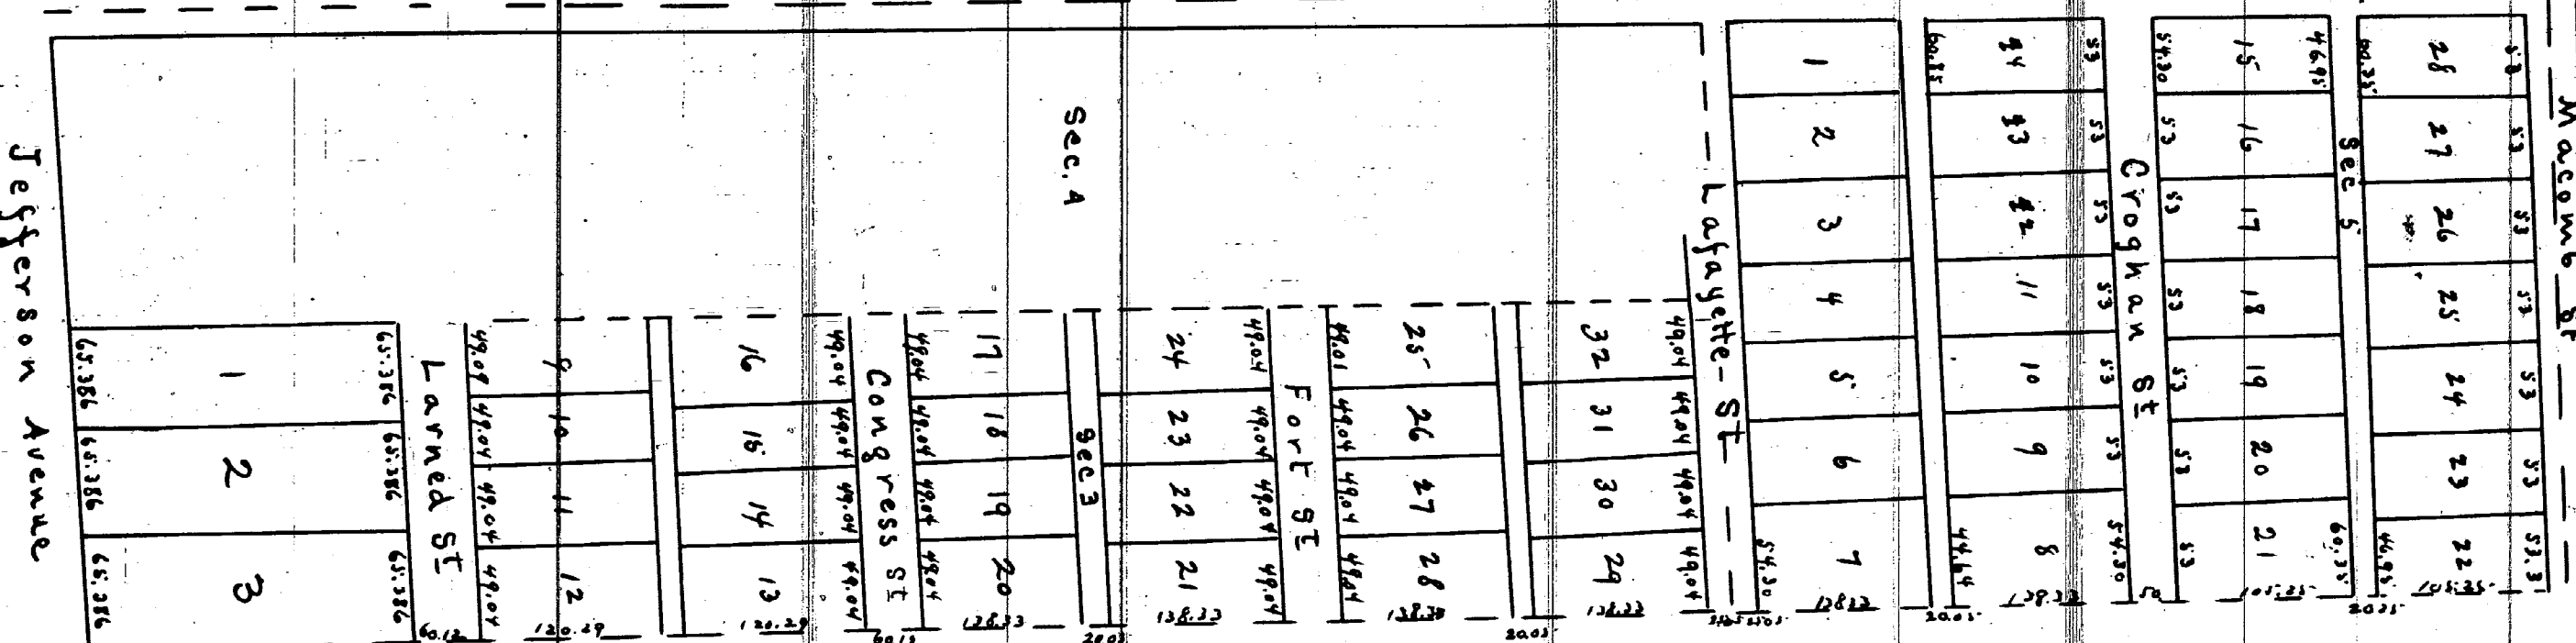

PLAT
of the Subdivision of Lots
3 May 5
1911
WITHERELL FARM

Know all men by these presents that
we Thomas Palmer & O. F. H. Withersell
of the city & county of the State
of the late James O. Withersell deceased
do hereby acknowledge the within
map & plat of the Subdivision of
Block No. 12 of the Withersell
Farm as called in the Township
of Hamtramck to be our free and
good Will and our hands and
seals at Detroit this 17th day of
January A.D. 1851
In presence of O. F. H. Withersell (TS)
James O. Palmer (TS)
& O. B. Withersell

State of Michigan
County of Wayne } On this 13th day
of June A.D. 1851 personally came
before me the undersigned a Notary
Public for said County O. F. H.
Withersell & Thomas Palmer to me
known as the persons who executed
the foregoing instrument of writing
of the within plat or map & ac-
knowledgeed the same to be their
free act & deed. Witness my hand
the day & year above written
James O. Withersell

Notary Public
of said County

these plat are
3 hereby certify that the plat are
a correct copy of the plat as on
record in the Register of Deeds office,
being made under the authority of the
Auditor General by having the plat on record
and affixing thereto a duly attested
copy of the Declaration and Certificate
Noted this 5th day of May 1910
Geo. W. Blinn
Clark and Blinn

