


Plat of 20 Lots in Section 47 Gouin } Received for Record this 22^d day of
 Town City of Detroit } December A.D. 1847 at 3¹⁴ O'clock P.M.

George Clarke


The above plat of twenty lots in Section Forty Seven Gouin
 Farm in the City of Detroit and State of Michigan is here
 by executed by us this twenty second day of December A.D.
 eighteen hundred and forty seven Witnesses our hands and seals
 In the presence of }
 Louisa Terry }
 George Holt. }
 Mrs Clarke (23)
 Catherine Clarke (23)

11289

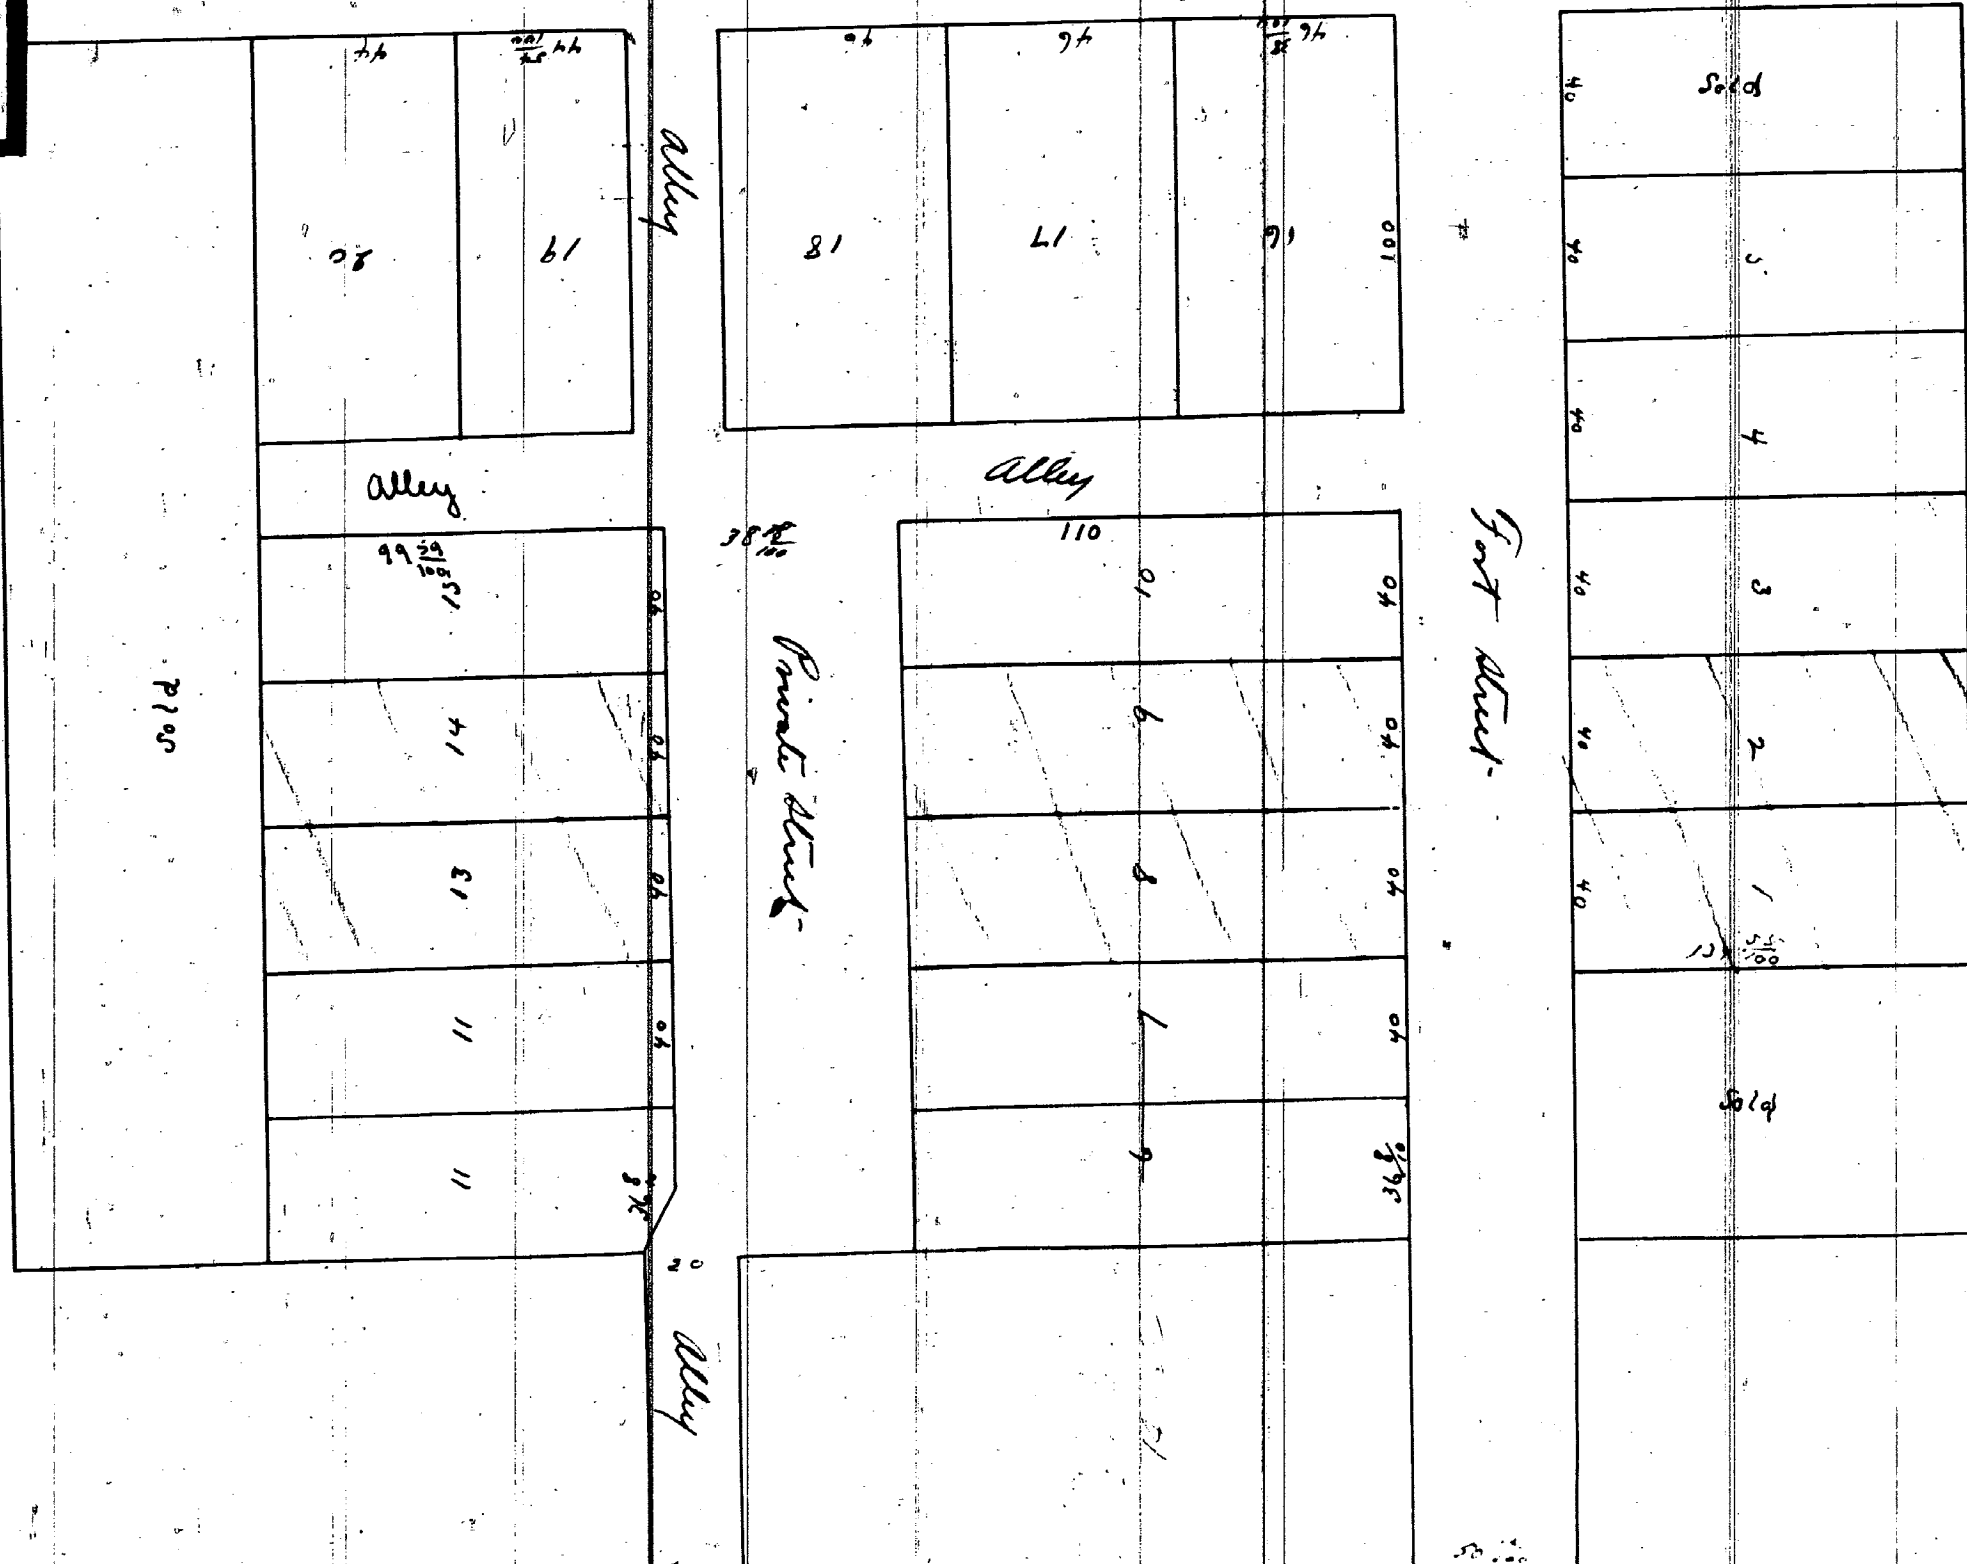

A Plat of the subdivision of
 Blocks Nos 1 & 2 of that part of
 the Labrosse Farm which lies between
 the Chicago and Grand River Roads
 by John Millett
 July 6th 1847 Proprietor & Surveyor

11288

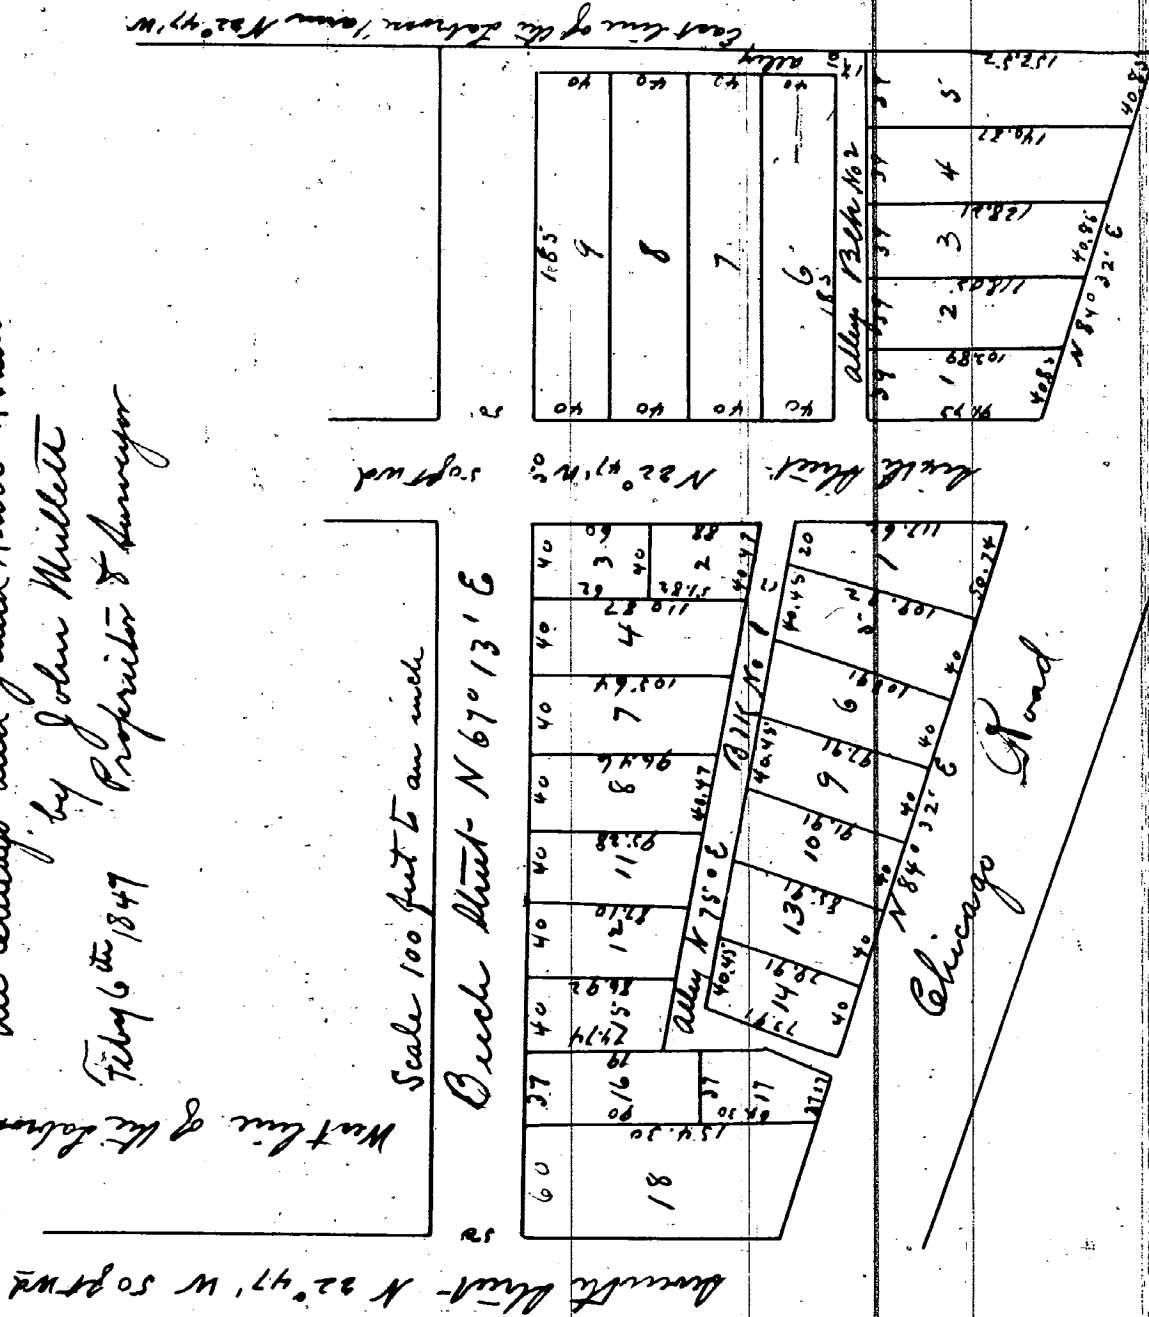

State of Michigan } ss. I certify that on the Eighth
 County of Wayne } day of February A.D. one thousand eight hundred and
 forty eight before me came John Millett to me known to
 be the person who signed the foregoing plat and acknowledged
 that he is the proprietor and Surveyor thereof and that the
 same is made with a view of being recorded according to law
 E. Smith Secy
 County Judge of Wayne Co. Court.

I hereby certify that ^{these} ~~the~~ plat is a correct copy of the plat now on record in the
 Register of Deeds office being made under the supervision of the Auditor General
 by tracing the plat on record and affixing thereto a carefully compared copy
 of delineation and certification
 Dated this 4th day of May 1840
 Geo W B Bennett
 Clerk and Encl. Dep.