

J. WILDE'S SUBDIVISION OF OUT LOT 2 OF

SCOTTEN AND LOVETTS SUBDIVISION OF PART OF PCS

227 & 270 IN SPRINGWELLS T.2.S.R.1/4E WAYNE CO, MICH.

I hereby certify that the plat herein delineated is a correct one and that permanent monuments consisting of cast iron pins have been placed at points marked thereon as shown at all angles and bearings of the land plat, and at all intersections of such as shown and all other.

A.M. Hiltman, Jr.

Sub. Apr 23, A.D. 1893

1. Description of the land plat
The land situated in the unincorporated plat of J. Wilde's subdivision is described as lot 2 on the recorded plat of section and south subdivision of part of State Census 267 and 270 in Springwells T.2.S.R.1/4E. Wayne County, Michigan, as recorded in the Register of Deeds of Wayne County in Book 1 of plats, on page 187.

ALL MEN BY THESE PRESENTS
That we John Wilde and Minnie Wilde his wife as jointors have caused the land enclosed in the annexed plat, to be surveyed, laid out and divided to be known as J. Wilde's subdivision of lot 2 of section and Lovetts subdivision of part of PCS 227 and 270 in Springwells Wayne County, Michigan, and that the State and all persons shown on said plat are hereby advised to mark the public

in presence of
Minnie Wilde
John Wilde
A.M. Hiltman

State of Michigan
In this 23rd day of April A.D. 1893 to you we the subscribers a Notary Public in and for said County personally appeared

James H. Hiltman
Notary Public in and for
Wayne Co. Mich.

Witnessed and attested
Apr 23 1893
J. B. Hiltman
Notary and Notary General


State of Michigan
County of Wayne
I, J. B. Hiltman, Notary Public in and for said County, do hereby certify that we have work carefully compared the subdivision of part of PCS 227 & 270 in Springwells and that it is an exact copy

State of Michigan
County of Wayne
I, J. B. Hiltman, Notary Public in and for said County, do hereby certify that we have work carefully compared the subdivision of part of PCS 227 & 270 in Springwells and that it is an exact copy

4
5
19
20

RECEIVED AND FILED
IN AUDITOR GENERAL'S OFFICE
April 18 1903
J. B. Hiltman

FORT ST. S. 58° 35' W. 100 FT. W.

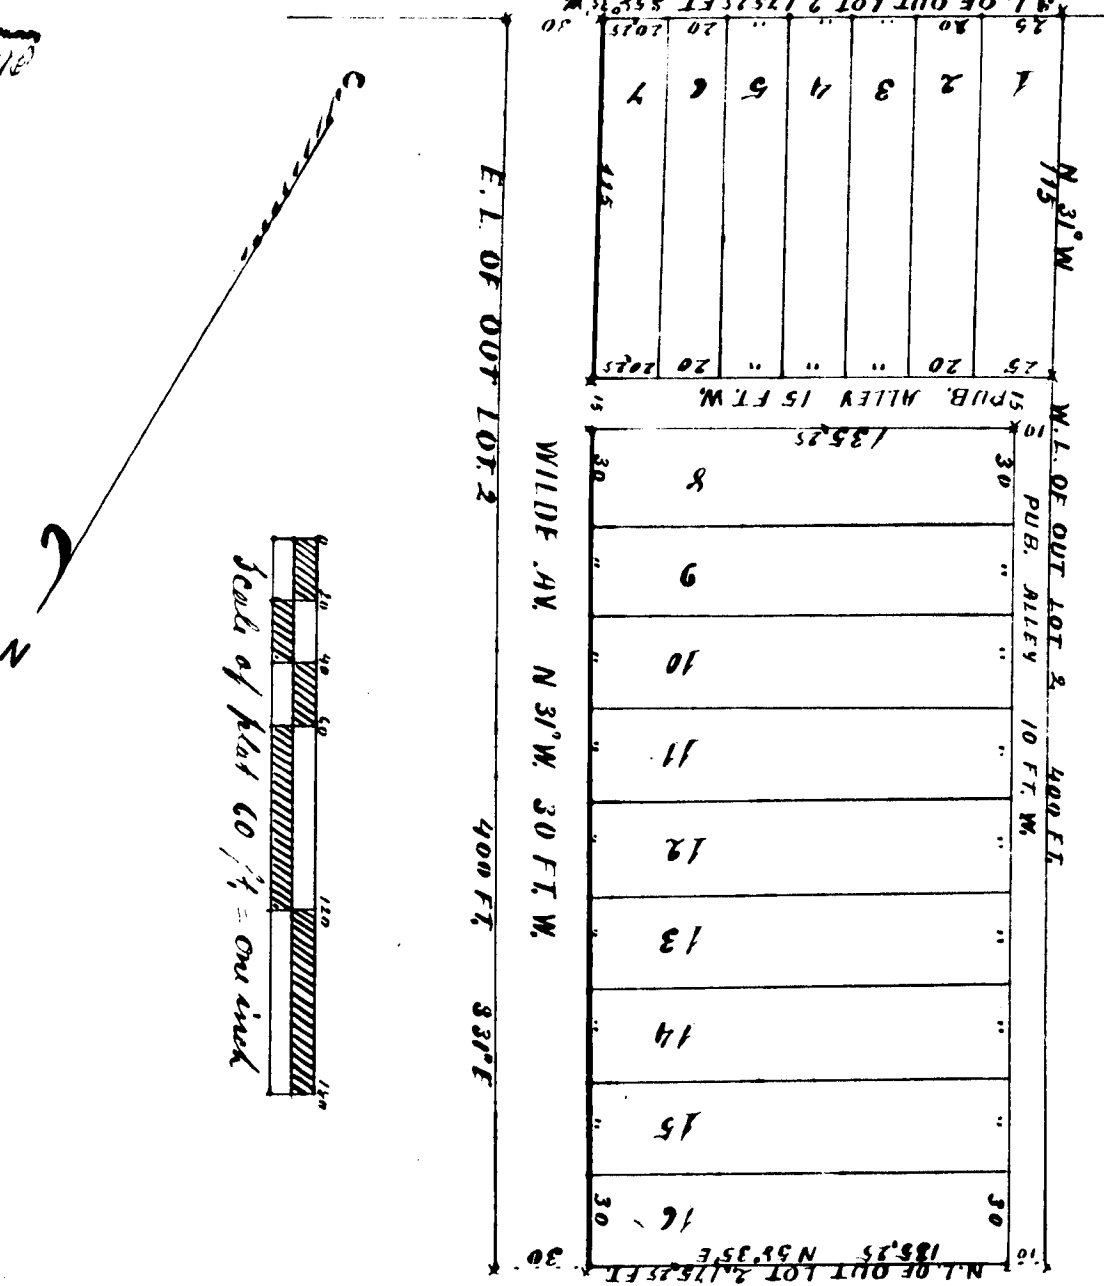

SCOTTEN AND LOVETTS SUBDIVISION OF PART OF PG#

2678270 IN SPRINGFIELD T.23.R.11F WAYNE CO, MICH.

A. M. Hildreth
Scrib.

Wm. H. Burrill
 100 West 10th St
 New York

Wm. H. Burrill
 History, 1864 in and for
 Hays Co. N. Dak.

State of Michigan
County of Wayne ss: We
J. C. Brown &
Jesse Briggs of said
County, hereby certify that we have a copy of the same
and that it is an exact copy
of the original kept by
the Clerk of said County.


[illegible]

RECEIVED AND FILED

72-14102

18 2772
b1
5772
b

Section of Plot 66, 1' curved

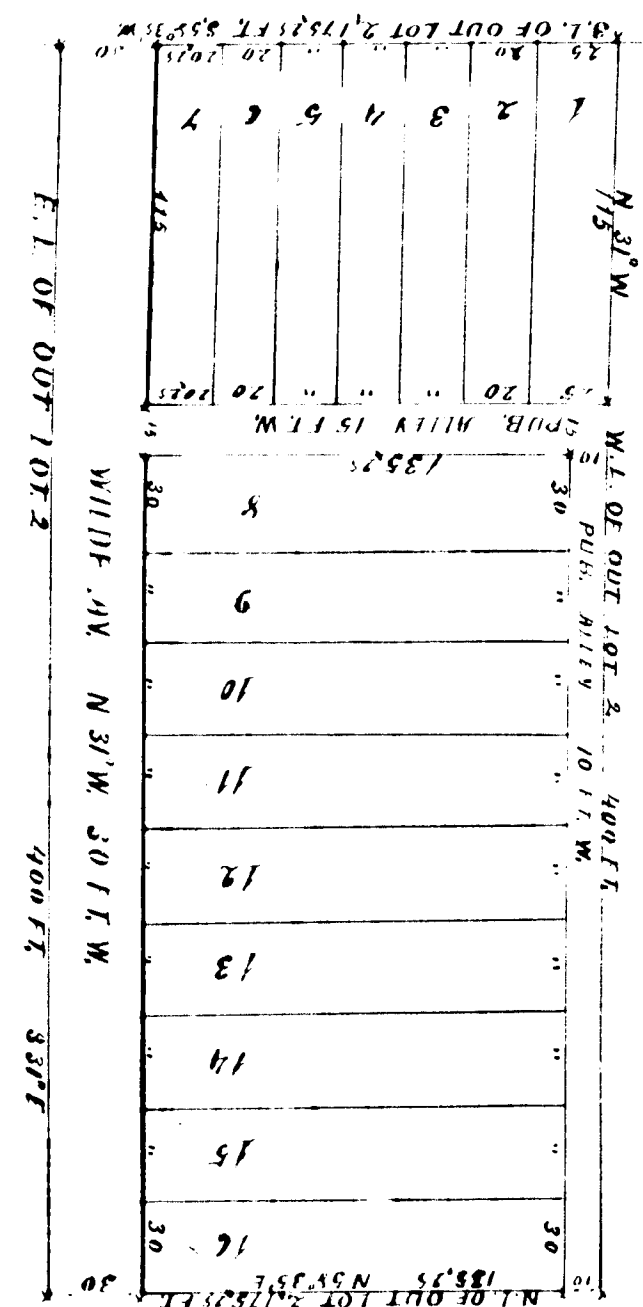

FORWARD TO STATE
TREASURER

BEARD AVE

FOR OFFICE USE ONLY

CITY OF DETROIT
EPMD
City Engineering
Division
No. 01-01
Reg. No. X-5066

STATE OF MICHIGAN
CITY OF DETROIT

I, JAMES H

of the abutting property; and be it
further *1667*

AN } SS.
IT }

. BRADLEY, CITY CLERK

ment Department. The petition was then referred to us for investigation and report. Our report, accompanied by the original petition is as follows:

SHORT FORM - TRUE COPY

of the City of Detroit

bit, do hereby

STATE OF
CITY OF
I.
certify

OF MICHIGAN }
OF DETROIT } SS.
JAMES H. BRADLEY, C
that the annexed pa

SHORT FORM

ITY CLERK of the City
per is a true copy of

- TRUE COPY CERTIFICATE
of Detroit, do hereby
a Resolution

ATE
py

STATE OF MICHIGAN
CITY OF DETROIT
I, JAMES H. R
certify that the

SS. S
BRADLEY, CITY CLERK of
annexed map; is a tr

SHORT FORM - TRUE COPY
of the City of Detroit
true copy of a Resolution

CERTIFICATE

do hereby

on

May 28, 1982

James H. Bradley
City Clerk
JAMES H. BRADLEY

Detroit, on

May 28, 1982

James H. Bradley
City Clerk
JAMES H. BRADLEY