


Plat of the Subdivision of Private Claims N 26 W 1/4 587 as Surveyed by J. Mullett June 1847 for Basileus S. Aubin

Recd for Record this 9th day of August
A.D. 1847 at 12 1/2 O'clock P.M.


Plat of the Subdivision of out lot N 1/2 on the lower 1/2 Section four in
the City of Detroit Aug 1847

Received for Record this 12th day of August
A.D. 1847 at 10 1/4 o'clock A.M.

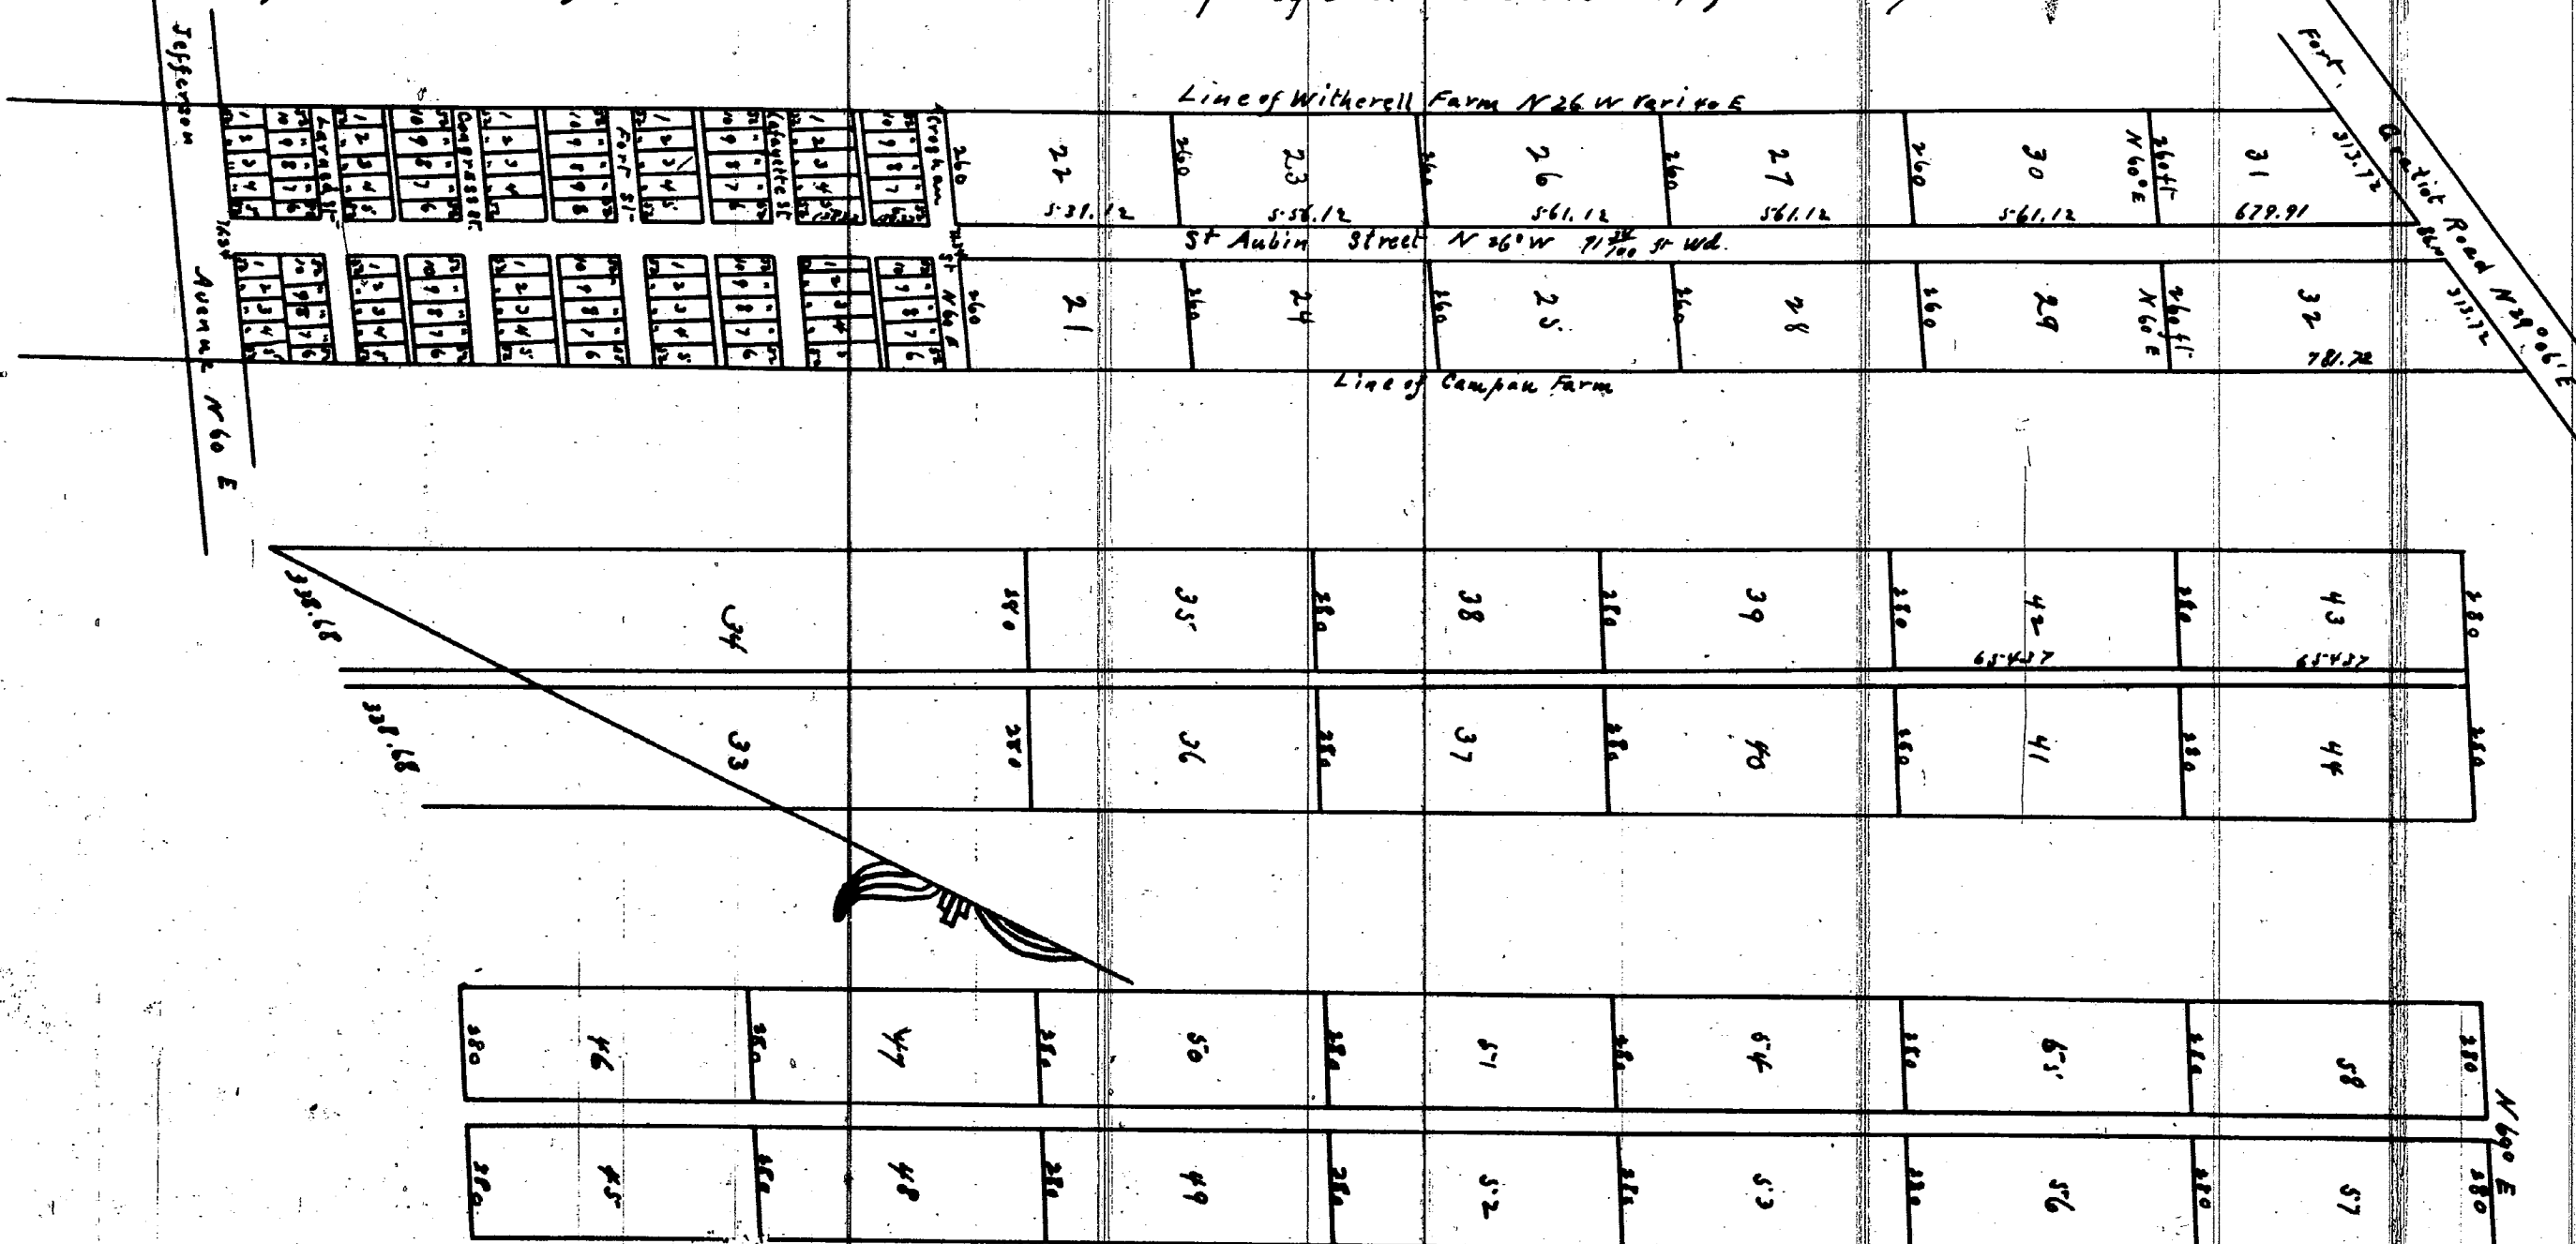

State of Michigan }
County of Wayne } ss.
Basileus S. Aubin
do hereby certify that on the
11th day of August in
the year one thousand
eight hundred and forty
seven came personally
before me the undersigned
Notary Public in and
for said County Basileus
S. Aubin known to me to
be the person mentioned
in the within Town Plat
and to whom the same be-
long and acknowledged
the same to be his free
act and deed with a view
to being recorded as
aforesaid.
J. B. Mullett
Notary Public
Wayne County
Mich.

These plats are
I hereby certify that the plat is correct copy of the plat now on record in
the Register of Deeds office being made under the supervision of the Auditor
General by facing the plat on hand and affixing thereto a carefully compared copy
of the declaration and certificate
Dated this 3rd day of May 1910
Geo. W. Bennett
Clerk and Ex. Secy.

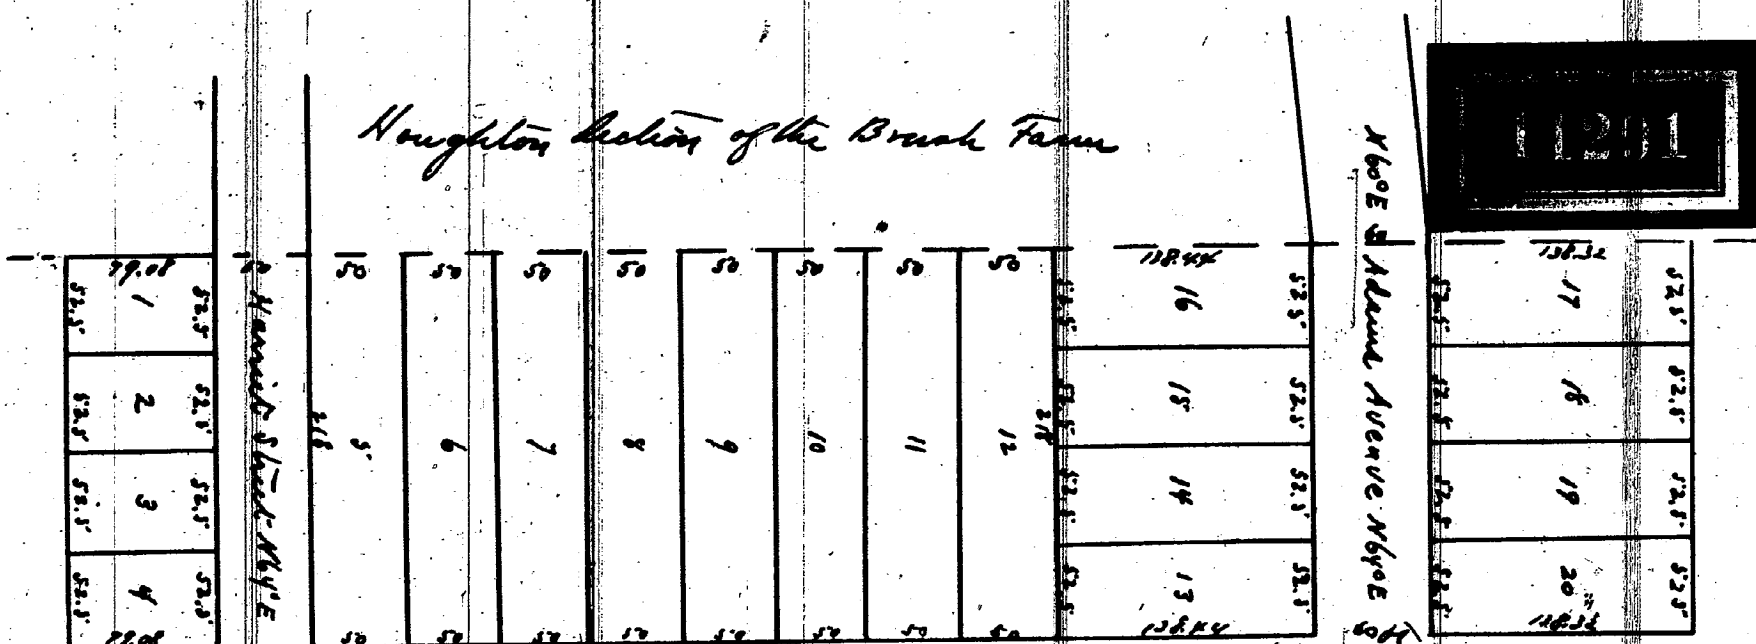

The undersigned request and ask the Register
Wayne County to Record on the Books for the Register
of Deeds for the County of Wayne the to Record the
within Plat of Section land held in fee simple by
Mary Ann Basileus and by her in Trust for said Mary
Ann Basileus August 11th 1847
Signed & sealed in presence of } Mary Ann Basileus
Hugo Basileus } James Basileus
John Basileus } Lewis Basileus
Basileus of Michigan } ss.
Basileus of the County of Wayne
and County of Wayne Mary Ann Basileus James
Basileus and Lewis Basileus Justice for Mary
Ann Basileus who acknowledged they held the
within described Property as laid down in the
within Plat of the same for and for the said
Trust for the said Mary Ann Basileus and request
that the said plat be recorded in the Register
Record in the Register office of the County of
Wayne Detroit August 11th 1847
Hugo Basileus
Justice of the Peace W. B. Mich.



www.fastio.com

PAGE

2

100

a cert
 Ado
 Yea
 Conn
 Wierz
 Nay

s—Councilmen Beck, Brickley,
Ravitz, Rogell, Van Antwerp,
and President Carey—8.
s—None.

25

Wm. Adams.

SHORT FORM--TRUE COPY CERTIFICATE

I, THOMAS D. LEADBETTER, CITY CLERK of the City of Detroit, do hereby certify that the annexed paper is a True Copy of a Resolution adopted by the Common Council on SEP 14 1965 and approved by the Mayor on SEP 21 1965 as appears from the Journal of said Common Council.

SEP 21 1965

SEP 14 1965

... convert, on file in my office.


IN WITNESS WHEREOF, I have hereunto set my hand and affixed the Corporate Seal of said City, at Detroit, on

OCT 8 1965

City Clerk

NOTE

NOTE
REQUESTED VACATION SUBJECT TO UNDER-
GROUND EASEMENT FOR PUBLIC UTILITIES
OF OLD ST. AUBIN BET. LAFAYETTE &
ANTIETAM.

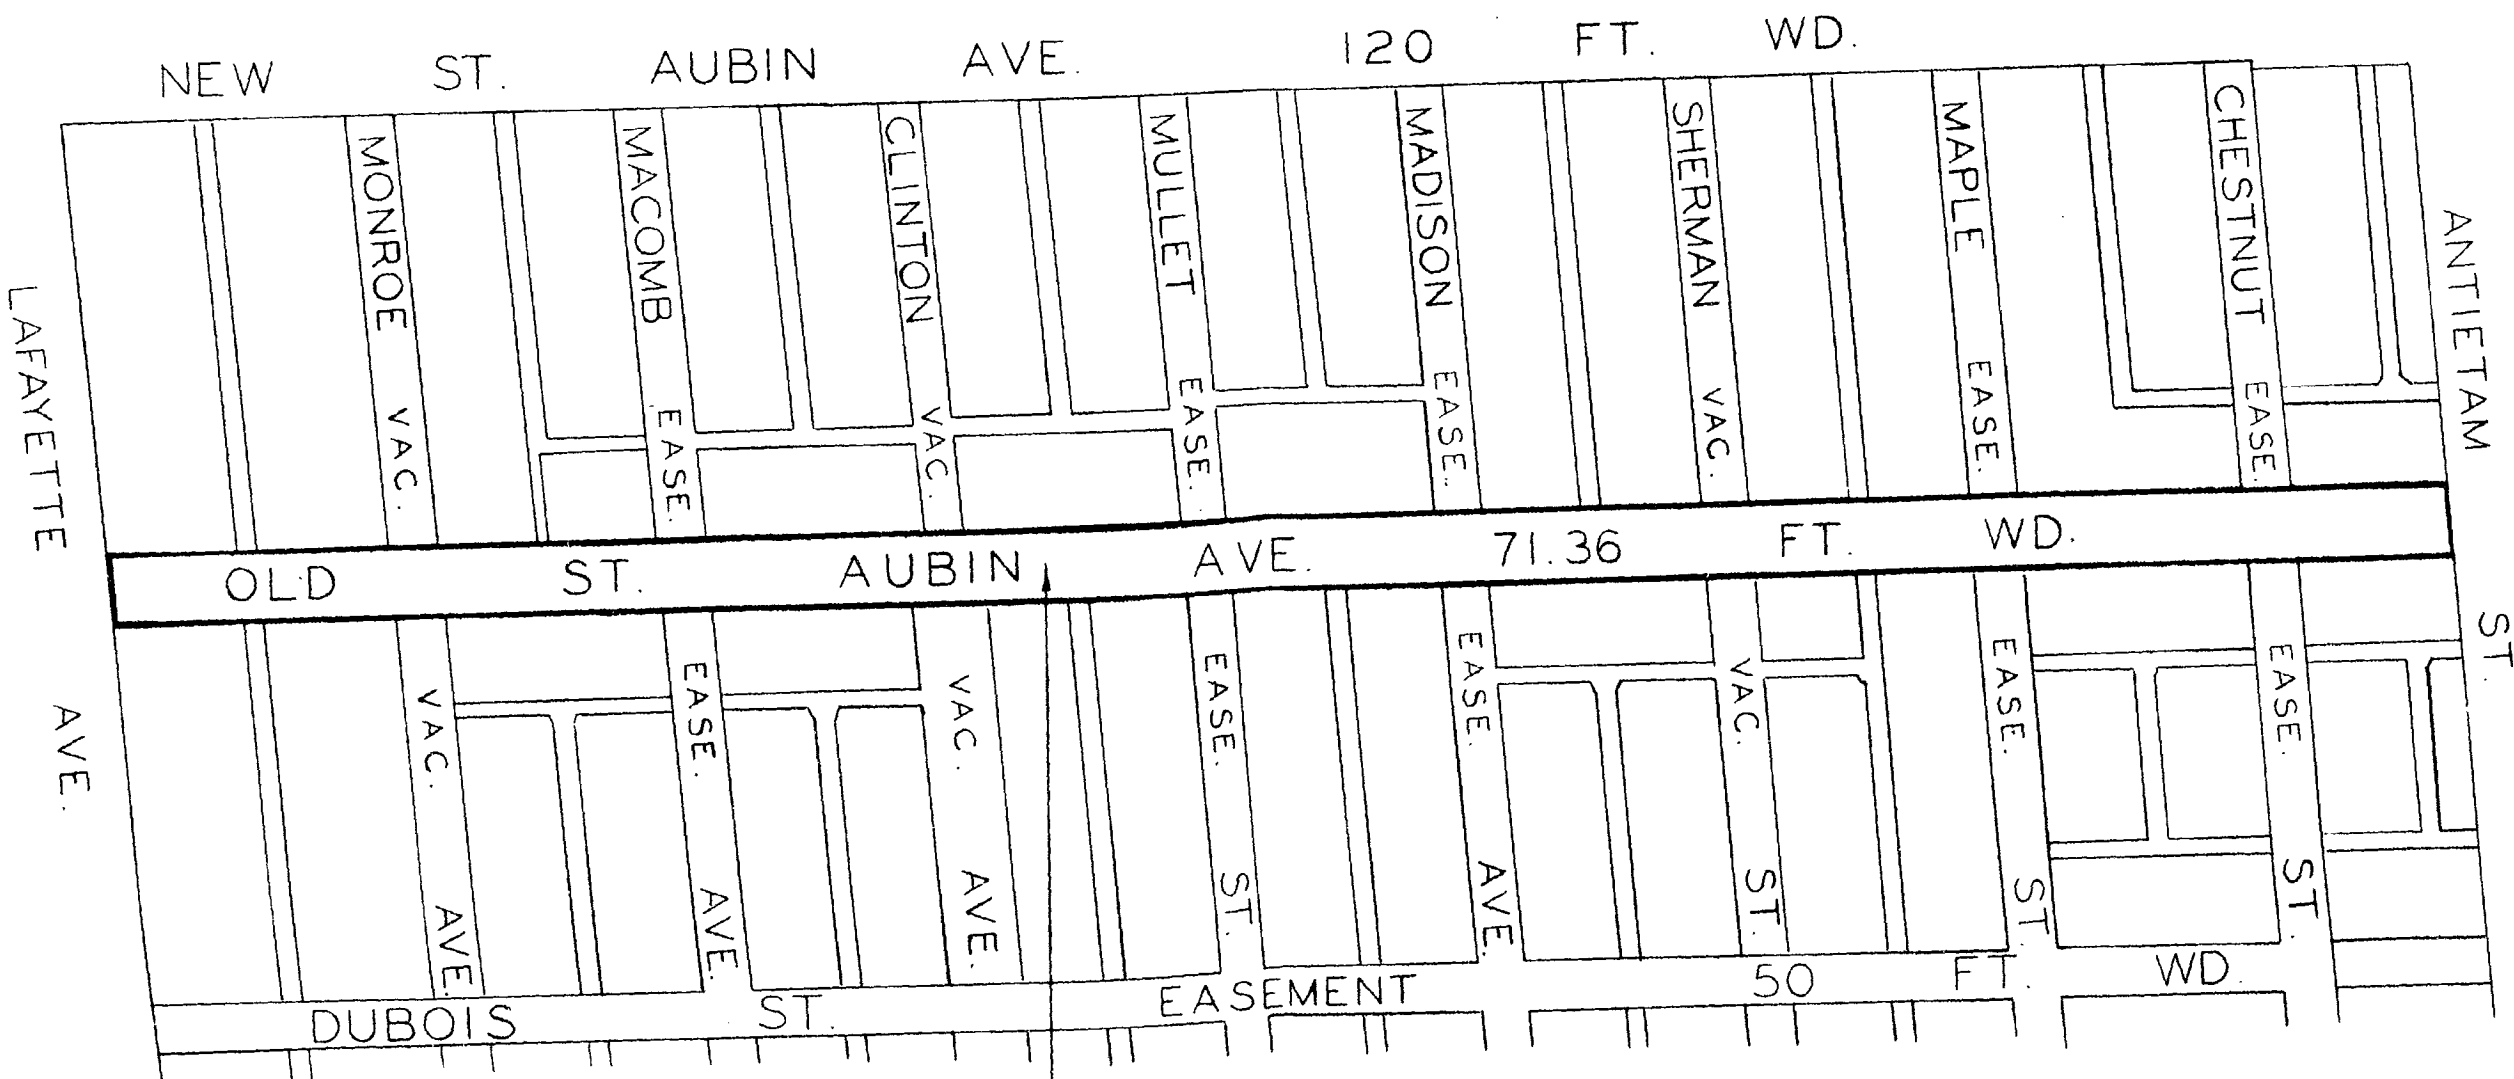

TOPO'S 38 & 39

[illegible]