11290

Rec'd for Record this 9th day of August
A.D. 1847 at 12½ O'clock P.M.

Plat of the Subdivision of out Lot № 172 on the Lambert Beaubien farm in the City of Detroit Aug 1847

A.D. 1847 at 10¼ o'clock A.M.

Recrind for Record this 12th day of August
Chas V. Selkrig Register

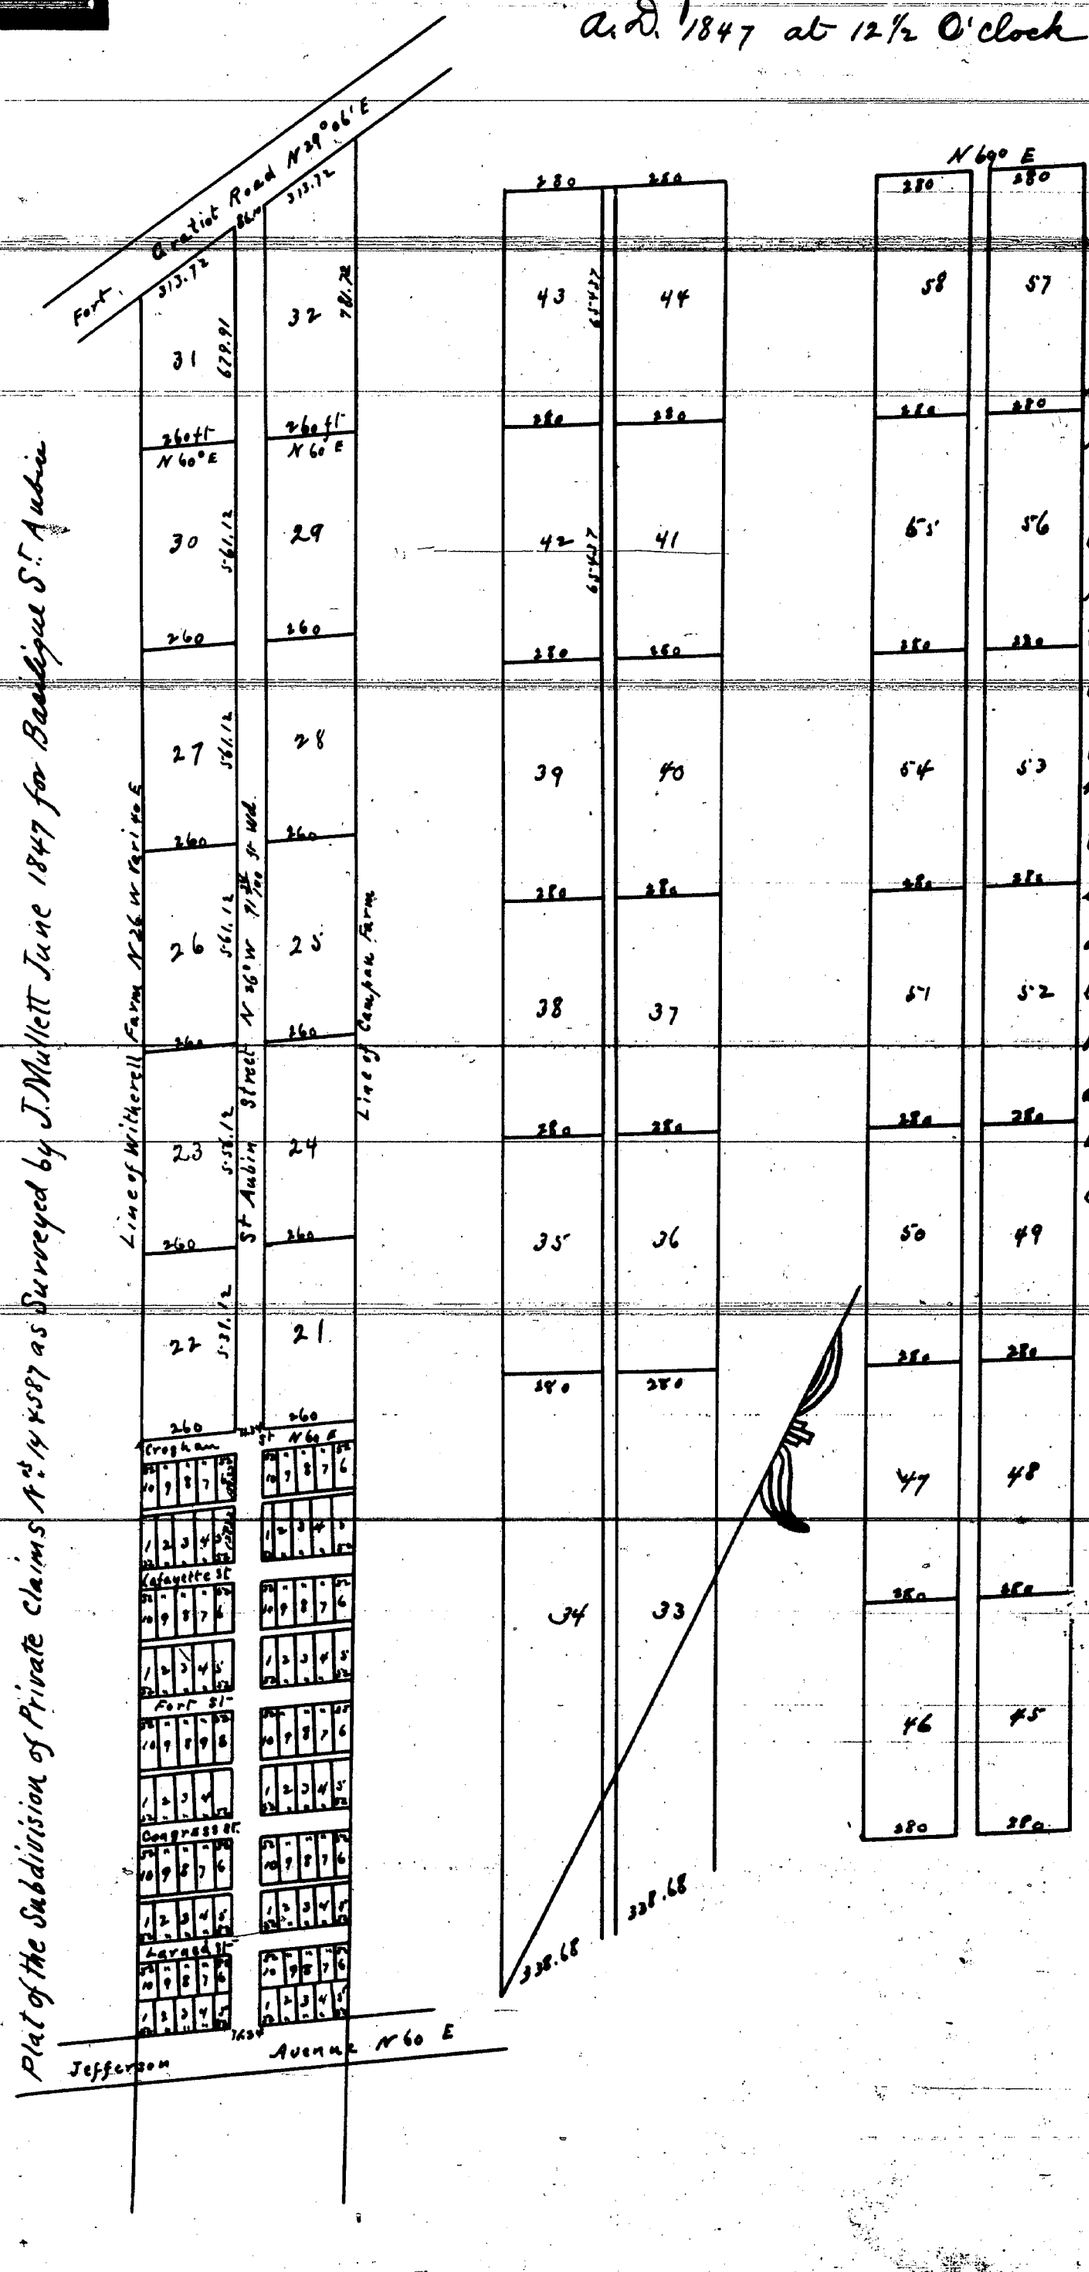

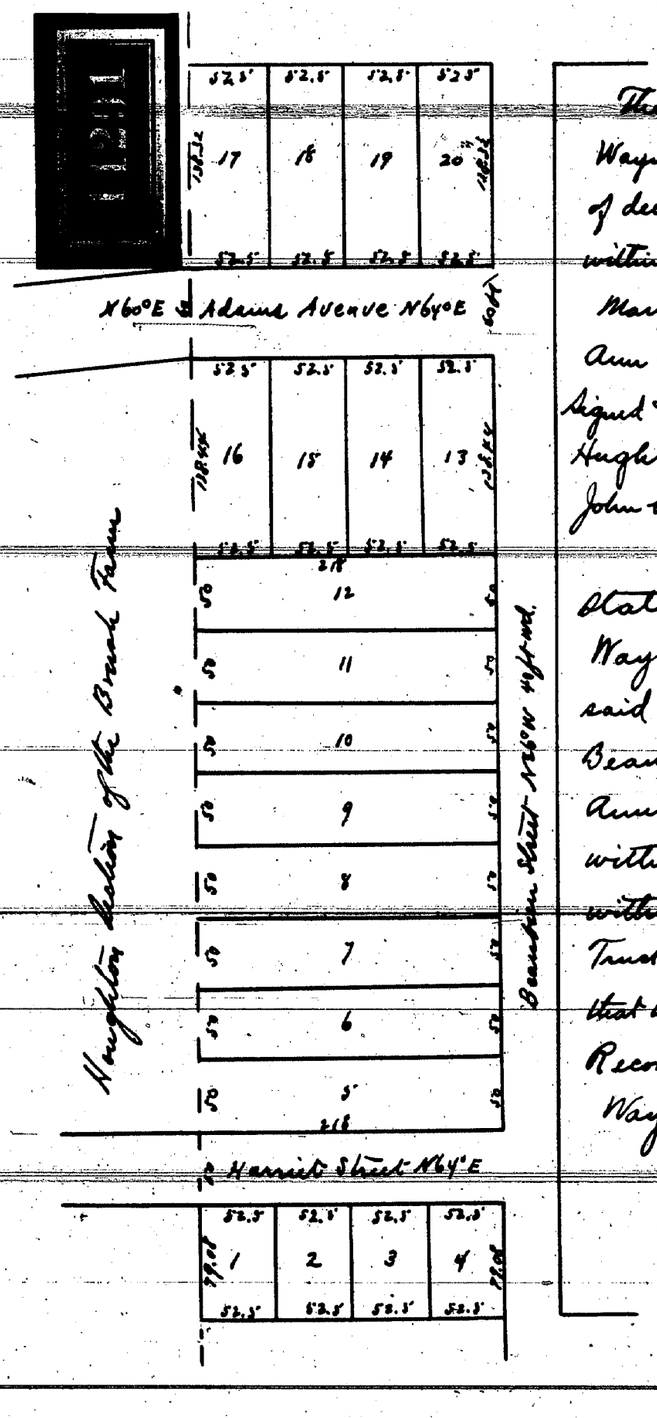

State of Michigan } ss.
County of Wayne }

Be it remembered that on this ninth day of August in the year One thousand eight hundred and forty seven came personally before me the undersigned a Notary Public in and for said County Basilique St Aubin Known to me to be the person mentioned in the within Town Platt and to whom the same belongs and acknowledged the same to be his free act and deed with a view to it's being recorded according to law.

J. B. Valle
Notary Public
Wayne County
Mich

(L.S.)

The undersigned request and ask the Register of Wayne County to Record on the Books for the Register of deeds in & for the County of Wayne &c to Record the within Plat of Certain Lands held in fee simple by Mary Ann Cicotte and by us in Trust for said Mary Ann Cicotte August 11th 1847

Signed & Sealed in presence of
Hugh O'Brien
John Steadly

Mary Ann her X mark Cicotte (L.S.)
James Beaubien (L.S.)
Lewis Beaubien (L.S.)

State of Michigan } ss
Wayne County }

Personally came before me a Justice of the Peace in and for said County of Wayne Mary Ann Cicotte James Beaubien and Lewis Beaubien Trustees for Mary Ann Cicotte who acknowledged they held the within described Property as laid down in the within Platt of the same in fee simple and in Trust for the said Mary Ann Cicotte and request that the said platt do be Recorded in the Books of Record in the Registers office of & for the County of Wayne Detroit August 11th 1847

Hugh O Brien
Justice of the Peace W. C. Mich.

I hereby certify that ~~the platt is a~~ these plats are correct copy~~ies~~ of the plats now on record in the Register of Deeds office being made under the supervision of the Auditor General by tracing the plats on record and affixing thereto a carefully compared copy of the dedication and certificate

Dated this 3rd day of May 1910

Geo W Bennett
Clerk And Ex. Officio Dept.

ClibPDF - www.fastio.com