



Register's Office }
Wayne County } Received for
Record this 8th day of June
A.D. 1846 at 3 O'clock P.M. and
Recorded in Liber 27 folio 251
Silas A. Baggy
Register
W. Co.

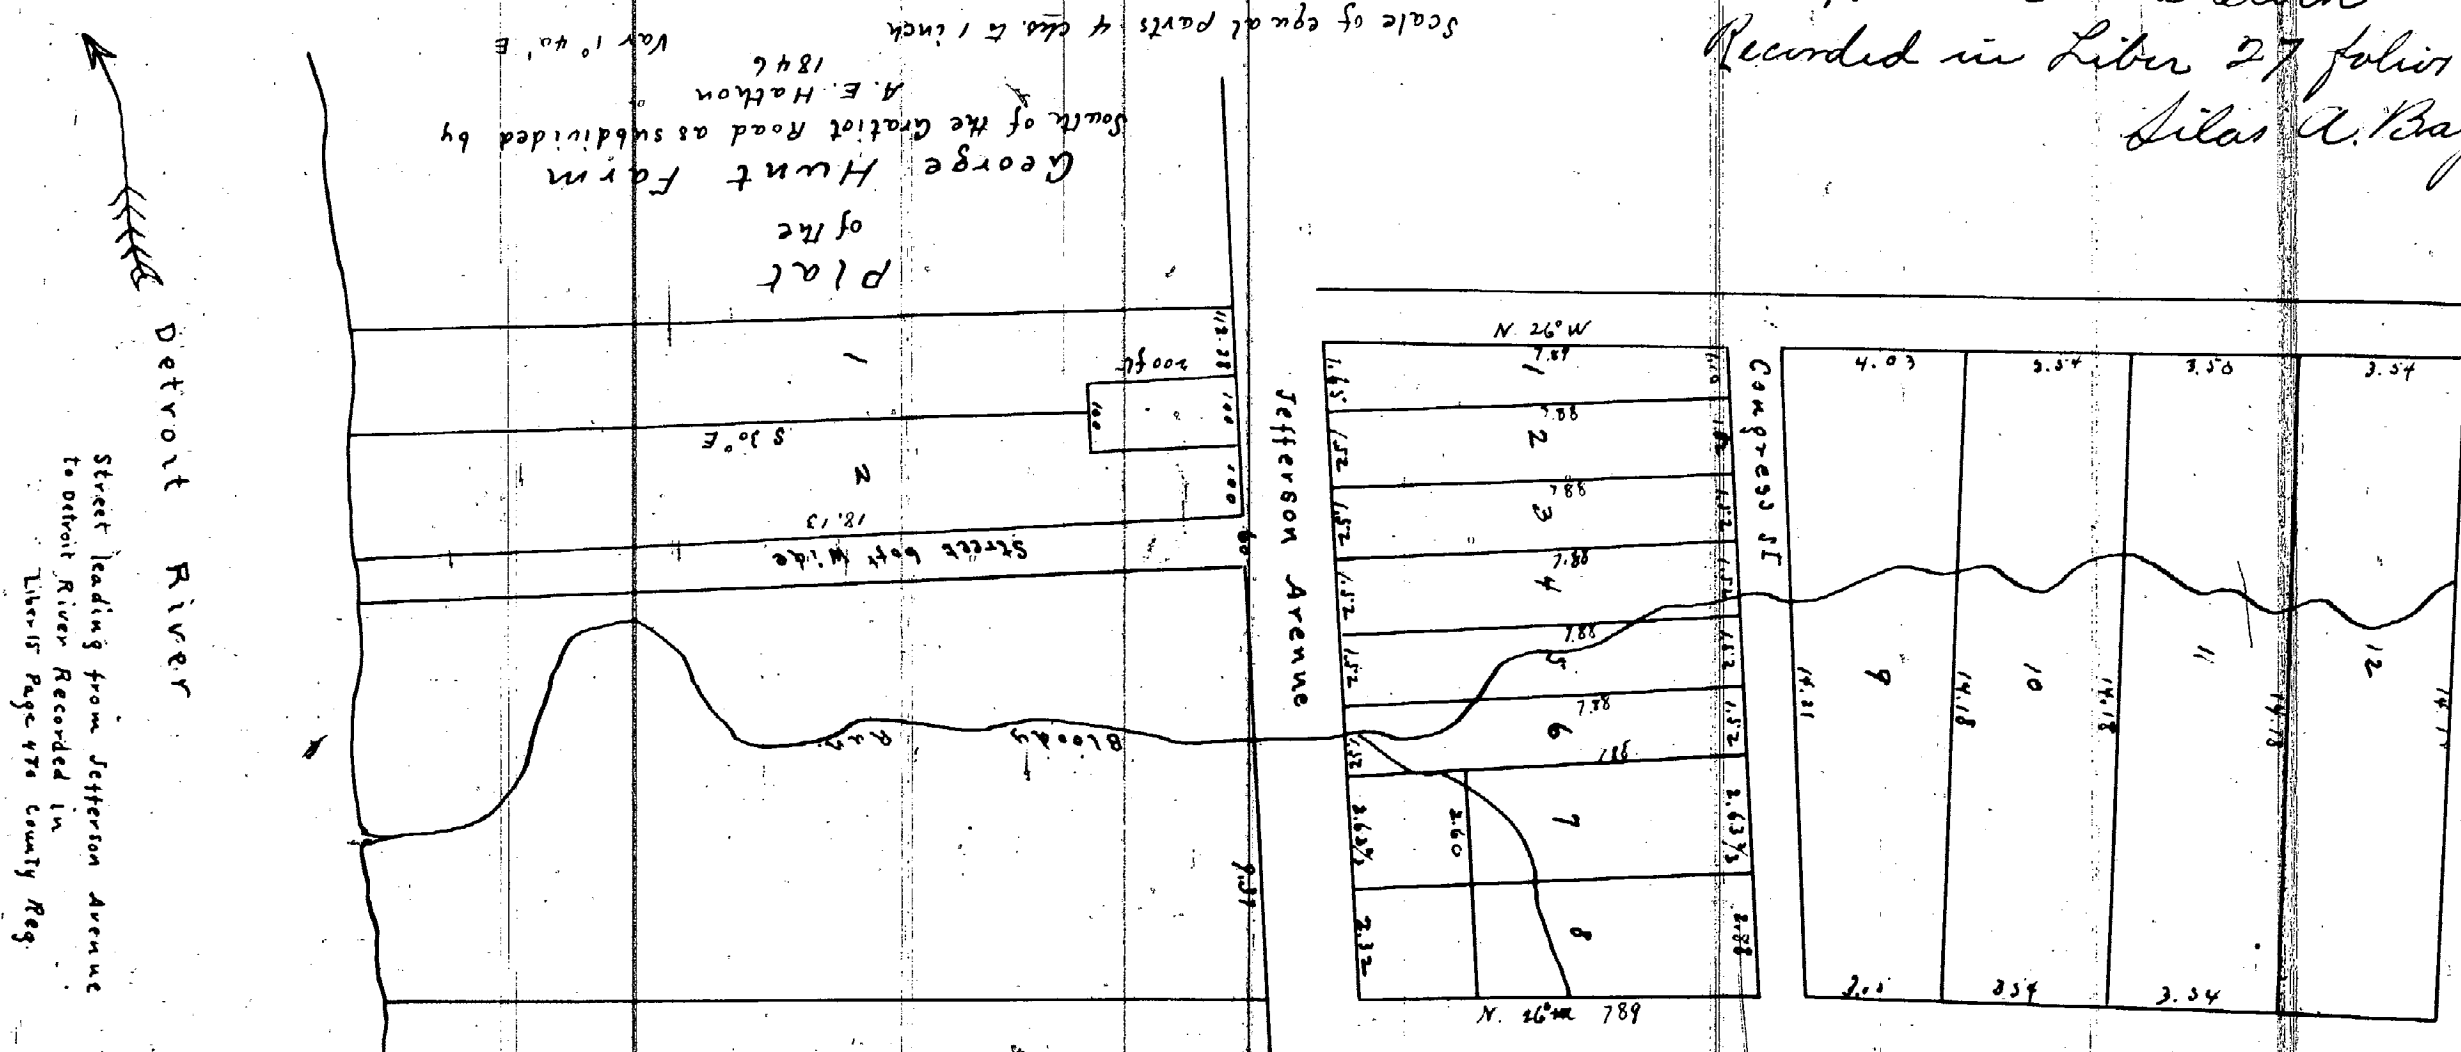

State of Michigan Wayne County Samuel T. Douglas one of the owners of the ground laid out into the street or Avenue called Elmwood Avenue in this Map or plat to wit: the space of seven + 20/100 feet in width of the westerly side of said Avenue thereby acknowledge the said map or plat and the setting apart of said Avenue of or of his much thereof as appertains to the said Douglas to be for ever an Avenue or road for the use of the owners of said lots fronting upon said Avenue Witness my hand and seal this 8th day of June in the year Eighteen hundred and forty six
Samuel T. Douglas

Done and acknowledged by Samuel T. Douglas Before me this 8th day of June A.D. 1846
Thos Williams Justice of the Peace
Wayne Co. Mich.

I hereby certify that this plat is a correct copy of the plat now on record in the Register's Office, being made under the supervision of the Auditor General by having the plat reviewed and affixed thereto a carefully compared copy of the division and exhibits.
Done this 3rd day of May 1846
Geo W. Summitt
Auditor and Public Agent

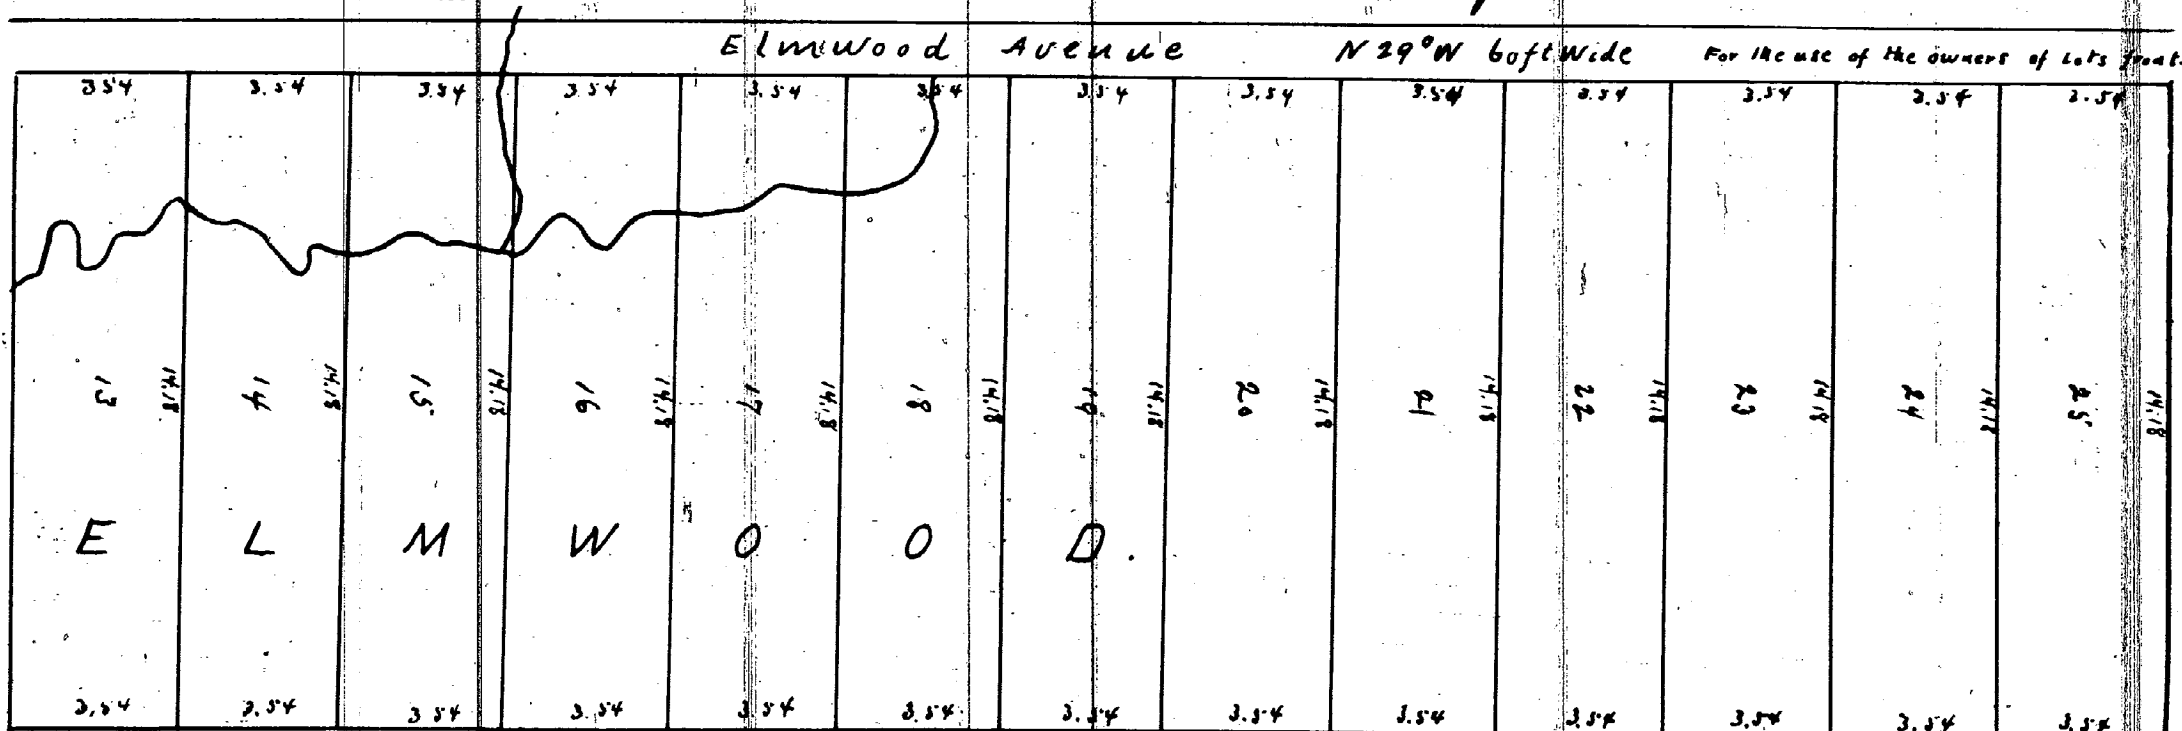

Michigan State Bank, Detroit June 2 1846 At a meeting of the President and directors of the Michigan State Bank held at the Banking House in the City of Detroit on the second day of June A.D. 1846 Present Charles C. Trowbridge, President Franklin Moore, Henry P. Baldwin Thomas F. Abbott and Robert C. Bradford Directors. It was resolved that the Plat of the George Hunt farm on Bloody Run in the Township of Hamtramack the property of this Bank as presented by A. E. Hathorn City Surveyor be adopted and acknowledged by this Board and that the President affix the seal of the Board and his signature with a copy of this Resolution to the said Plat and acknowledge the same in due form of Law I certify the above to be a true copy of the Records of the Michigan State Bank. Dated June 2 1846
A. N. Adams
Cashier P.T.

State of Michigan }
County of Wayne } ss

Pursuant to the Authority in the Resolution of which the foregoing is a copy I Charles C. Trowbridge President of the Michigan State Bank do affix hereto the seal of the said Bank and do attach hereto my signature and do acknowledge the said Map or plat to be the plat of the division of the George Hunt farm on Bloody Run in the Township of Hamtramack County and State aforesaid, Witness my hand and the seal of the said Bank at Detroit the 2nd day of June A.D. 1846
Done and acknowledged on the second day of June A.D. 1846 by Charles C. Trowbridge
President of the Michigan State Bank. Thos Williams Justice of the Peace
Wayne Co. Michigan

C. C. Trowbridge
Pres Michigan State Bank

