


Plat of Hoppers Subdivision } Recd for Record this 21st day of February A.D. 1851 at 3 O'clock P.M.

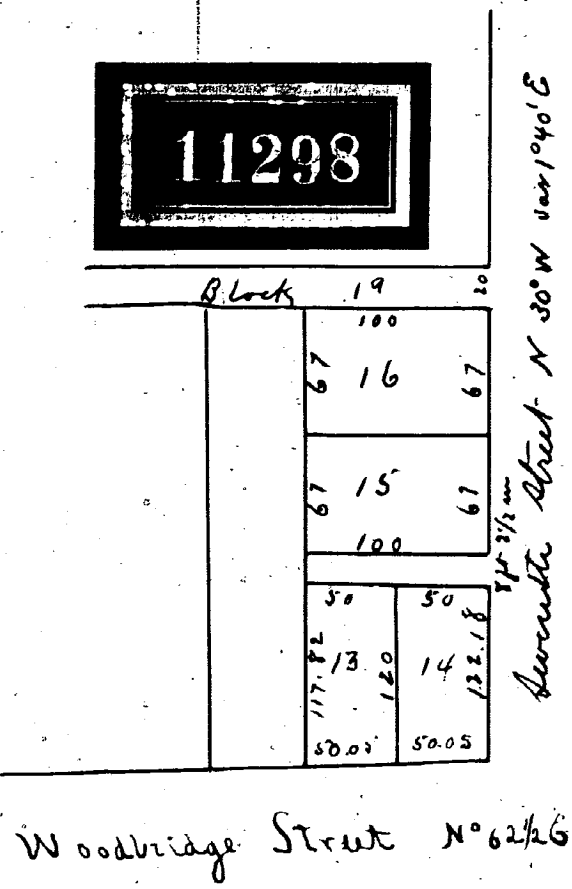

11298

Subdivision of Lots 13 & 14 in Block 19 of the Labrosse Farm in the Western Addition of the City of Detroit as surveyed by A.E. Hutton Dec. 1847 I certify the above to be correct from actual survey Detroit Jan'y 5th 1848

A.E. Hutton C.S.

I William H. Hopper do hereby subdivide and lay out into thirteen and fourteen in Block thirteen in the Western Addition to the City of Detroit according to the annexed plan thereof by A.E. Hutton and dedicate the ally thereon to the public

Dated at Detroit this fourteenth day of February A.D. 1851

In presence of
Horace Hunt
Geo F. Porter

Wm. H. Hopper (S)

State of Michigan } On this fourteenth day of February in Wayne County } the year eighteen hundred and fifty one before me a Notary Public in & for said County personally appeared the above named William H. Hopper known to me to be the person who executed the above instrument & subdivided the said lots according to the said plan numbered and acknowledged the same to be his free act and deed


Horace Hunt Notary Public
Wayne County Michigan

I hereby certify that this plat is a correct copy of the plat on record in the Register of Deeds office being made under the supervision of the Auditor General by tracing the plat on record and affixing thereto a carefully compared copy of the dedication and certificate

Dated this 6th day of May 1910
Geo W. Bennett

Clerk and Civil. Dept.

Plat of a Subdivision of Lot N^o 4 Dequindre farm 1851

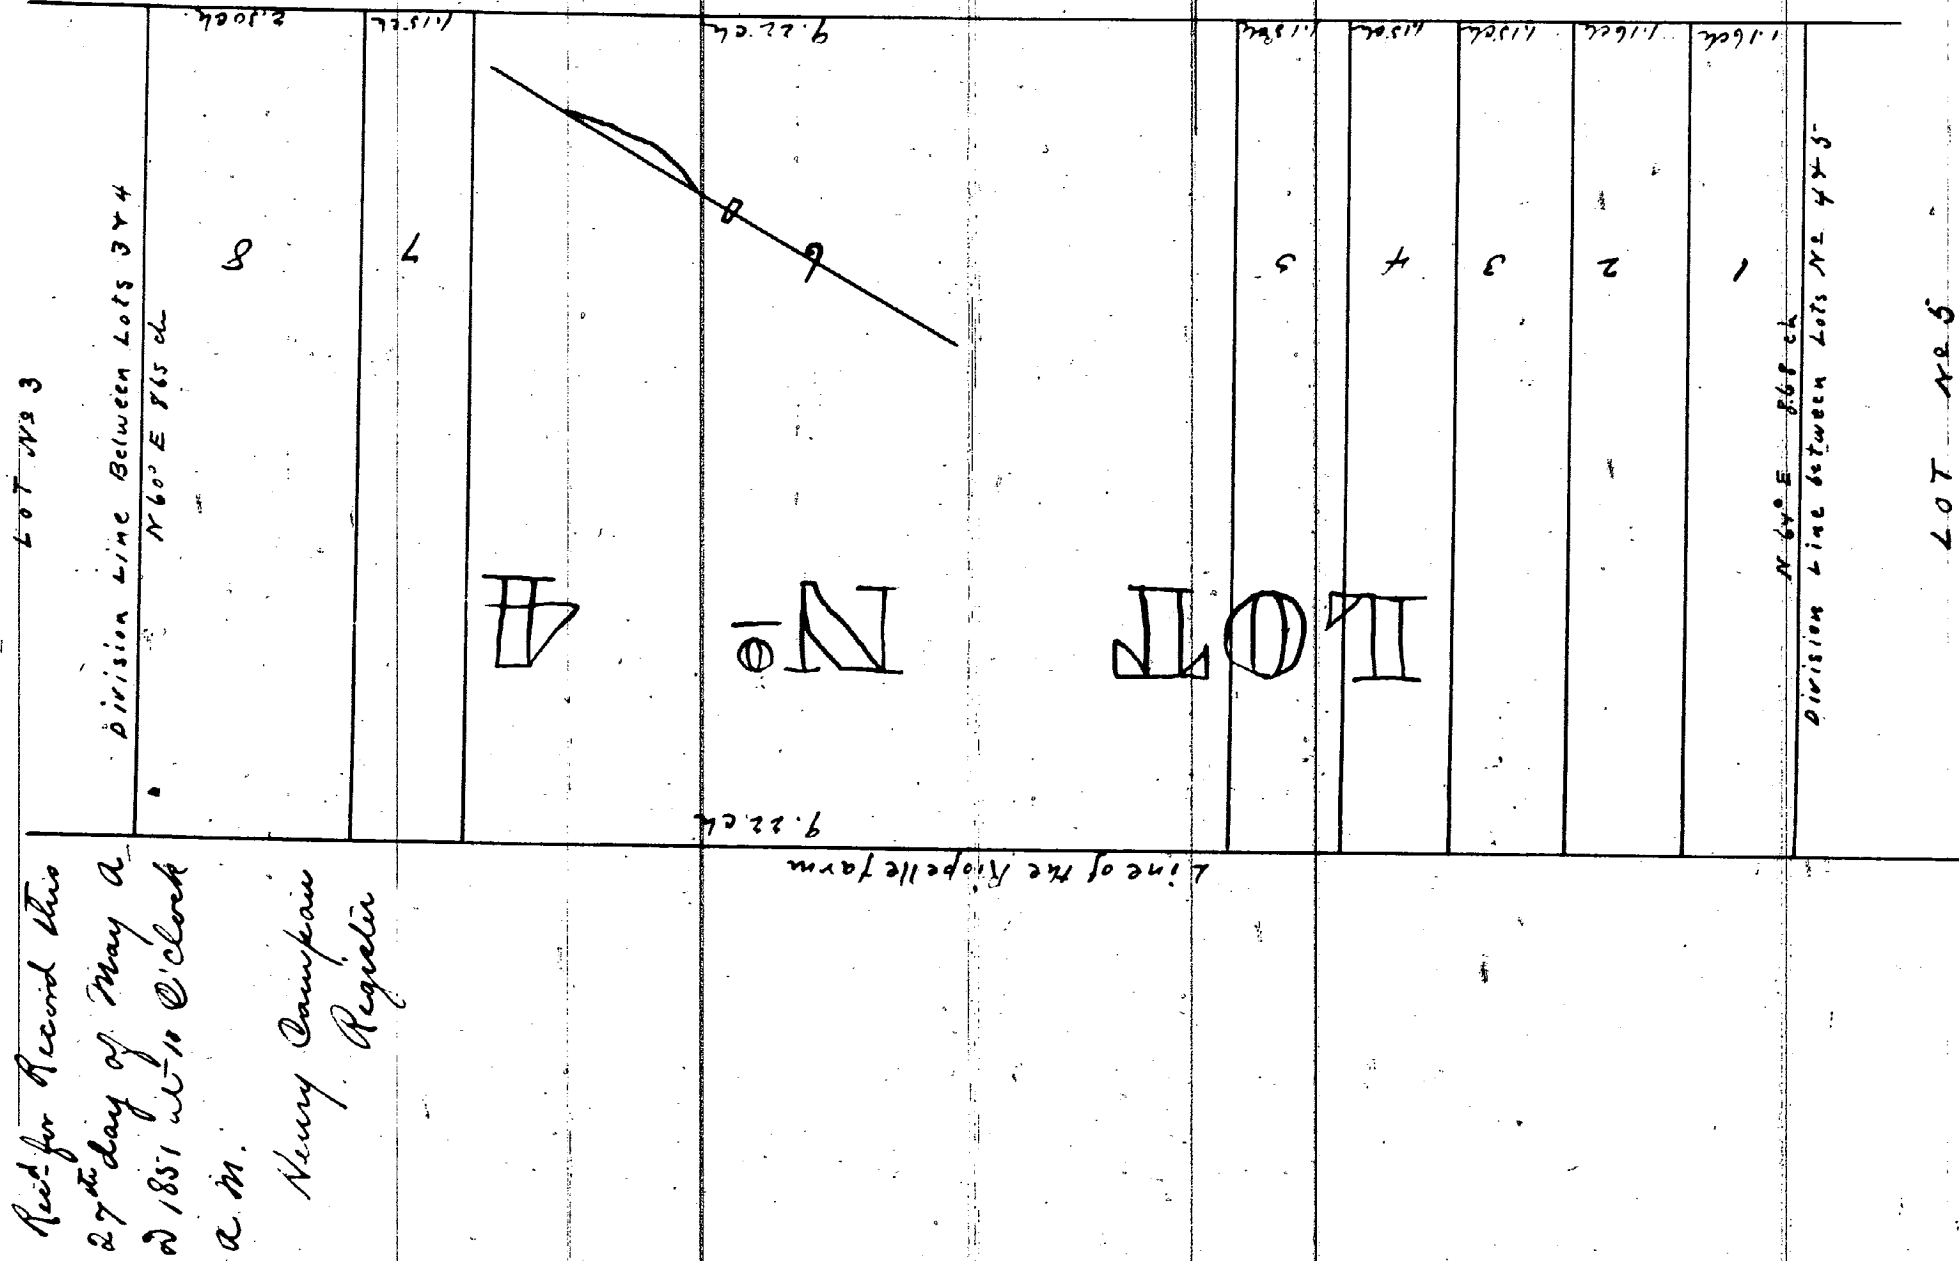

11297

Recd for Record this 27th day of May A.D. 1851 at 5th O'clock A.M.
Henry Campain
Register

of Henry and Mary then plat to be correct from actual survey
Dated May 27. 1851
Henry Campain

In presence of
Edw & N Laorne
Notary Public
Wayne & Mich.