
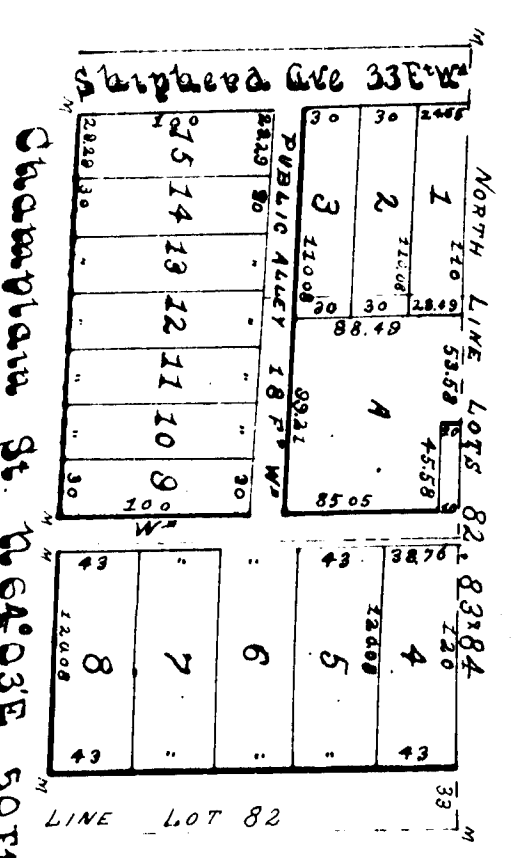


BEWICK'S
SUBDIVISION OF LOTS 82, 83, & 84
Van Dyke Farm
Detroit, Wayne County, Michigan.

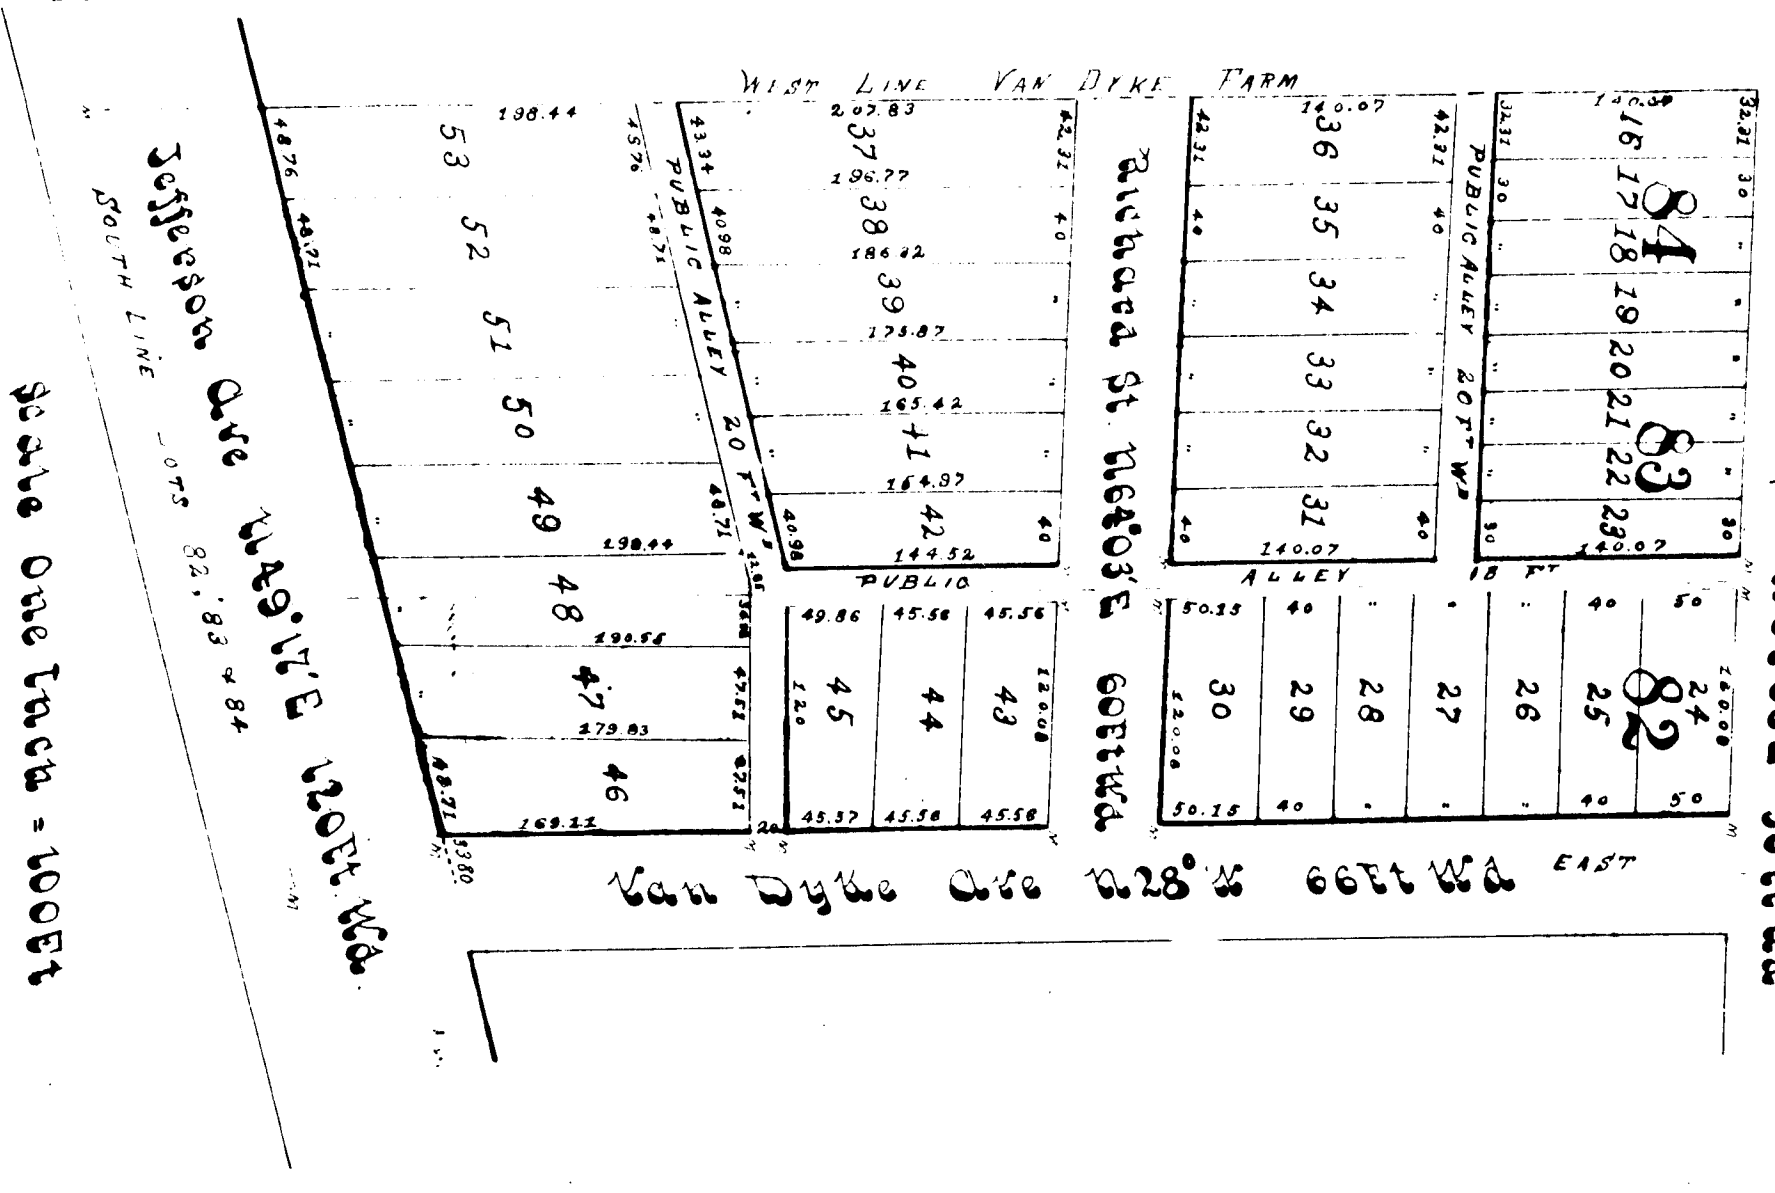

I hereby certify that the
plot hereon delineated is exact
and that permanent monu-
ments consisting of oak stakes
have been placed at points
marked thereon, as thereon
shown at all angles in the
distance of the land plotted
and at all intersections of streets
or alleys and alleys
Edwin Jerome,
Surveyor

Register of Deeds Office, 35
Wayne County, Michigan
This instrument was recorded on the 13th day of July 1905 at 10:00 a.m.
and is a true and correct copy of the original as the same appears on file in the office of the Register of Deeds.
J. M. McNamee, Register of Deeds

Now all men by these presents that
Charles Bewick and Emily Bewick his wife,
of Detroit Wayne County Michigan do here-
by dedicate to the public the perpetual use of
the above and also as represented on the an-
nected plat of Bewick's Subdivision of Lots 82, 83
and 84, Van Dyke Farm, Detroit, Wayne County,
Michigan, the above their lands and also the 22nd
day of May A. D. 1895
In presence of,
Edwin Jerome Charles Bewick
Grace E. Bewick Emily Bewick

State of Michigan } ss.
County of Wayne }
On this 22nd day of May
A. D. 1895 before me the undersigned a notary pub-
lic in and for said county, personally appeared
the above named Charles Bewick and Emily
Bewick his wife, to me known to
be the persons interested who executed the
above instrument and acknowledged the same
to be their free act and deed.

Edwin Jerome
Notary Public
Wayne Co
Michigan
Examined and Signed
July 6, 1895
J. B. Lingen
County Auditor General

APPROVED July 11, 1895
BOARD OF PUBLIC WORKS
James Dean
Jesse M. Ellicott

RECEIVED AND FILED
JUL 13 1905
J. M. McNamee, Register of Deeds

State of Michigan } ss.
County of Wayne }
We, J. M. McNamee, Register of Deeds and
Edwin Jerome, Surveyor, hereby certify that the above said carefully ex-
amined this copy with the original plat of Bewick's Subdivision of Lots
82, 83, and 84, Van Dyke Farm, Detroit, Wayne County, Michigan, and
that it is an exact copy thereof and of the state of said original plat
J. M. McNamee, Register of Deeds
Edwin Jerome, Surveyor

State of Michigan } ss.
County of Wayne }
We, J. M. McNamee, Register of Deeds and Edwin Jerome,
Surveyor, hereby certify that we have read carefully compared this copy
with the plat of Bewick's Subdivision of Lots 82, 83, and 84, Van Dyke Farm,
Detroit, Wayne County, Michigan, and if we read in the Register of Deeds of
said county, and that it is a true and correct copy of the original
J. M. McNamee, Register of Deeds
Edwin Jerome, Surveyor

