11300

PLAT OF
PRIVATE CLAIM No 66
JOHN COATS ON THE RIVER ROUGE

Received for record October 30. 1860 at 10 O'Clock Am
A. S. Roberts
Register

I certify the above to be correct from Survey & Calculation
John F. Munro Surv.

Witness
Henry P. Mizner
Alfred Russell

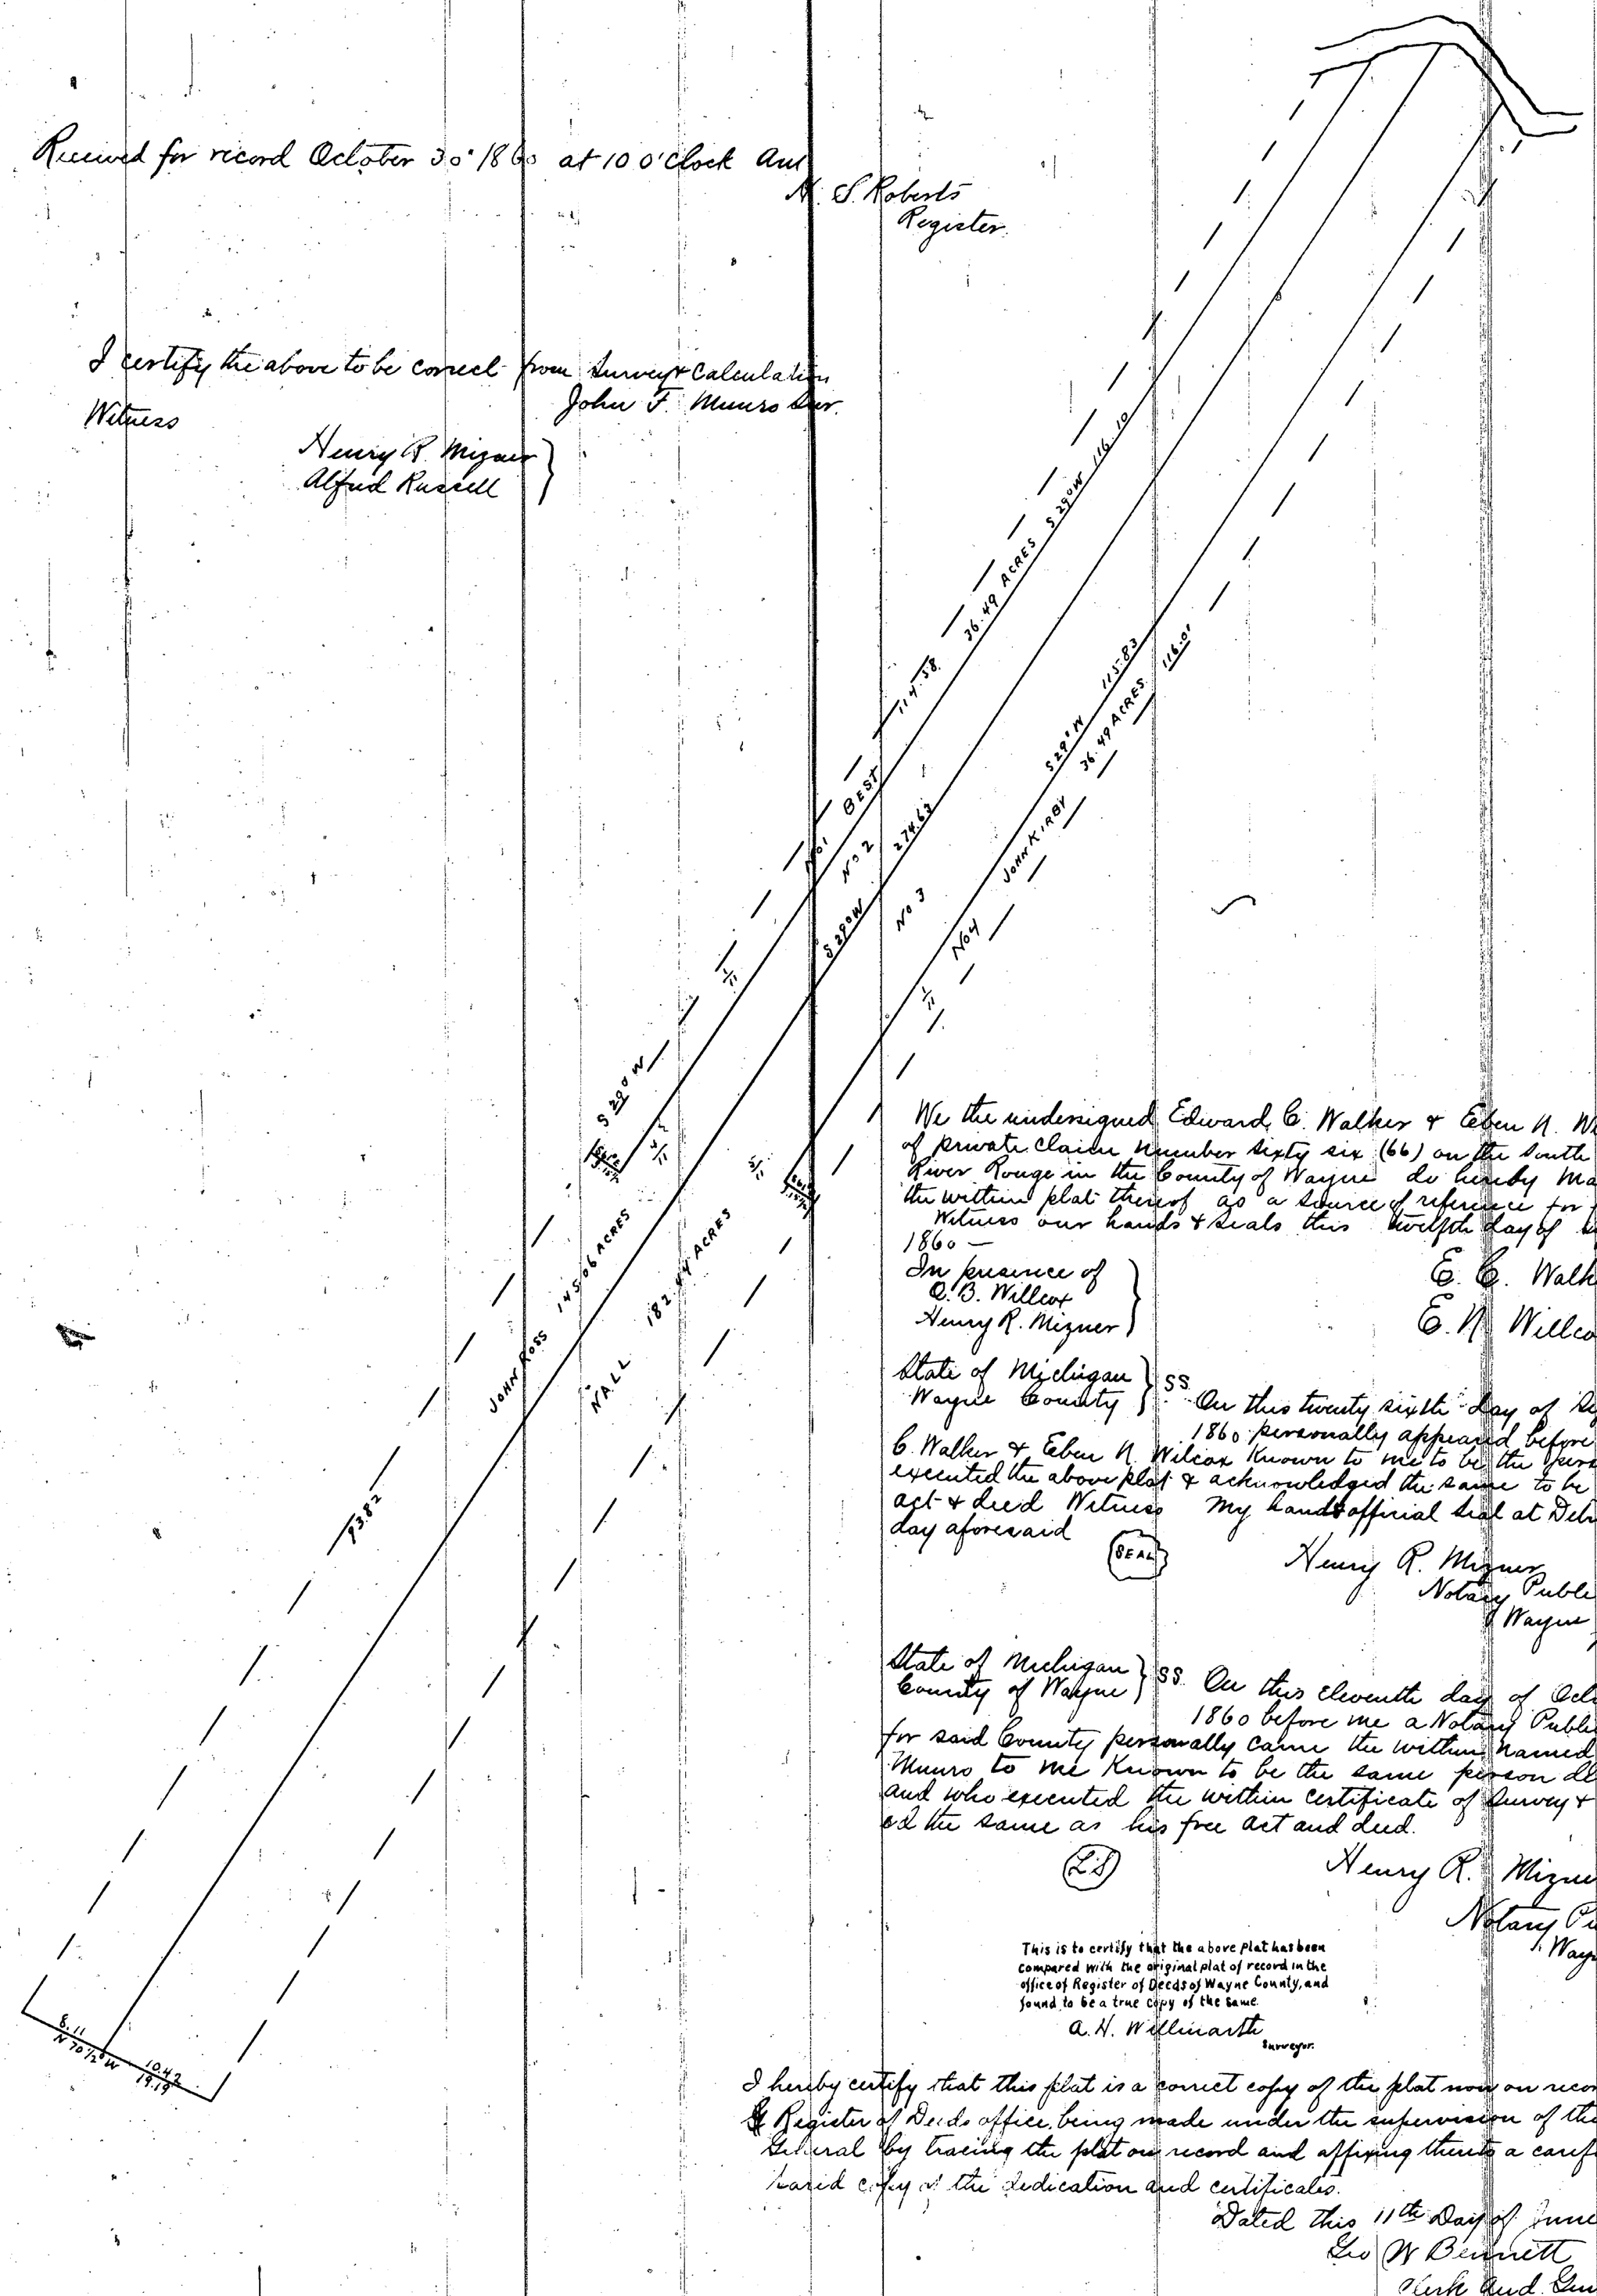

We the undersigned Edward C. Walker & Eben N. Wilcox owners of private Claim Number Sixty six (66) on the South side of the River Rouge in the County of Wayne do hereby Make & Dedicate the written plat thereof as a source of reference for future Deeds Witness our hands & Seals this twelfth day of September A.D. 1860 —

In presence of
C. B. Willcox
Henry P. Mizner

E. C. Walker (SS)
E. N. Willcox (SS)

State of Michigan } SS
Wayne County }

On this twenty sixth day of September A.D. 1860 personally appeared before me Edward C. Walker & Eben N. Wilcox known to me to be the persons who executed the above plat & acknowledged the same to be their free act & deed Witness My hand & official seal at Detroit on the day aforesaid

(SEAL)

Henry P. Mizner
Notary Public
Wayne County
Michigan

State of Michigan } SS
County of Wayne }

On this Eleventh day of October A.D. 1860 before me a Notary Public in and for said County personally came the within named John F. Munro to me Known to be the same person described in and who executed the within certificate of Survey & Acknowledged the same as his free act and deed.

(SS)

Henry P. Mizner.
Notary Public
Wayne County
Mich.

This is to certify that the above plat has been compared with the original plat of record in the office of Register of Deeds of Wayne County, and found to be a true copy of the same.

A. H. Williamson
Surveyor.

I hereby certify that this plat is a correct copy of the plat now on record in the Register of Deeds office, being made under the supervision of the Auditor General by tracing the plat on record and affixing thereto a carefully compared copy of the dedication and certificates.

Dated this 11th Day of June 1910

Geo W Bennett
Clerk and Custs. Dept.

ClibPDF - www.fastio.com