


Register Office } ss. Received for Record this 29th day day of October A.D. 1846 at 3 O'Clock P.M.
Wayne County } ss. Adelaide Bagg Register

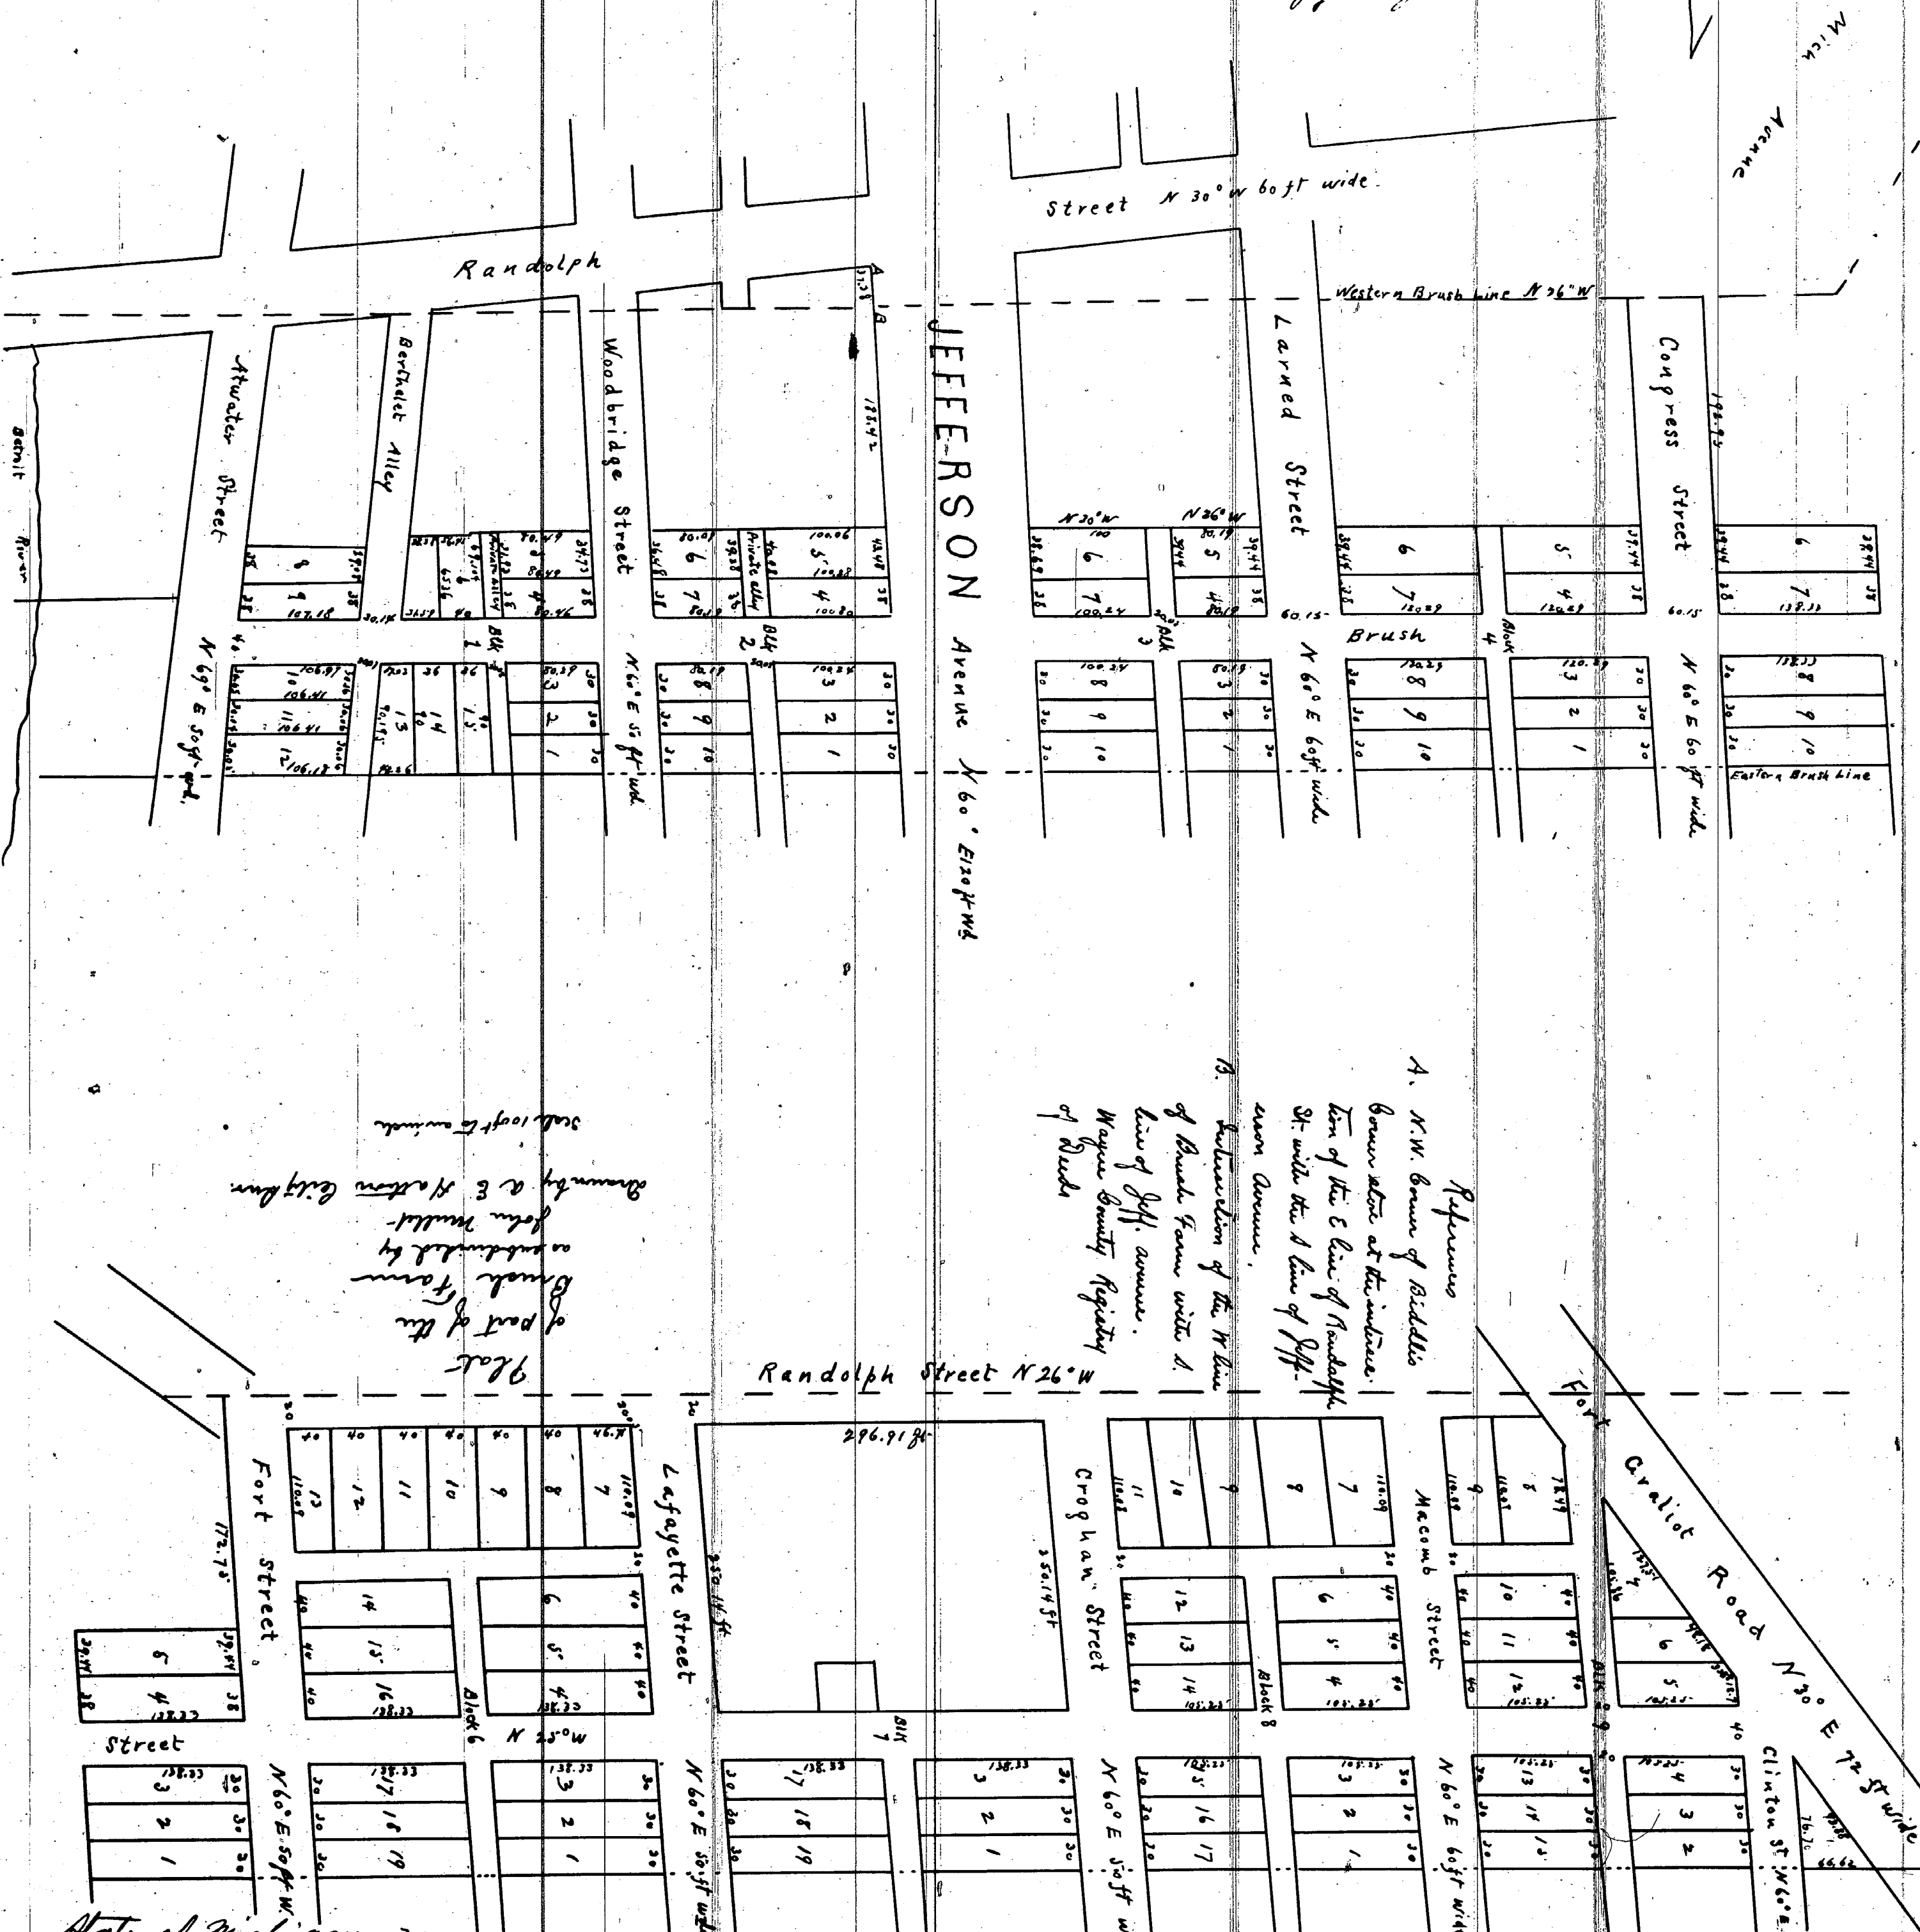

of part of the
Brush farm
as bounded by
John Mueller
Boundary a E. Station City Line
Scale 100 ft to an inch

- Reference
1. N.W. corner of Biddle's
Brown lot at the intersection
of the E line of Randolph
St. with the A line of Jeff.
avenue corner.
 2. Intersection of the N line
of Brush farm with A
line of Jeff. avenue.
Wayne County Registry
of Deeds

State of Michigan } ss. On this twenty ninth day of October One thousand Eight hundred and forty six
County of Wayne } before me the undersigned a Justice of the Peace in and for said County Personally came Edmund A. Brush
of said County to me well known to be for himself and as the Attorney in fact of Adelaide Brush and Alfred Brush acting
and acknowledged that the within Plat of Part of the Brush farm as called in the City of Detroit in said County was caused by him to be made
according to law, and is his act and deed, and that he recalled and disannulled all former Plats or Maps by
whomever made of so much of said Farm as is comprehended in the within Plat all which I hereby certify
agrually to the statute in such case made and provided Given under my hand and seal the day
and Year aforesaid
This Williams Justice of the Peace
Wayne County Michigan

I hereby certify that this plat is a correct copy of the plat now on record in the
Register of Deeds office, being made under the supervision of the Auditor General by
tracing the plat on record and affixing thereto a carefully compared copy of the
dedication and certificate

Dated this 3rd day of May 1910
Geo W Bennett
Clerk And. Genl. Dept.

