


Plat
of the Subdivision of Lot No 1
of the Subdivision of Grants
Claim No 27

I hereby certify the above to be
correct from actual survey &
calculation A.S. Hutton
March 21st 1852

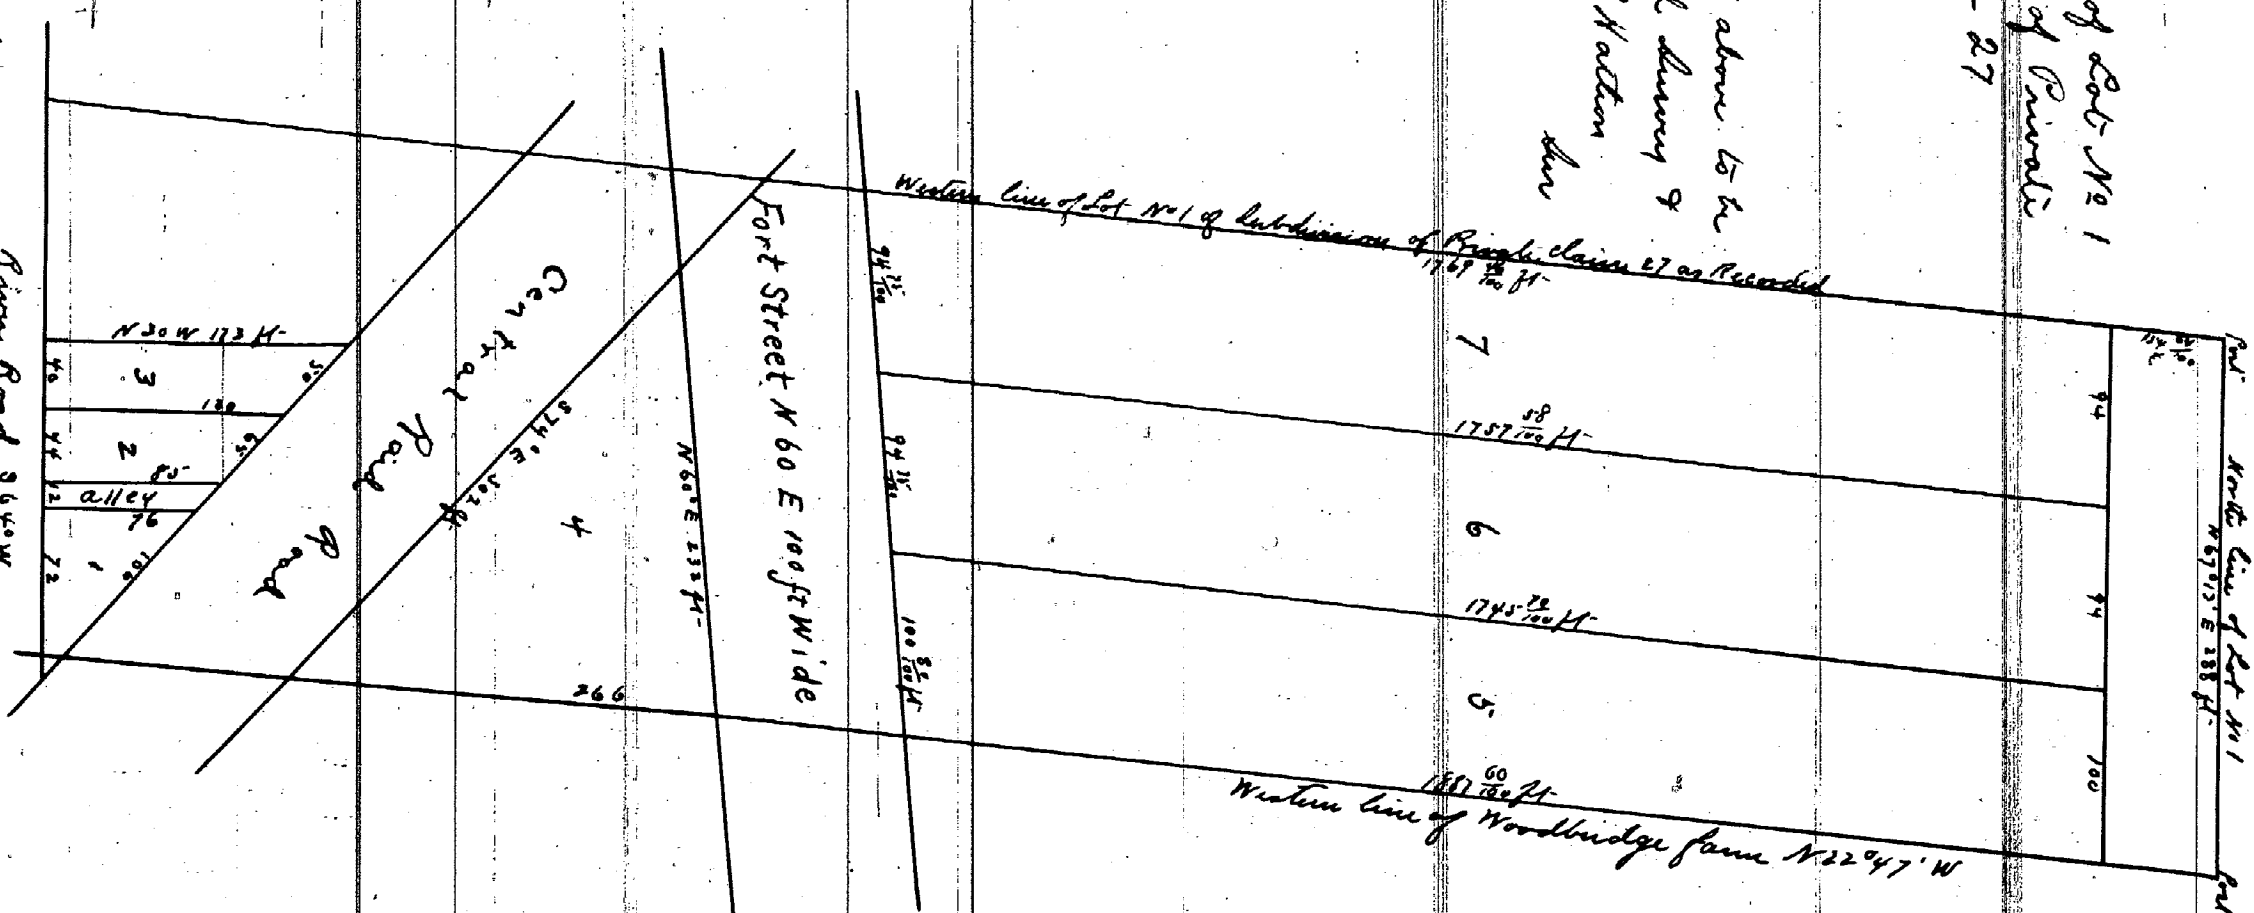

These plots are
I hereby certify that the plat is correct copy of the plat now on record
in the Register of Deeds office being made under the supervision of the Auditor
General by having the plots on record and affixing thereto a carefully con-
formed copy of the Subdivision and certificate
Dated this 1st day of May 1910
Geo. W. Bennett
Clark and Lewis, City.


PLAT
OF THE SUBDIVISION
OF
LOT 16

NORTH OF GRATIOT ROAD

WITHERELL FARM

1852

I hereby certify the above subdivision to be correct from actual survey
Dated March 25th 1852 A.S. Hutton

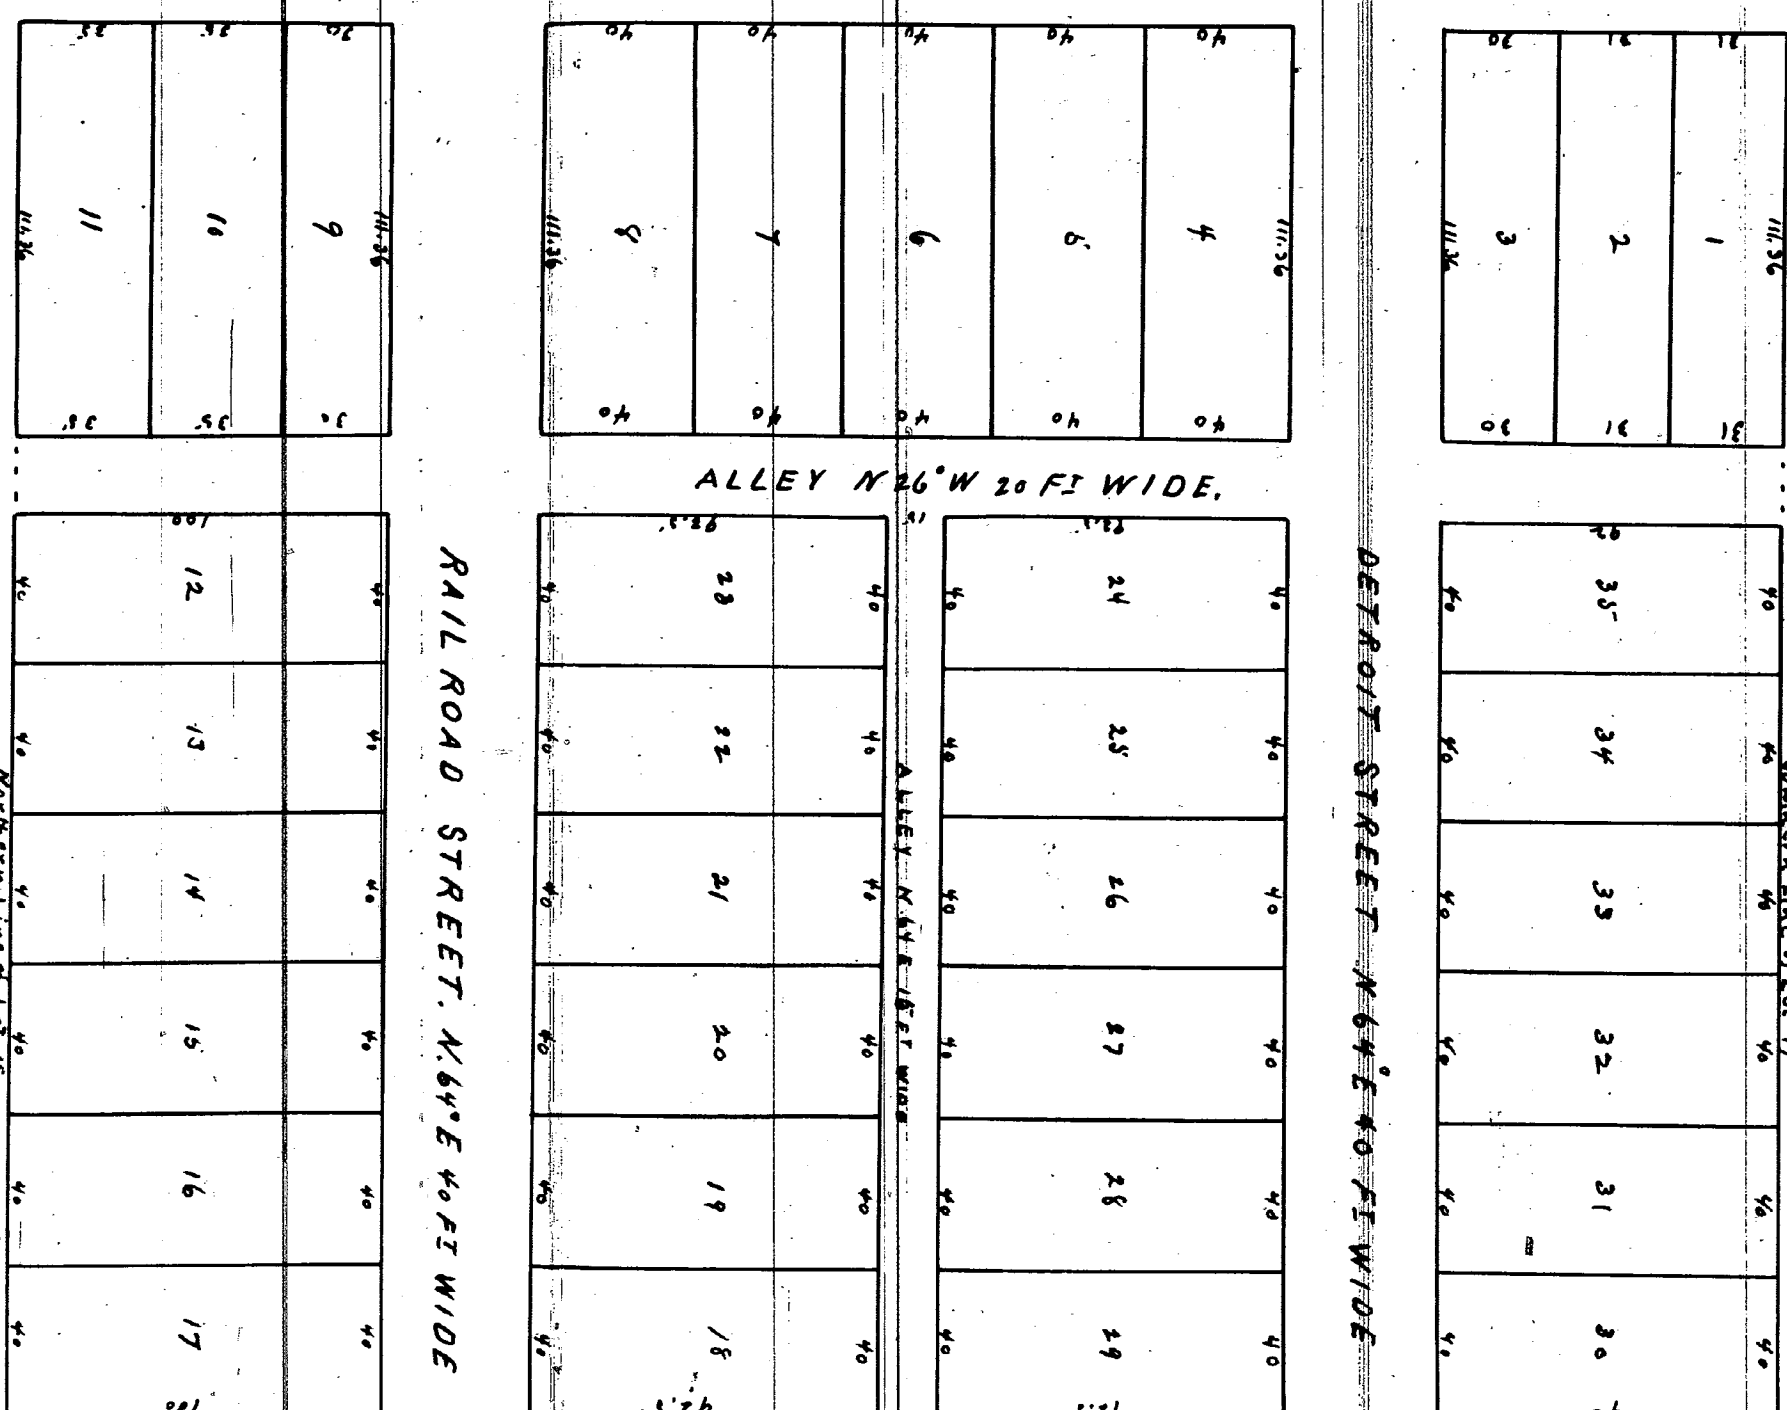

From the survey by the Surveyor General, J. B. G. and Anne, they are to be of Detroit, Michigan, on the
I hereby certify that the plat is correct copy of the plat now on record
in the Register of Deeds office being made under the supervision of the Auditor
General by having the plots on record and affixing thereto a carefully con-
formed copy of the Subdivision and certificate
Dated this 1st day of May 1910
Geo. W. Bennett
Clark and Lewis, City.

Henry Public House Co
March