


— "ANTON PULTE AND MICHEL BEYER'S," —
 SUBDIVISION OF THE
 NORTHEASTLY PART OF SECTION 31
 — "ST. AUBIN FARM," —
 — "DETROIT MICHIGAN," —

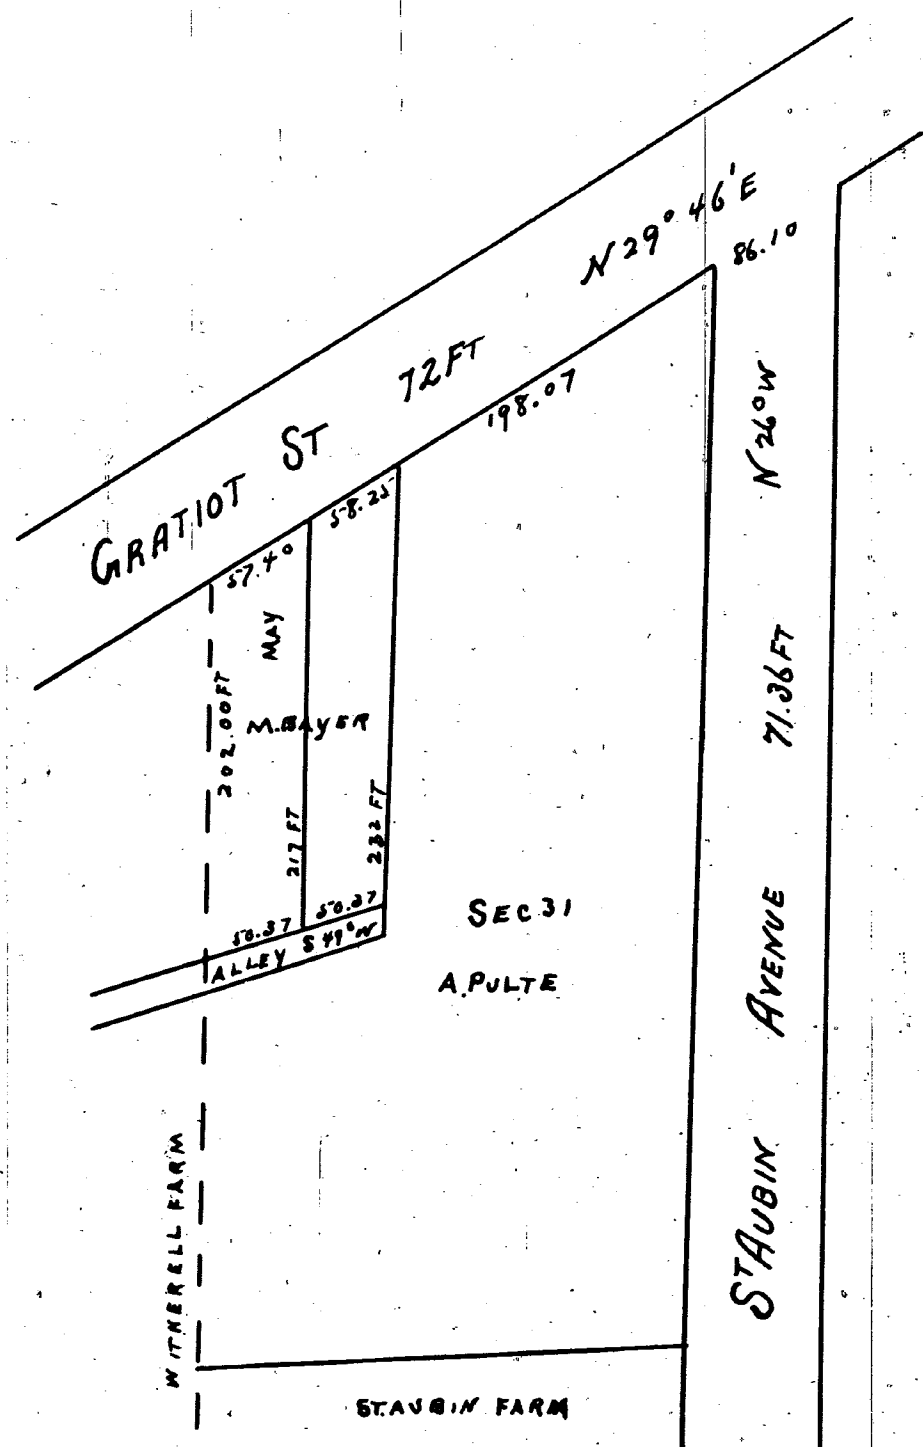

Received for record November 13th 1860 at 3 1/4 O'clock P.M.
 N. S. Roberts Regr.

To all to whom it may Concern—
 We the undersigned for our own convenience and for the purpose of reference and for no other purpose have caused this plat of Anton Pulte and Michel Beyer's Subdivision of the Northeastly part of Section Thirty one St. Aubin farm Detroit Michigan to be made. It being understood that the Alley designated on this Map or plat is a continuation of the Alley now being on Witherell farm and shall run in the same direction as this last mentioned Alley. Witness our hands and seals at the City of Detroit this 5th day of November A.D. 1860
 In presence of
 35 words to wit: from H to Alley }
 were entered before signing }
 Julius Stoll
 Anthony Babler

Anton Pulte (S)
 Michel Beyer (S)

State of Michigan } ss
 County of Wayne }
 On this fifth day of November A.D. Eighteen hundred and sixty before me a Notary Public in and for said County personally came the above named Michael Beyer and Anthony Pulte known to me to be the persons who executed the foregoing instrument and acknowledged the same to be their free act and deed. And at the same time also personally appeared before me Nicholas Thelen known to me to be the Civil Engineer and Surveyor who made the said plat and the certificate thereon by them signed and acknowledged that he had made the same. Julius Stoll
 Notary Public
 for Wayne Co. Mich

I certify the above survey to be correct
 Detroit October 27th 1860


Nicholas Thelen
 Surveyor & Civil Engineer

This is to certify that the above plat has been compared with the original plat of record in the office of Register of Deeds of Wayne County and found to be a true copy of the same.
 A. H. Willmarth ad 1903
 Surveyor

I hereby certify that these plats are correct copies of the plats now on record in the Register of Deeds office, being made under the supervision of the Auditor General by tracing the plats on record and affixing thereto carefully compared copies of the dedications and certificates.

Dated this 11th day of June 1910
 Geo W Bennett
 Clerk and Civil Dept.

SUBDIVISION OF
 — "THE NORTH PART OF OUT LOT N^o 174," —
 — "THE SOUTH PART OF OUT LOT N^o 176," —
 ON THE
 — "L. BEAUBIEN FARM," —

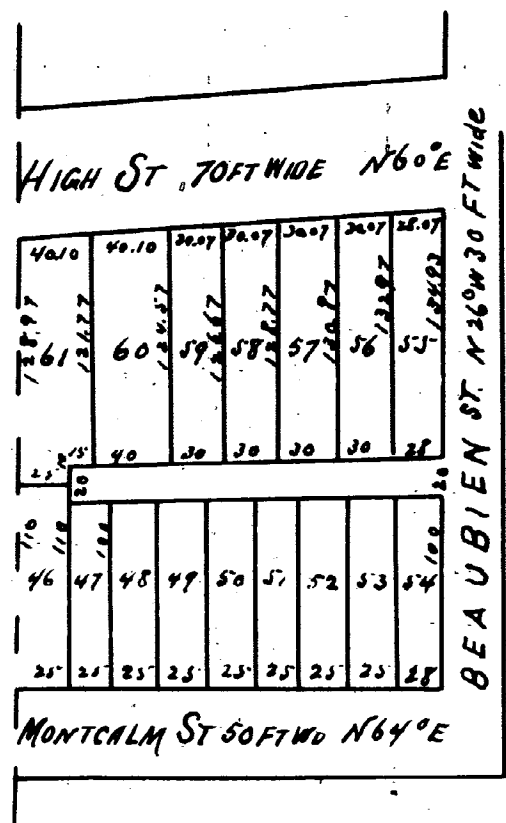

Received for Record July 3^d 1861 at 4 O'clock P.M.

Henry M. Whittelsey Register
 By E. P. Rankin Dep.

I certify the above plat to be correct from survey and calculation

State of Michigan Wayne County ss. Personally appeared before me this third day of July 1861 John F. Munro Civil Engineer known to me to be the person who executed the above certificate to the plat above set forth of part of Out Lots 174 & 176 Lambert Beaubien farm Detroit and acknowledged the same to be his act and deed and official seal the day and year above written
 Charles F. Clark
 Notary Public
 Wayne County Michigan

Know all Men by these Presents that we Frederick J. Betts and Mary W. his wife of the City of New Haven Connecticut do hereby present the annexed plat for record and dedicate to the public all our right title and interest in and to the streets and alleys as shown in the said annexed plat—
 New Haven Oct. 26th 1860
 Witness
 Fred J. Betts
 John C. Hollister

Fred J. Betts (S)
 Mary W. Betts (S)

State of Connecticut New Haven County ss. Remembered that on the first day of February in the year of our Lord One thousand eight hundred and sixty before me the subscriber a Commissioner in and for the said State appointed by the Governor of the State of Michigan to take the acknowledgment and proof of deeds and instruments of Writing and general to be used and recorded in the said State of Michigan and to administer oaths and affirmations appeared Frederick J. Betts and Mary W. his wife and acknowledged that they had severally executed the within instrument for the uses and purposes therein mentioned and the said Mary W. on a private examination apart from her husband acknowledged that she executed the within instrument freely and without fear or compulsion from any one and I further certify that the persons who made the said acknowledgment are known to me to be the individuals described in and who executed the within instrument.

John C. Hollister
 Commissioner &c (S)

This is to certify that the above plat has been compared with the original plat of record in the office of Register of Deeds of Wayne County and found to be a true copy of the same.
 A. H. Willmarth ad 1903
 Surveyor

11308

11309