


— "JOHN P. CLARK'S SUBDIVISION"
 OF THE SOUTH PART OF
 — "FRACTIONAL SECTION NO. 21" —
 — "T. 35. R. 11 E." —
 — "WAYNE COUNTY MICHIGAN." —

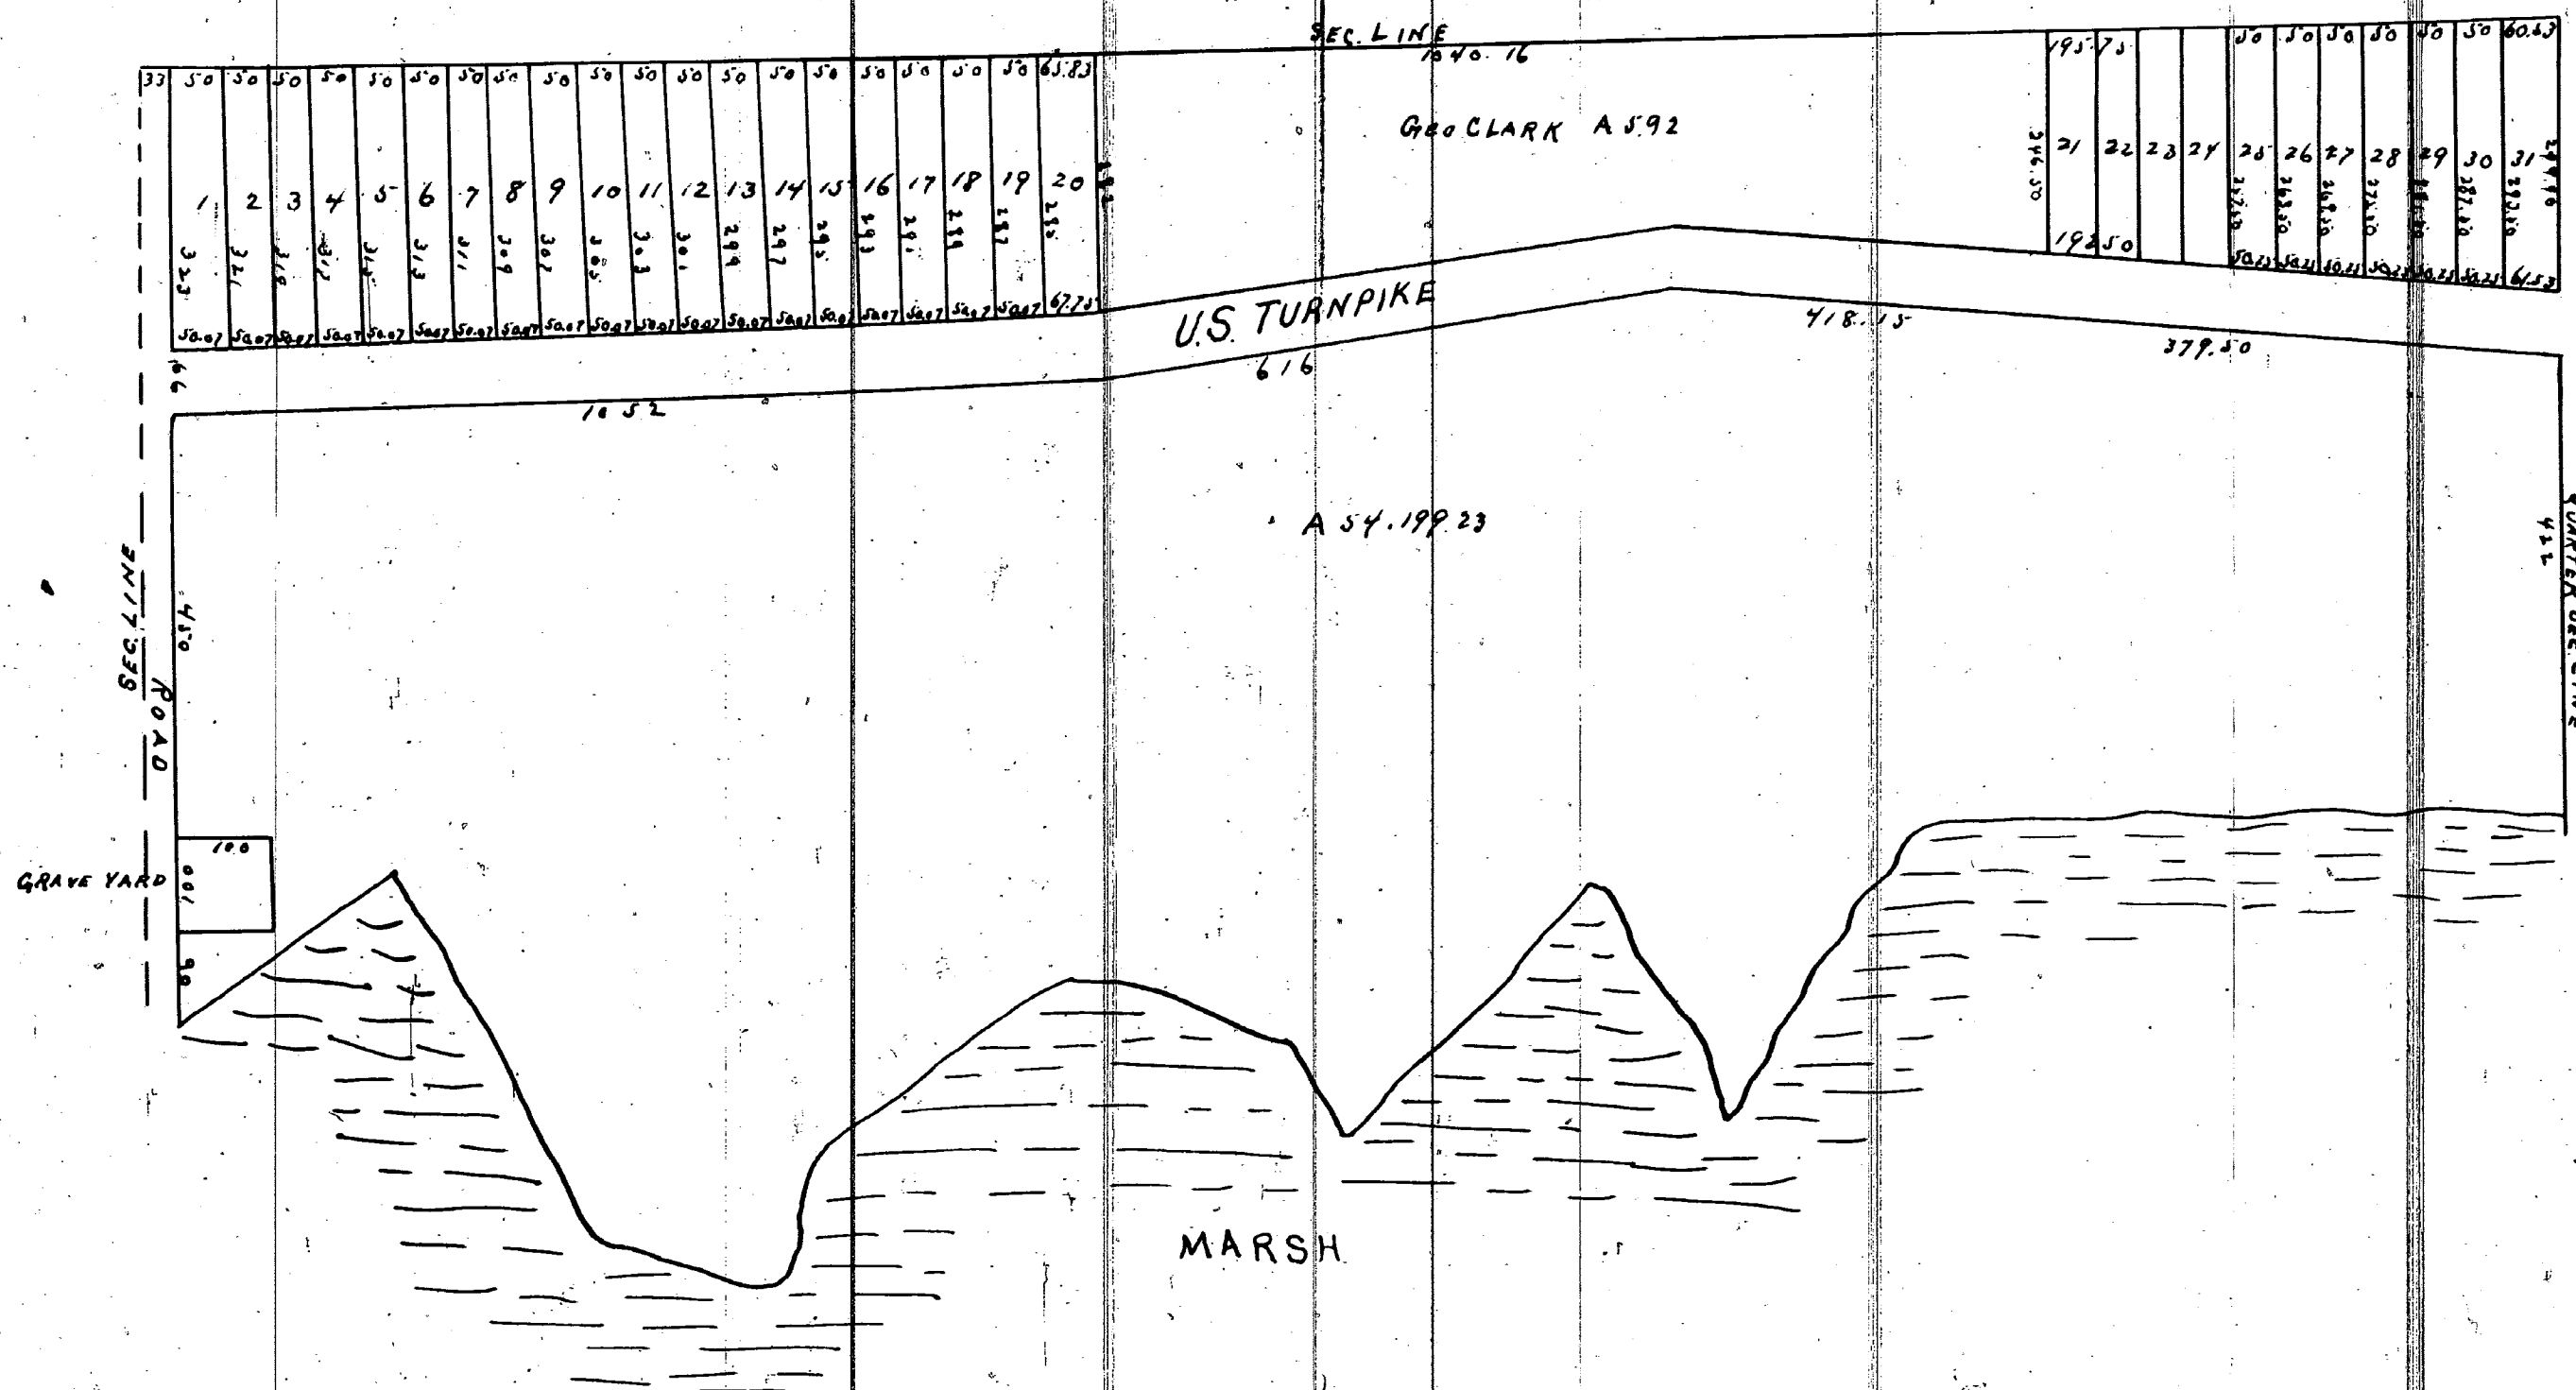

Received for record February 9th A.D. 1861 at 2 O'clock P.M.

Henry M. Whittelsey Register.

Whereas I John P. Clark of the Township of Springwells County of Wayne and State of Michigan am the owner in fee simple of Lots Number One (1) to Thirty one (31) both inclusive lying on the West side of the United States Turnpike situated on the South part of fractional section number Twenty one (21) in Town Three (3) North of Range Eleven (11) East and adjoining the plat of the Village of Wayandotte on the North in Wayne County Michigan. Now know all men by this instrument that I have caused said above described premises to be platted and have caused to be made dedicated and established the above plat or subdivision into Lots of said premises and numbered One (1) to Thirty one (31) inclusive. And I Elijah Goodell a surveyor do hereby certify that I made the above Map of said land and the platting thereof and subdivision thereof and that the same is true and correct.

In Witness Whereof We have hereunto set our hands, and seals this 19th day of January A.D. 1861
 Signed sealed and delivered
 In presence of
 E. P. Rankin
 Henry M. Whittelsey

J. P. Clark
 E. J. Goodell Surveyor

State of Michigan } ss. On this 19th day of January A.D. 1861 before me a Notary Public in and for said County personally came the above John P. Clark to me known as the person who executed the above instrument and acknowledged that he executed the same voluntarily and for the uses and purposes therein mentioned. Witness my hand and official seal this 19th day of January A.D. 1861.

E. P. Rankin Notary Public
 Wayne County Michigan

State of Michigan } ss. On this 9th day of February A.D. 1861 personally appeared before me the undersigned a Notary Public in and for said County the above named Elijah J. Goodell Surveyor known to me to be the person above described and who executed the above certificate of survey and acknowledged that he executed the same voluntarily and for the uses and purposes therein mentioned. Witness my hand and official seal the day and year above written.

E. P. Rankin Notary Public
 Wayne County Michigan

I hereby certify that this plat is a correct copy of the plat now on record in the Register of Deeds office being made under the supervision of the Auditor General by tracing the plat on record and affixing thereto a carefully compared copy of the dedication and certificate.

Dated this 14th day of June 1860

Geo. H. Bennett
 Clerk and Seal. etc.

This is to certify that the above plat has been compared with the original plat on record in the office of Register of Deeds of Wayne County and found to be a true copy of the same.

A. H. Williams A.D. 1860
 Surveyor