
O'FLYNN'S
SUBn OF P.C. No 688
GROSSE POINT

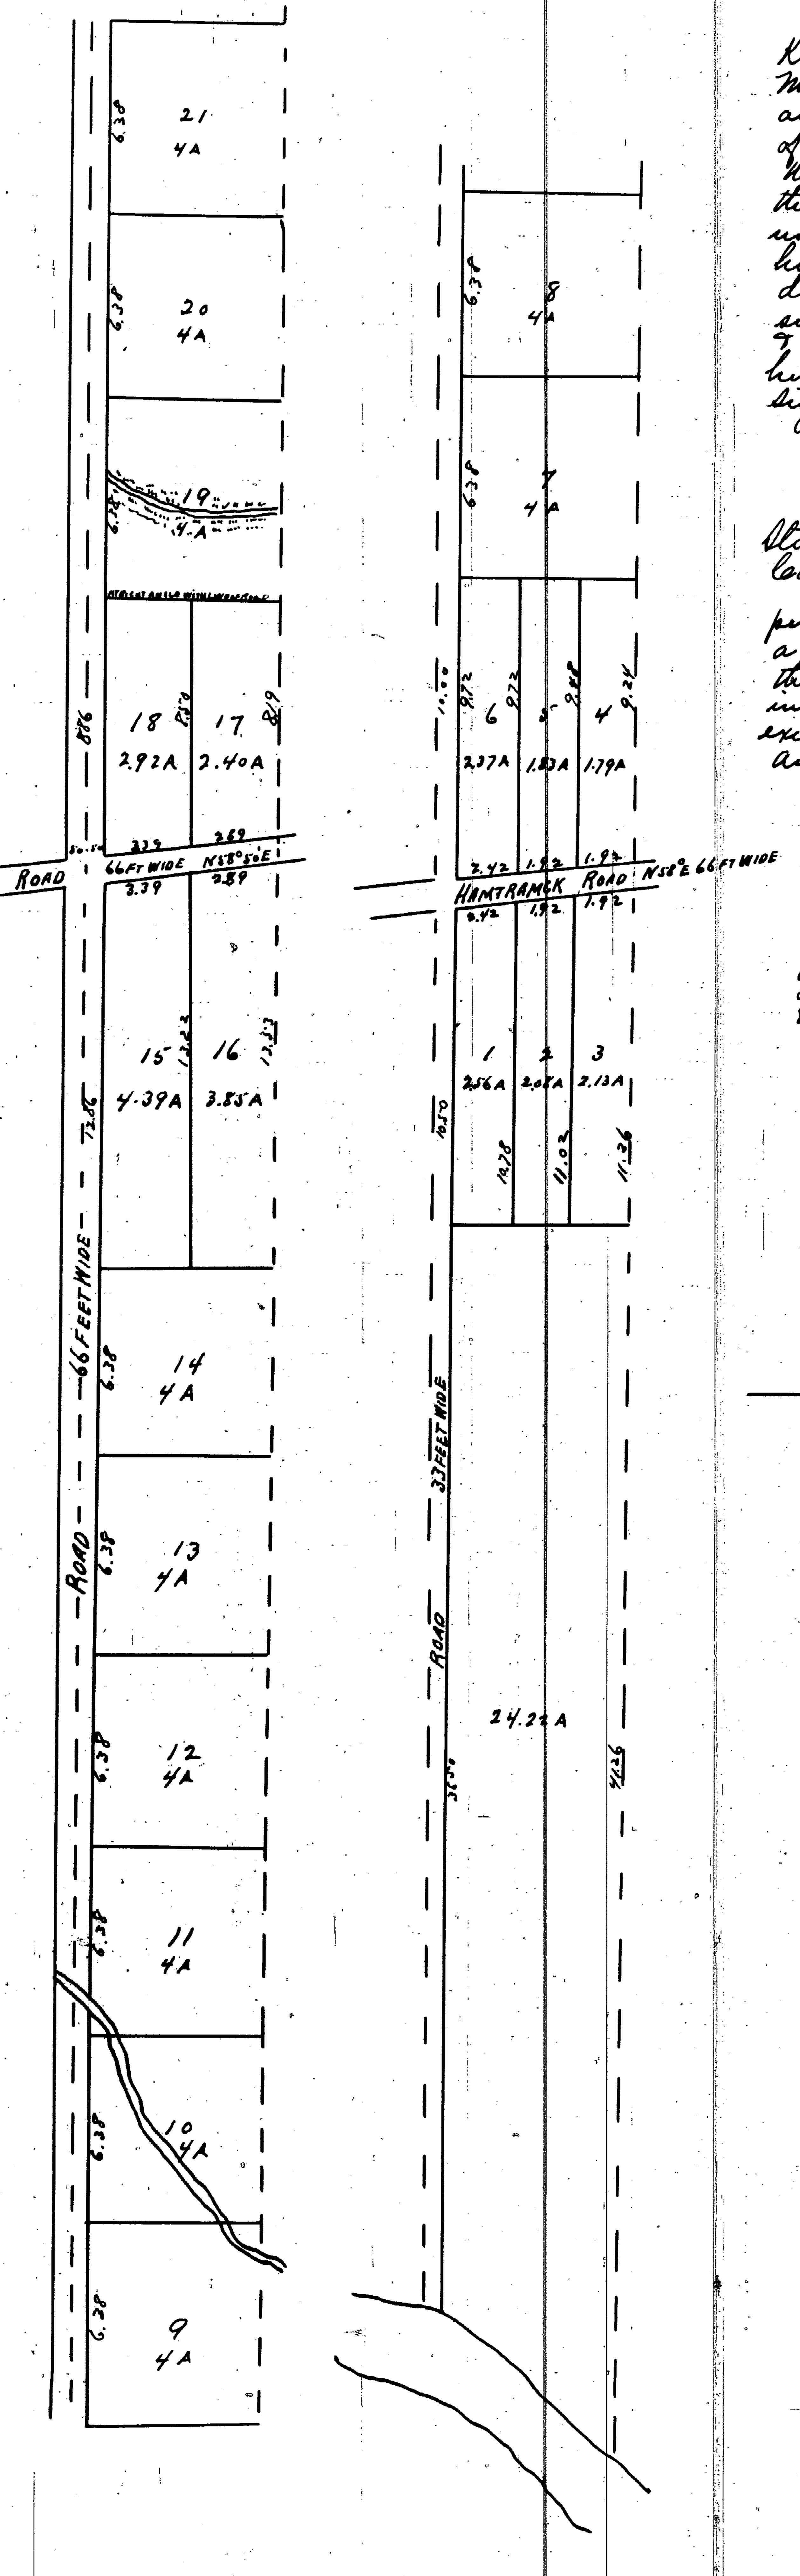

Rec'd for Record June 23d 1862 at 6 1/2 O'clock P.M.
Henry M. Whittelsey Register
By E. P. Rankin Dep

Know all Men by these Presents That We Cornelius O'Flynn and Mary Ann O'Flynn his wife of the City of Detroit in the County of Wayne and State of Michigan do present for Record this Plat being a Subdivision of Private Claim No. 688 situate in the Township of Grosse Point in the County of Wayne and State of Michigan the said farm being the property of said Mary Ann O'Flynn and we dedicate to the perpetual use of the public the highways thereon reserving to ourselves our heirs and assigns the reversions thereof whenever the same may be discontinued by law also reserving to ourselves the right to vacate so much of said highway as lies Southerly of the Hamtramck road & Easterly of D'Lorme Farm farm so called. In testimony whereof we have hereunto set our hands and seals this 23d day of June A.D. 1862

Signed sealed and delivered in presence of
G. T. Sheldon
Robt H. Brown

Cornelius O'Flynn (Seal)
Mary Ann O'Flynn (Seal)

State of Michigan } ss.
County of Wayne }

On this 23d day June A.D. 1862 Cornelius O'Flynn and Mary Ann O'Flynn his wife to me known as the persons described in and who executed the foregoing plat or Subdivision of a part of Private Claim No 688 appeared before me and duly acknowledged the execution thereof. And the said Mary Ann O'Flynn on a private examination separate and apart from her said husband acknowledged that she executed the same freely and Voluntarily and without fear or compulsion of any one.


(Seal) Robt. H. Brown
Notary Public
Wayne Co Mich

This is to certify that the above plat has been compared with the original plat of record in the office of Register of Deeds of Wayne County, and found to be a true copy of the same.
A. H. Willmarth
Surveyor.

11311

LANGLEY'S SUBDIVISION
OF LOTS L AND M.
LAMBERT BEAUBIEN FARM

11312

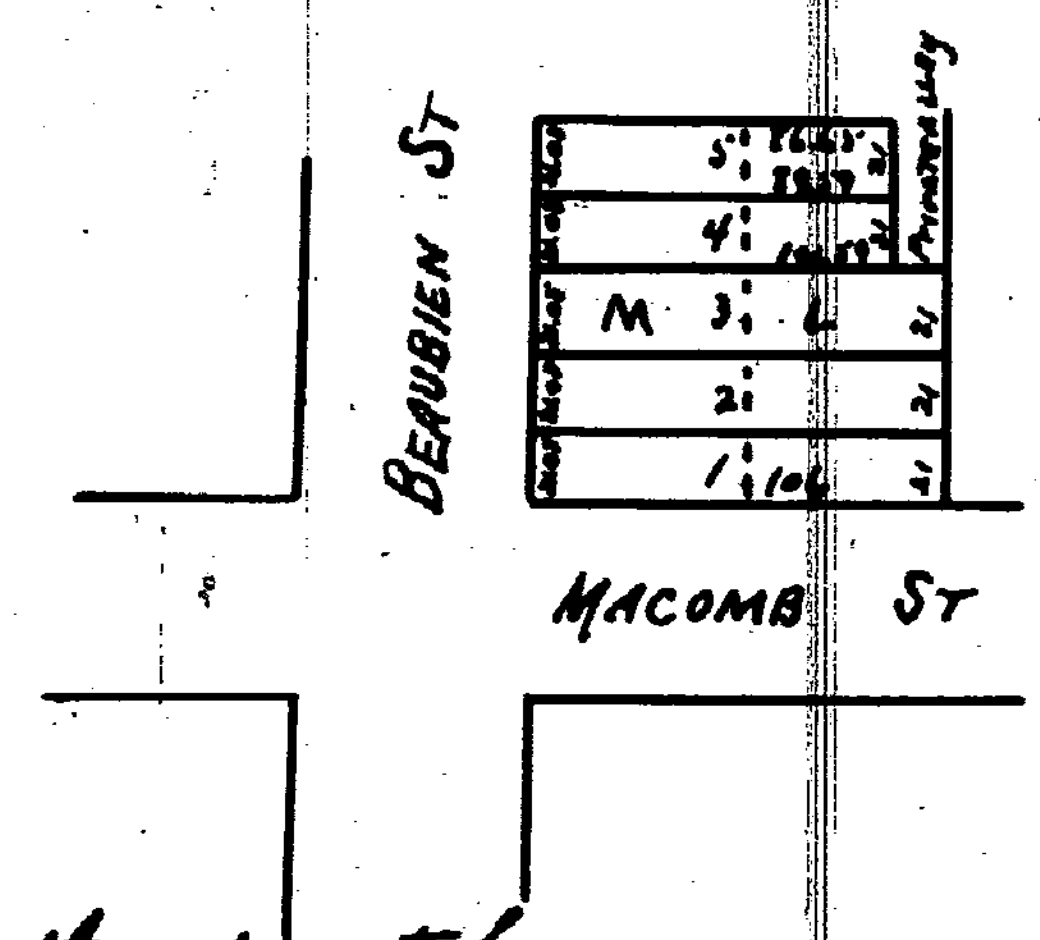

For the purpose and purposes of said division thereof
Witness
Edwd. Brooks
E. K. Lacroix

Henry Langley (Seal)

I certify the above to be correct from Calculation
John F. Munro Sur.

State of Michigan } ss
Wayne County }

Before me a Notary Public came the above named Henry Langley known to me to be the persons who executed and acknowledged the same for the purpose and purposes therein set forth. Detroit the first day of March one thousand eight hundred and sixty four
Edwd. Brooks
Notary Public.

This is to certify that the above plat has been compared with the original plat of record in the office of Register of Deeds of Wayne Deputy, and found to be a true copy of the same.
A. H. Willmarth
Surveyor

I hereby certify that these plats are correct copies of the plats now on record in the Register of Deeds office, being made under the supervision of the Auditor General by tracing the plats on record and affixing thereto carefully compared copies of the dedications and certificates
Dated this 17th day of June 1910
Geo W Bennett
Clerk Aud. Genl's. Dept.

ClibPDF - www.fastio.com