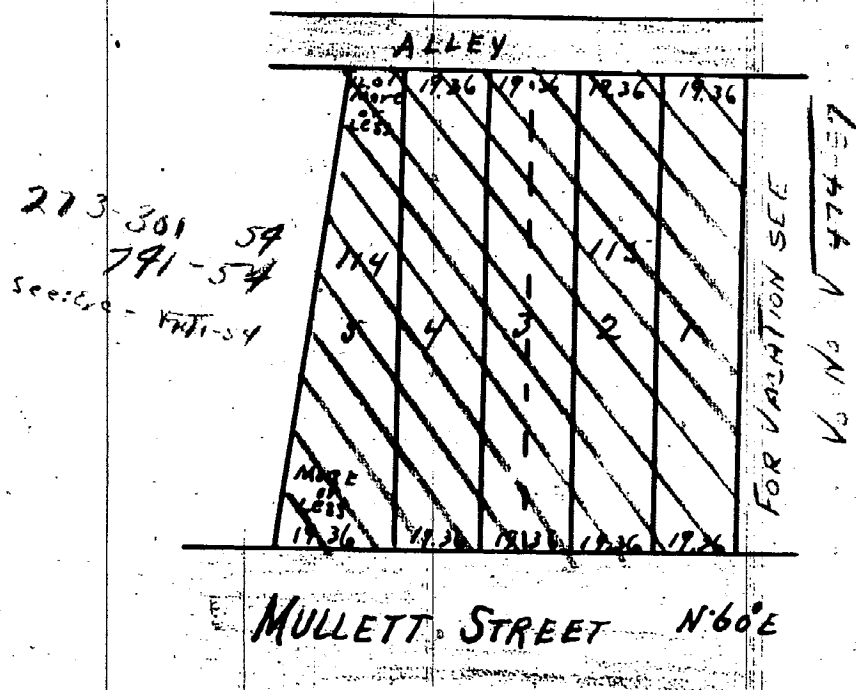


11319

PLAT OF THE SUBDIVISION

— "OF LOTS 114 & 115" —

— "RIVARD FARM" —

NORTH SIDE OF MULLETT STREET, IN
THE CITY OF DETROIT, MADE BY JOSEPH
KUNN, ADMINISTRATOR OF THE ESTATE
OF JOSEPH SCHADORE (DECEASED)

Received for Record Sep 17 1861 at 3 O'clock P.M.

Henry M. Whittelsey Register
By E. P. Rankin Dep't

Know all Men by these Presents that I Joseph Kuhn Administrator of the estate of Joseph Schadore deceased of the City of Detroit Wayne County Michigan have executed this Map or Plat of the Subdivision of Lots 114 & 115 Rivard Farm in the City of Detroit for the purpose of having the same recorded in conformity to the requirements of law. In testimony whereof I have hereunto set my hand and seal this 16th day of September 1861

In presence of
J. D. Weir
J. M. Moran

Joseph Kuhn

(Seal)

State of Michigan } ss. On this 16th day of September 1861 personally appeared before me the undersigned Notary Public in and for said County Joseph Kuhn known to me to be the person who executed the foregoing instrument and acknowledged the same to be his free act and deed

James D. Weir Notary Public

Wayne Co. Mich

I hereby certify that the above Plat is correct from actual survey made by me, Detroit Sep 16th 1861 In presence of James D. Weir J. M. Moran

Thomas Campen, Surveyor (Seal)

State of Michigan } ss. On this 16th day of September 1861 personally came before me the undersigned Notary Public in and for said County Thomas Campen Civil Engineer and Surveyor known to me to be the person who executed the foregoing certificate and acknowledged the same to have been executed by him for the purpose therein set forth

This is to certify that the above plat has been compared with the original plat of record in the office of Register of Deeds of Wayne County, and found to be a true copy of the same

James D. Weir Notary Public

Wayne Co. Mich

A. H. Willmarth ad. 1903

Surveyor

11320


SUBDIVISION OF THE

— "NORTH PART OF OUT LOT NO 3" —

OF THE SUBDIVISION OF THE
REAR CONCESSION OF

— "PRIVATE CLAIM NO 7" —

— "CITY OF DETROIT" —

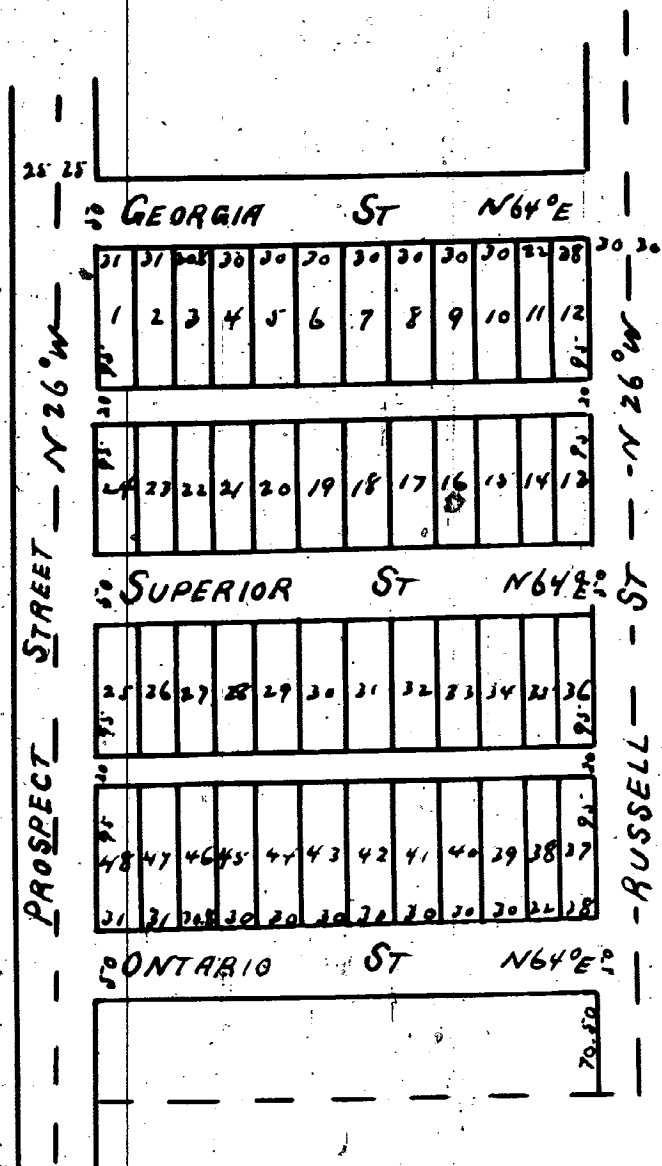

Received for Record Oct 11 1861 at 11 O'clock A.M.

Henry M. Whittelsey Register
By E. P. Rankin Dep't

I certify the above to be correct from survey and calculation Detroit Sep 30 1861 John F. Munro Sur.

State of Michigan } ss. On this thirtieth day of September 1861, before me a Notary Public in and for said County personally appeared John F. Munro Surveyor who is known to me to be the same person who certified to the above plat and acknowledged the same to be his free act and deed

Charles F. Clark

Notary Public

Wayne Co. Mich

Know all Men by these Presents that we Susanna Chattean & William B. Wesson & Laura E. his wife of the City of Detroit Michigan do hereby dedicate to the public all our right title and interest in and to the streets and alleys on the plat hereto annexed reserving to ourselves our heirs and assigns the reversion thereof whenever the same may be discontinued by law. Witness our hands and seals at Detroit this 27th day of September one thousand eight hundred and sixty one (1861)

In presence of
Charles F. Clark
A. M. Fairchild

(Signed in testimony)
Susanna Chattean
William B. Wesson
Laura E. Wesson

(Seal)

(Seal)

(Seal)

State of Michigan } ss. On this twenty seventh day of September A.D. 1861 before me a Notary Public in and for the County of Wayne personally came Susanna Chattean and William B. Wesson and Laura E. his wife to me known to be the same persons who executed the above instrument and acknowledged the same to be their free act and deed. And the said Laura E. Wesson wife of the said William B. Wesson upon a private examination separate and apart from her said husband acknowledged that she executed the same freely and without any fear or compulsion from any one

Charles F. Clark

Notary Public

Wayne County Mich

This is to certify that the above plat has been compared with the original plat of record in the office of Register of Deeds of Wayne County, and found to be a true copy of the same

A. H. Willmarth ad. 1903

Surveyor

I hereby certify that these plats are correct copies of the plats now on record in the Register of Deeds office, being made under the supervision of the Auditor General by tracing the plats on record and affixing thereto carefully compared copies of the dedications and certificates

Dated this 15th day of June 1910

Geo W Bennett

Clerk Aud. Genl. Dept.