


SUBDIVISION
"OF LOTS 13 & 14"
"MELDRUM FARM"

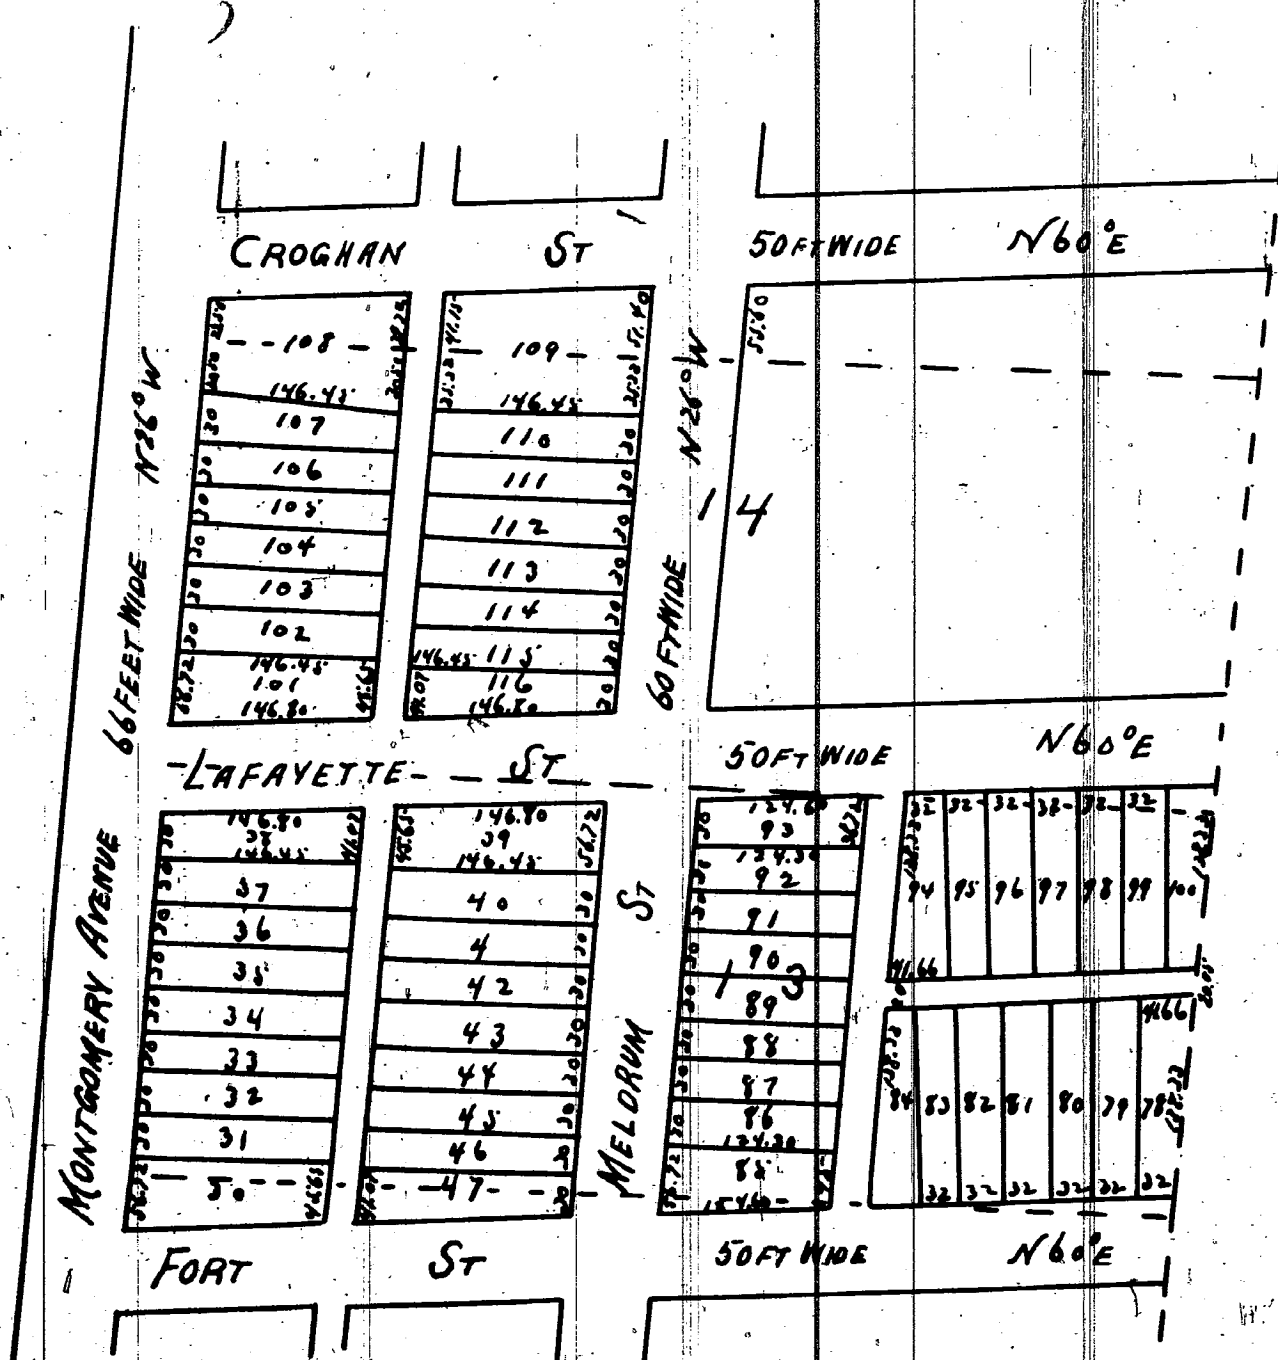

Received for Record Nov 23^d 1861 at 5 O'clock P.M.

Henry M. Whistler, Register
 By E. P. Rankin, Dep.

Know all Men by these Presents that George B. Russell of the City of Detroit in the County of Wayne and State of Michigan and Anna E. his wife have executed this Map or plat of the subdivision of Lots 13 & 14 Meldrum Farm in said County of Wayne for the purpose of having the same recorded in conformity to the requirements of Law in witness whereof they have hereunto set their hands and seals at said City of Detroit this twenty second day of November A.D. 1861 In presence of

Timothy McCarthy
 G. C. Miller

Geo. B. Russell
 Anna E. Russell

State of Michigan County of Wayne ss. On this twenty second day of November A.D. 1861 before me the undersigned a Notary Public in and for said County personally appeared George B. Russell and Anna E. his wife personally known to me to be the parties who executed the foregoing instrument and acknowledged the same to be their free act and deed. And the said Anna E. Russell wife of the said George B. on a private examination by me separate and apart from her said husband acknowledged that she executed the same freely and without fear of or compulsion from any one.

Timothy McCarthy
 Notary Public
 Wayne County
 Mich.

I certify the above to be correct from calculation Detroit Nov 18 1861
 Note - The dotted lines show the boundaries of Lots 13 & 14

In presence of E. P. Rankin J. Will Farland.


State of Michigan County of Wayne ss. On this 18th day of November A.D. 1861 before me the undersigned a Notary Public in and for said County personally appeared John F. Murray known to me to be the person who made the foregoing Certificate and acknowledged the execution thereof.

E. P. Rankin
 Notary Public
 in and for Wayne County
 Michigan

This is to certify that the above plat has been compared with the original plat of record in the office of Register of Deeds of Wayne County, and found to be a true copy of the same.

A. H. Willmarth A.D. 1903
 Surveyor

SUBDIVISION
"OF NORTH PART OF OUT LOT 27."
"STAUBIN FARM"
"DETROIT"

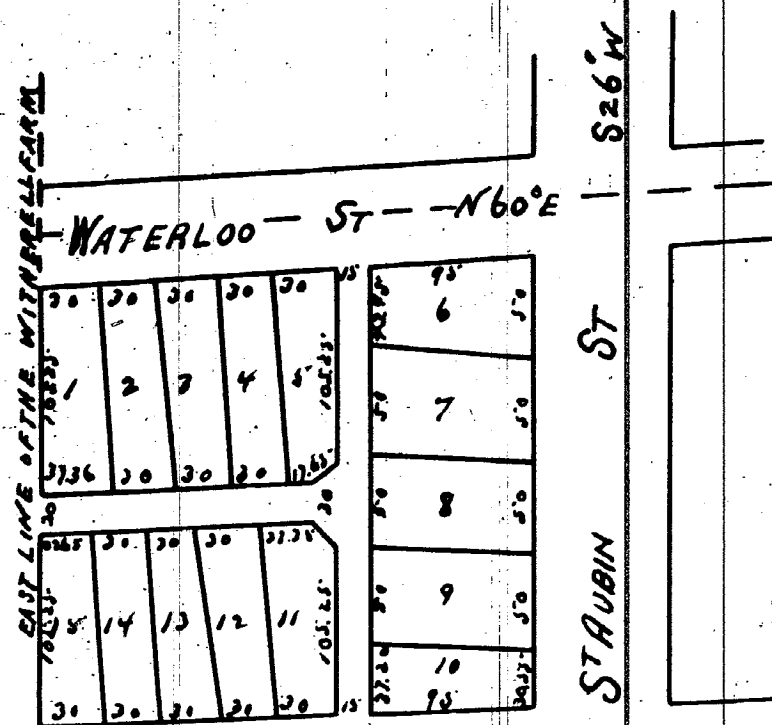

Received for Record May 19, 1863 at 10 O'clock A.M.

E. N. Lacroix, Reg. of Deeds
 By E. P. Rankin, Dep.

Know all men by these presents that we Henrietta Morass and Antoine Morass her husband of the City of Detroit Wayne County Michigan do hereby dedicate to the public the perpetual use of the Streets and Alleys on the plat hereto annexed reserving to ourselves our heirs and assigns the reversions thereof whenever the same may be discontinued by law. Witness our hands and seals at Detroit this twenty ninth day of January A.D. 1863 In presence of

Duncan Mackay
 Lucien Larned

Henrietta Morass
 Antoine Morass

State of Michigan } ss. On this twenty ninth day of January A.D. 1863 personally
 County of Wayne } appeared before me the undersigned a Notary Public in
 and for said County Henrietta Morass and Antoine her husband known to me to be the persons who executed the foregoing instrument or dedication of plat who severally acknowledged the same to be their free act and deed and the said Henrietta wife of said Antoine on a private examination by me separate and apart from her said husband acknowledged that she executed the same freely and without fear of or compulsion on the part of any one.

Duncan Mackay
 Notary Public
 Wayne County
 Michigan

This is to certify that the above plat has been compared with the original plat of record in the office of Register of Deeds of Wayne County, and found to be a true copy of the same.

A. H. Willmarth A.D. 1903
 Surveyor

I hereby certify that these plats are correct copies of the plats now on record in the Register of Deed office being made under the supervision of the Auditor General by tracing the plats on record and affixing thereto carefully compared copies of the dedications and certificates.

Dated this 16th day of June 1910

Geo. W. Bennett
 Clerk and Seal, Dep.

Approved Feb'y 20, 1863

E. A. Brush

Geo. Jerome

Commissioners on
 Plan of the City