


PLAN OF
 "SUBDIVISION OF THAT PART OF"
 "PRIVATE CLAIM NO 573."
 N.W. OF THE GRATIOT ROAD.
 AUGUST 12, 1859.

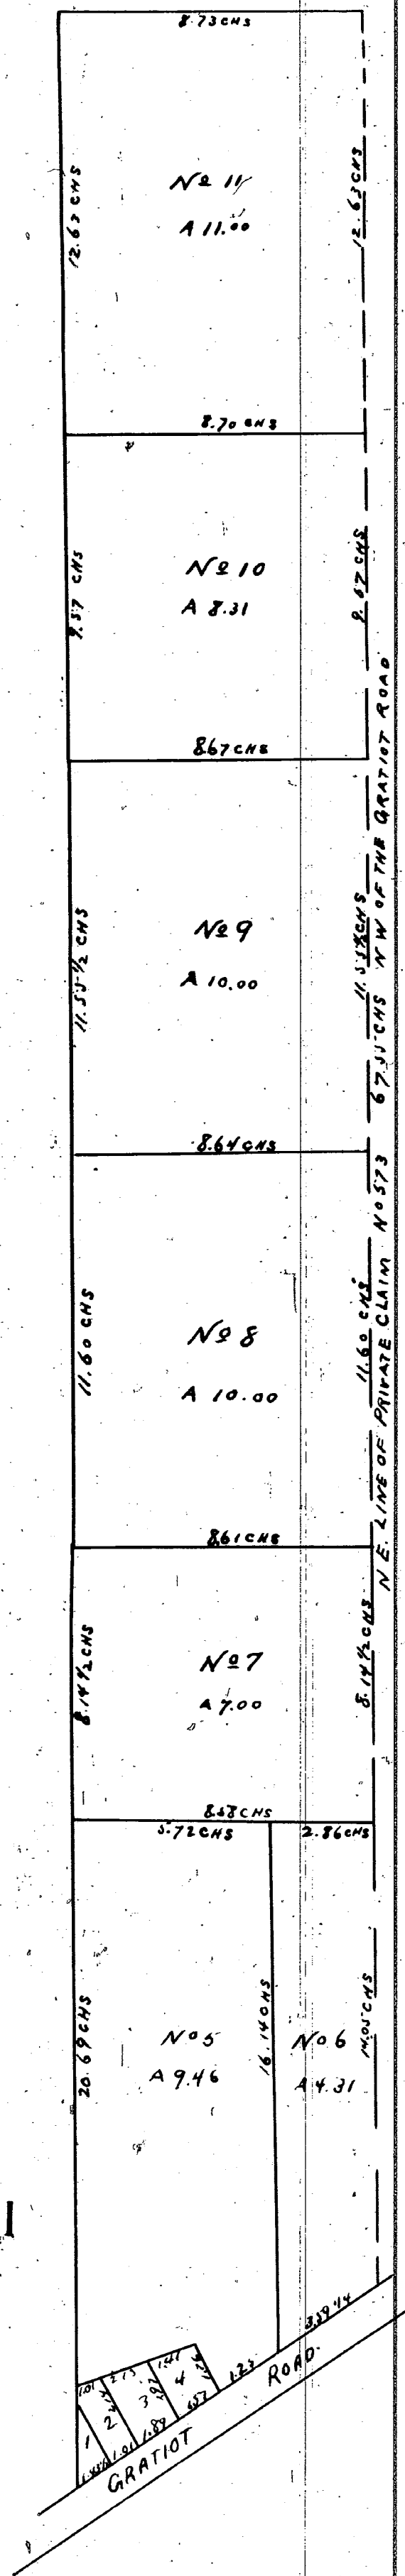

Received August 15th 1859 at 9 1/2 O'clock A.M.

H. S. Roberts Regr.

Know all men by these presents that We Catherine Damitis Christopher Damitis and Anthony Bersboch of the township of Hamtramck Wayne County State of Michigan owners of all that part of private land claim Number five hundred and twenty three (573) North Westerly of the Fort Gratiot road in said township have caused the said tract to be surveyed and subdivided and lots numbered as represented in the foregoing plat for our own and future owners convenience and caused the same to be entered of record for the purposes as aforesaid - In Witness whereof we have hereunto set our hands and seals this 12th day of August AD 1859

John M. Mack
 John Damitis

Catherine ^{her} Damitis

Christopher Damitis

Anthony Bersboch

State of Michigan } ss
 County of Wayne }

On this 12th day of August one thousand eight hundred and fifty nine before me one of the Justices of the Peace in and for said County personally came the above named Catherine Damitis Christopher Damitis and Anthony Bersboch known to me to be the persons who executed the foregoing instrument and acknowledged the same to be their free act and deed

John M. Mack
 Justice of the Peace

This is to certify that the above plat has been compared with the original plat of record in the office of Register of Deeds of Wayne County and found to be a true copy of the same.

A. H. Willmarth
 Surveyor

I hereby certify that this plat is a correct copy of the plat now on record in the Register of Deeds office being made under the supervision of the Auditor General by tracing the plat on record and affixing thereto a carefully compared copy of the dedication and certificate

Dated this 6th day of June 1910

Geo W Bennett

Clerk and Genl. Deft.