

— "BRUSH SUBDIVISION."


OF THAT PART OF THE

BRUSHFARM,

LYING EAST OF AND ADJOINING


PARK LOTS 6, 7, 8 & 9.

—, DETROIT, MAY 1862. —

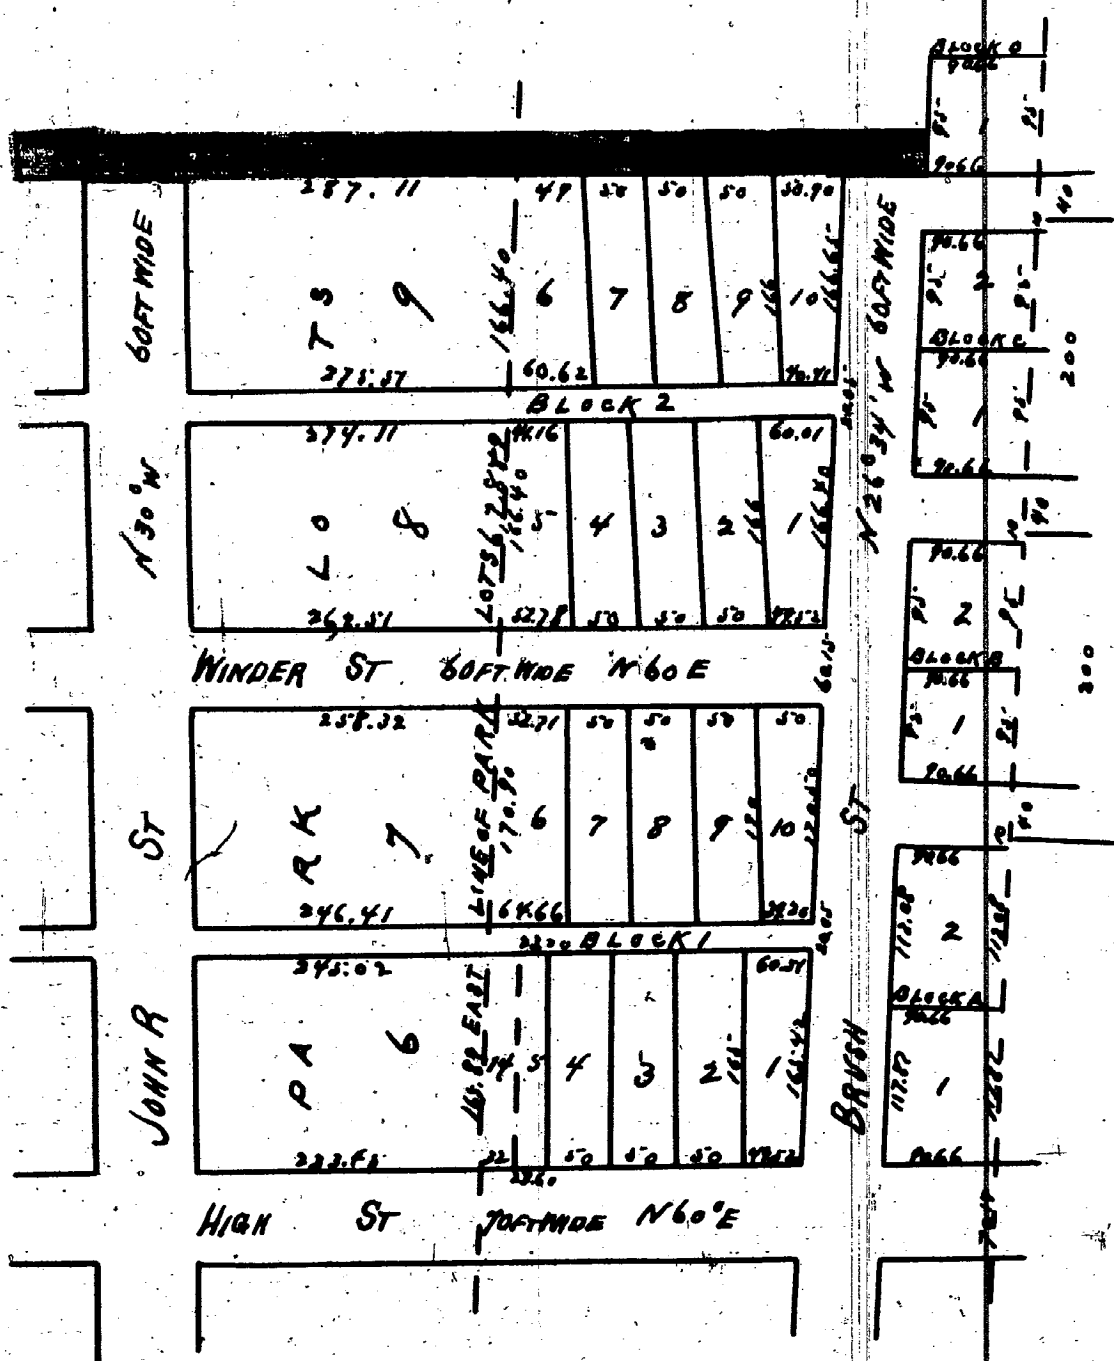

SMITH FARM

on Detroit & Birmingham ^{PLANK} Road, Township
of Greenfield, Wayne County, Michigan,
Known and described in the United States
General Land Office as the East Half of the
North-west Quarter, and West Half of North
east Quarter of Section Eleven, Township
One South Range Eleven East. Subdivided
in accordance with the following Plat
by Eugene T. Smith

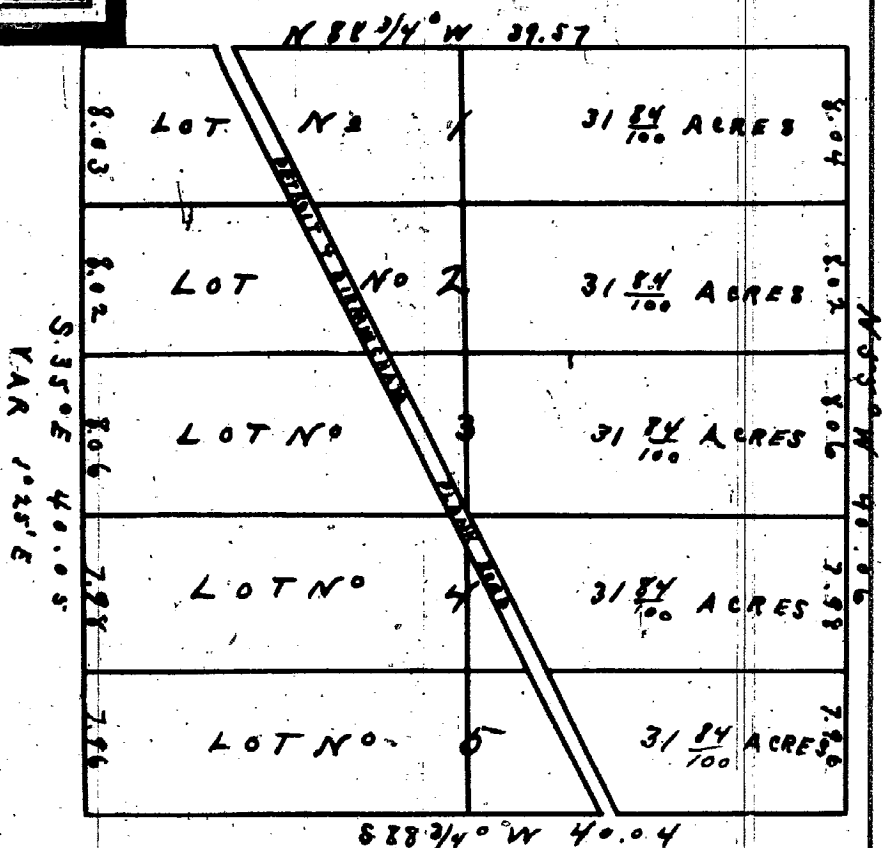

Received for Record May 20 1862 at 5 O'clock P.M.

Henry M. Whittlesey
Register of Deeds
By E. P. Rankin Dep.

Approved May 19. 1862

H. P. Baldwin } Commissioner
the Jerome } on Plan of City

I certify that the above plat of subdivision of that part of the Brush Farm lying East of and adjoining Park Lots 6, 7, 8, 9 in the City of Detroit, Was made by me according to law and from actual survey and calculation

Eugene Robinson
217

Eugene Robinson
City Surveyor

State of Michigan } ss
Wayne County }

State of Michigan } ss I, Edmund A. Brush, for my self and as attorney in
Washtenaw County } fact for Alfred Brush hereby acknowledge that I have
caused the above plat of subdivision of that part of the Brush Farm lying
East of and adjoining Park Lots 6, 7, 8, 9 in the City of Detroit to be made by
Engine Robinson City Surveyor of Detroit. Witness my hand
E. A. Brush

E. A. Brush
Alfred Brush by E. A. Brush

Taken and acknowledged before me
this 19th day of May A.D. 1862

Robt. E. Roberts Notary Public
Wayne County, Michigan

COMM COUNCIL
OCT 18-55
737-55

This is to certify that the above plat has been compared with the original plat of record in the office of Register of Deeds of Wayne County, and found to be a true copy of the same.

A. H. Willmarth
Surveyor

Received for Record May 18, 1863 at 3 1/2 o'clock P.M.
E. N. L.

E. N. Lacroix
Register of Deeds
By E. A. Rankin Dep.

I, the undersigned proprietor of the foregoing described farm to wit:
The East half of the Northwest quarter and the West half of the North East
quarter of Section Eleven Township, one South Range Eleven East do hereby
certify that the foregoing plat of said Farm was made at my request by
Eugene J. Smith for the purpose of having the same recorded according to law
and I hereby declare the same to be my act and deed. Witness my hand
and seal at Union in the County of Oakland and State of Michigan this
fifteenth day of May A.D. 1863

Signed and sealed in presence of
William H. Smith
Sarah E. Fineman

Marsha B. Smith 

State of Michigan } P.A.
County of Oakland }

State of Michigan }
County of Oakland } P.H.
On this fifteenth day of May A.D. 1863 personally
appeared before me a Notary Public in and for
said County Marshal B. Smith known to me to be the person who executed the
above Certificate and acknowledged the same to be her act and
deed.
E. T. Smith

Eugene T. Smith
Notary Public
Oakland Co.
Mich

This is to certify that the above plat has been compared with the original plat of record in the office of Register of Deeds of Wayne County, and found to be a true copy of the same.

a. H. Willenarth a. d. 1902
Surgeon

I hereby certify that these plats are correct copies of the plats now on record in the Register of Deeds office being made under the supervision of the Auditor General by tracing the plats on record and affixing thereto carefully compared copies of the dedications and certificates

Dated this 17th day of June 1910

Dated this 17th day of June 1910

Geo. W. Bennett
Clerk Aud. Genl. Dept.