


11327


BRUSH SUBDIVISION
 OF THAT PART OF THE
BRUSH FARM
 LYING EAST OF AND ADJOINING
PARK LOTS 6, 7, 8 & 9
 — DETROIT MAY 1862. —

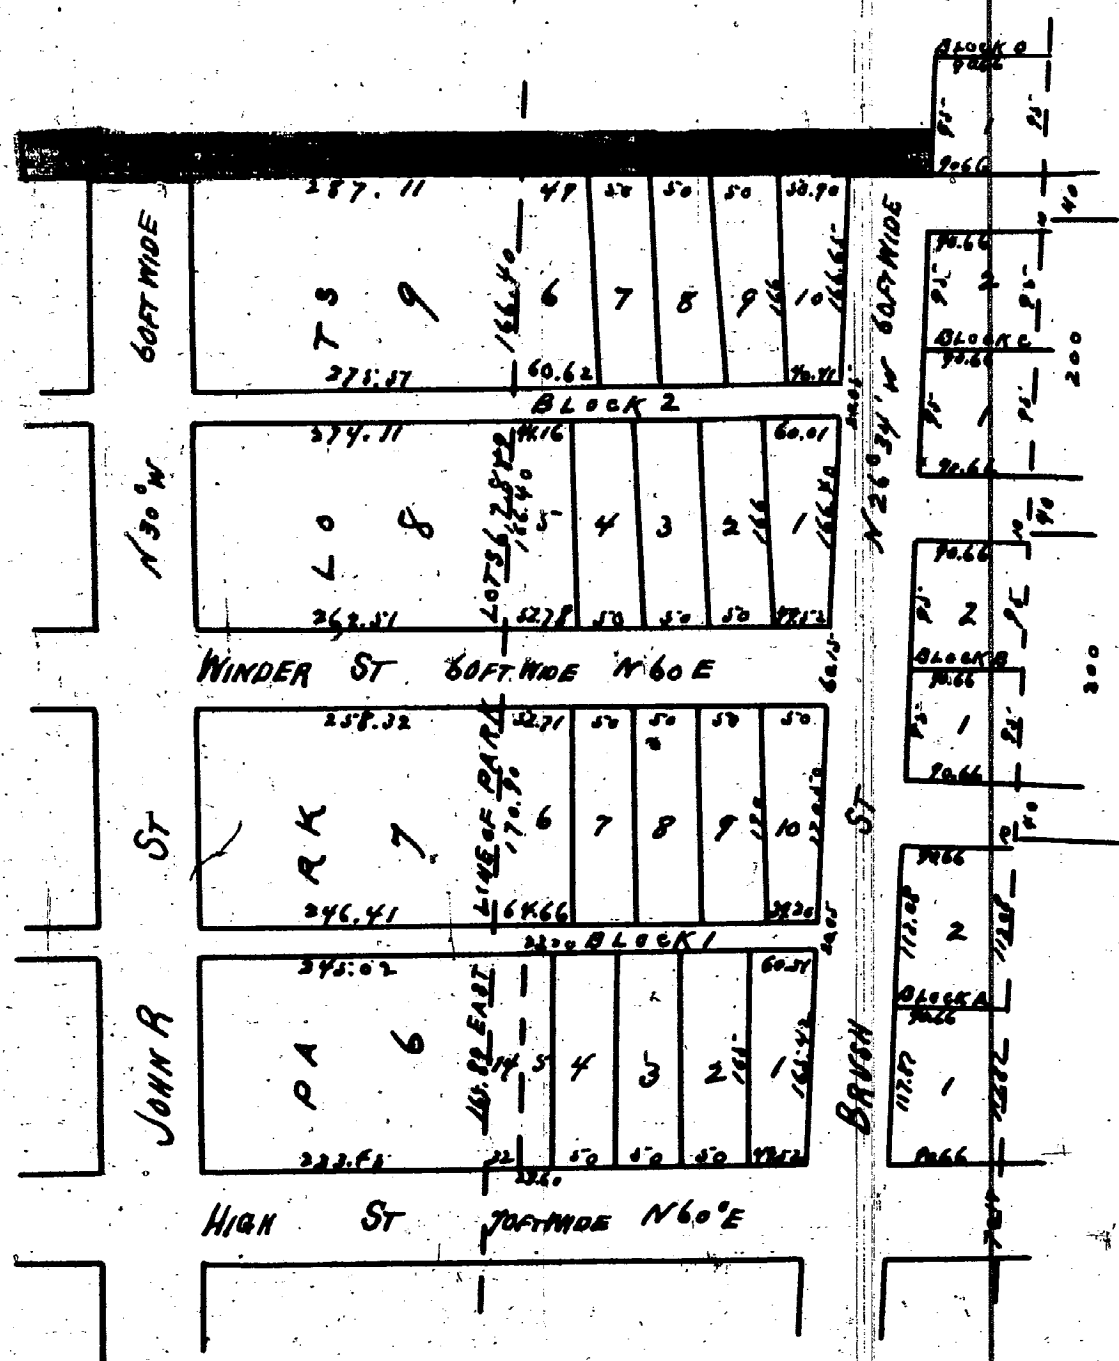

SMITH FARM

on Detroit & Birmingham Road, Township of Greenfield, Wayne County Michigan known and described in the United States General Land Office as the East Half of the North-west Quarter, and West Half of North-east Quarter of Section Eleven, Township One South Range Eleven East. Subdivided in accordance with the following Plat by Eugene T. Smith

11328

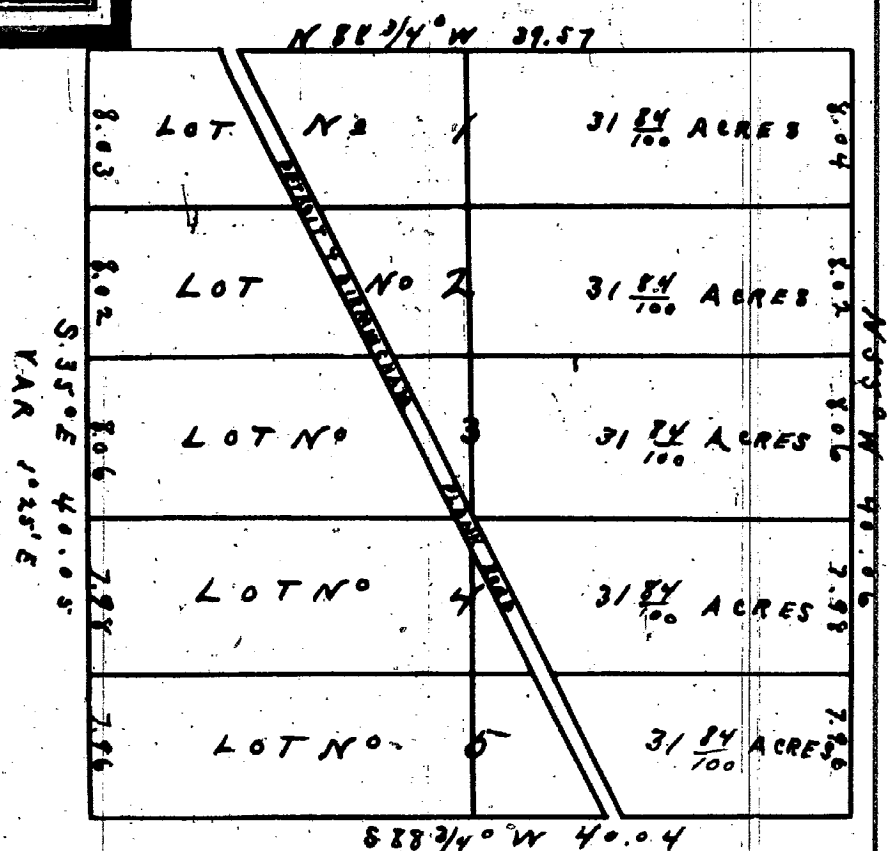

Received for Record May 20 1862 at 5 O'clock P.M.

Henry M. Whittlesey
 Register of Deeds
 By E. P. Rankin Dep.

Approved May 19, 1862

H. P. Baldwin } Commissioners
 Geo. Jerome } on Plan of City

I certify that the above plat of subdivision of that part of the Brush Farm lying East of and adjoining Park Lots 6, 7, 8, 9 in the City of Detroit was made by me according to plan and from actual survey and calculation
 Eugene Robinson City Surveyor

State of Michigan } ss
 Wayne County }

I, Edmund A. Brush for myself and as attorney in fact for Alfred Brush hereby acknowledge that I have caused the above plat of subdivision of that part of the Brush Farm lying East of and adjoining Park Lots 6, 7, 8, 9 in the City of Detroit to be made by Eugene Robinson City Surveyor of Detroit. Witness my hand
 E. A. Brush
 Alfred Brush by E. A. Brush

Taken and acknowledged before me
 this 19th day of May A.D. 1862

Robt. E. Roberts Notary Public
 Wayne County, Michigan

COMM COUNCIL
 OCT 18-55
 737-55

This is to certify that the above plat has been compared with the original plat of record in the office of Register of Deeds of Wayne County, and found to be a true copy of the same.

A. H. Willmarth
 Surveyor

Received for Record May 18 1863 at 3 1/2 O'clock P.M.

E. N. Lacroix
 Register of Deeds
 By E. P. Rankin Dep.

I, the undersigned proprietor of the foregoing described farm to wit: The East half of the Northwest Quarter and the West half of the North East Quarter of Section Eleven Township One South Range Eleven East do hereby certify that the foregoing plat of said Farm was made at my request by Eugene T. Smith for the purpose of having the same recorded according to law and I hereby declare the same to be my act and deed. Witness my hand and seal at this in the County of Oakland and State of Michigan this fifteenth day of May A.D. 1863

Witness and sealed in presence of
 William H. Smith
 Sarah C. Fineman

Marsha B. Smith (Seal)

State of Michigan } ss
 County of Oakland }

On this fifteenth day of May A.D. 1863 personally appeared before me a Notary Public in and for said County Marsha B. Smith known to me to be the person who executed the above Certificate and acknowledged the same to be her act and deed.

Eugene T. Smith
 Notary Public
 Oakland Co.
 Michigan

This is to certify that the above plat has been compared with the original plat of record in the office of Register of Deeds of Wayne County, and found to be a true copy of the same.

A. H. Willmarth A.D. 1903
 Surveyor

I hereby certify that these plats are correct copies of the plats now on record in the Register of Deeds office being made under the supervision of the Auditor General by tracing the plats on record and affixing thereto carefully compared copies of the dedications and certificates

Dated this 17th day of June 1910

Geo. W. B. Smith
 Clerk Aud. Genl's. Dept.