


*J. GIBSON'S RESUBDIVISION OF
Lots 12, 13, 14 and 18 of Block 13 of the
Subdivision of the Labrosse and Baker Farms
Detroit*

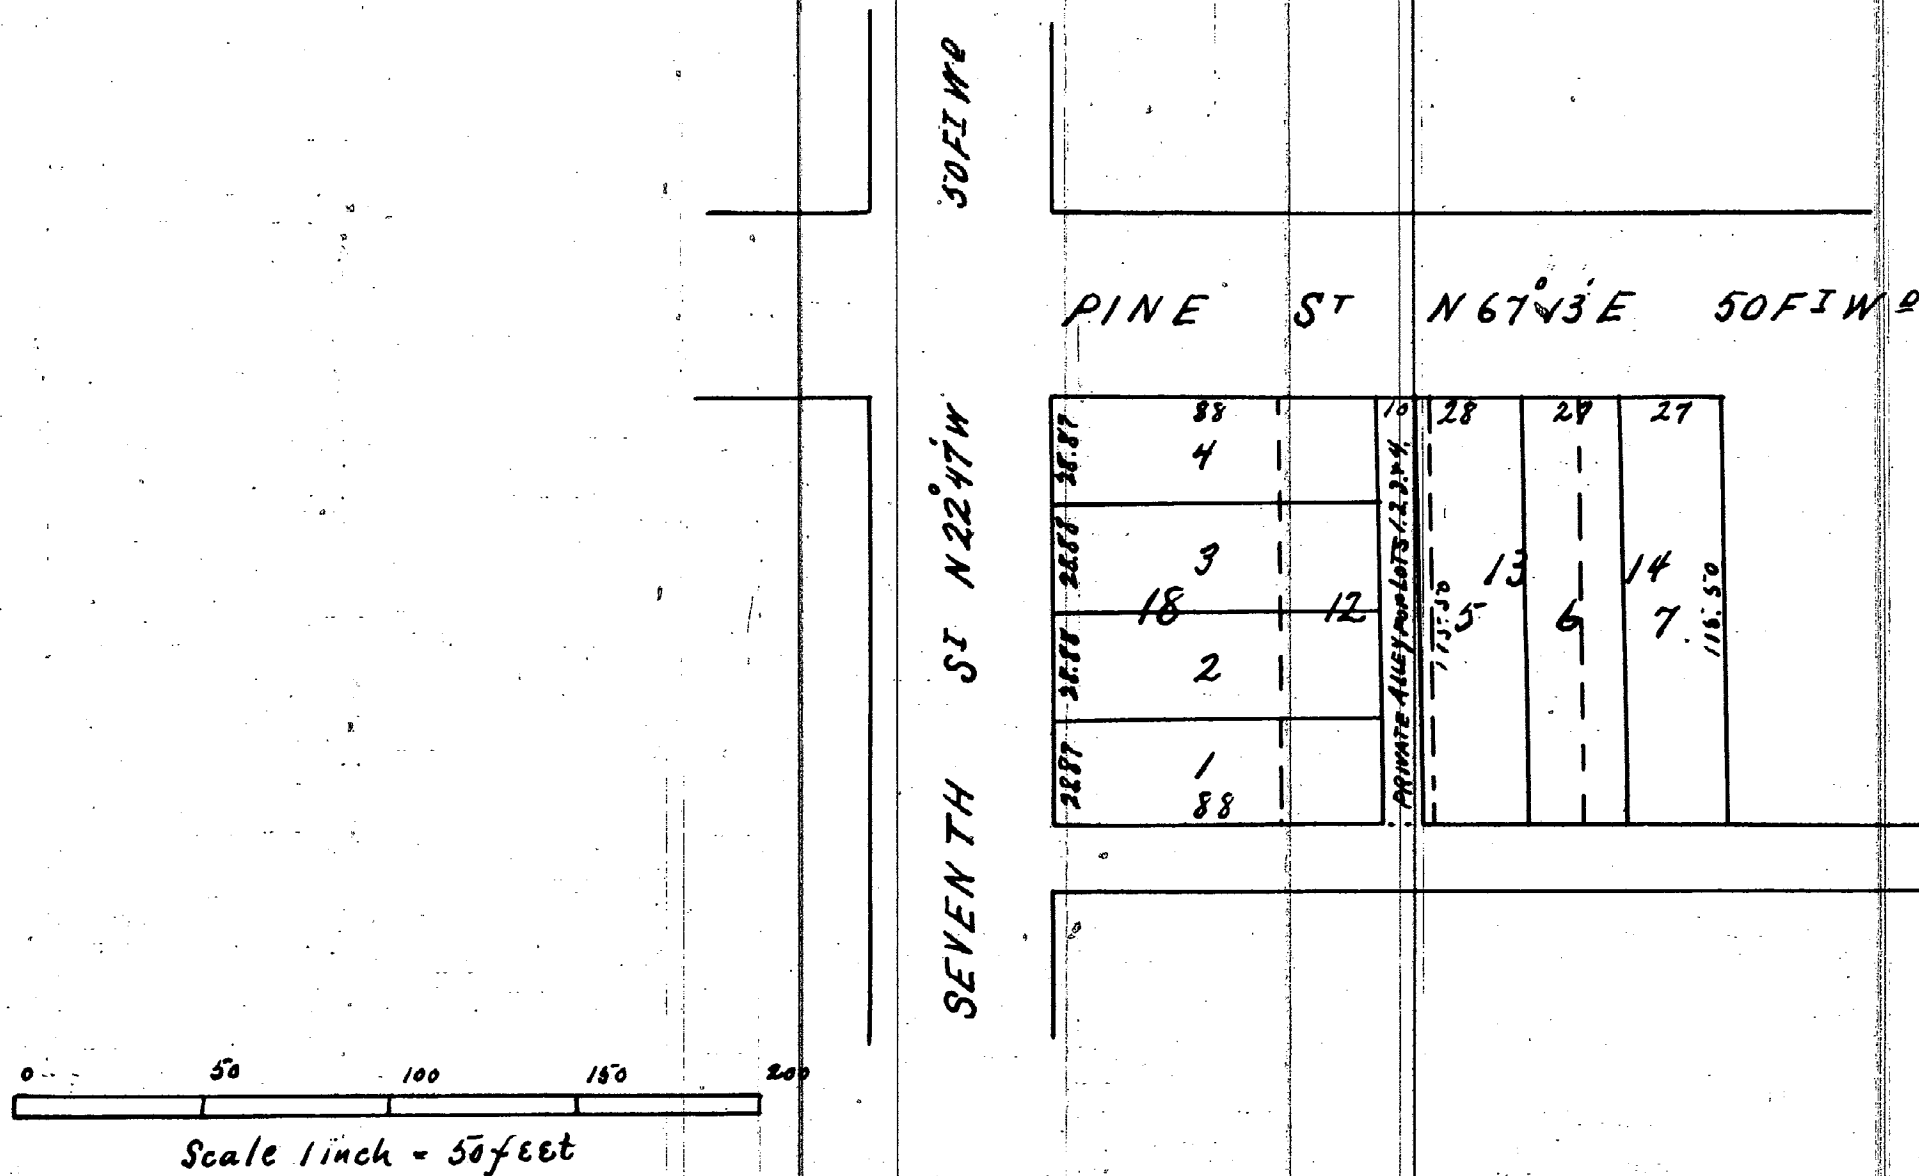

I, hereby Certify the above Plat to be Correct

John M. Loughlin
Surveyor

Know all men by these presents that I John Gibson have caused to be made for record the above map of the resubdivision of Lots 12, 13, 14 & 18 of Block 13 of the subdivision of the Labrosse and Baker farms
State of Michigan } s.s. In presence of { *J. W. McMillan*
County of Wayne } *E. N. Lathers* *John Gibson*

on this eleventh day of July in the year eighteen Hundred & seventy four before me the subscriber a Notary Public for said County personally appeared John Gibson to me known to be the same person described in and who executed the within instrument and acknowledged the same to be his free act and deed

J. W. McMillan
Notary Public

We John W. McMillan Register of Deeds for Wayne County Michigan and John M. Loughlin Surveyor do hereby certify that we have carefully compared the above copy of Plat of J. Gibson's Resubdivision of Lots 12, 13, 14 and 18 of Block 13 of the Subdivision of the Labrosse and Baker Farms with the original Plat or Map of said Resubdivision and find it an exact duplicate copy thereof and of the whole of said Plat or Map.

Recorded July 15th 1874

J. W. McMillan Reg.

J. W. McMillan Register
John M. Loughlin Surveyor

I hereby certify that this plat is a correct copy of the plat now on record in the Register of Deeds office, being made under the supervision of the Auditor General by tracing the plat on record and affixing there to a carefully compared copy of the ~~dedication~~ and certificate.

Dated this 18th day of June 1910

Geo. W. Bennett
Clark and Genl. Dept.