11332

SUBDIVISION
OF THAT PART OF
"PRIVATE LAND CLAIM No 11 & 453"
NORTHWESTERLY OF THE FORT GRATIOT ROAD
KNOWN AS THE
"COLLINS FARM"

Received the 10th March 1860 at 8 O'Clock P.M.
N. S. Roberts
Regr

Know all men by these presents that We. S. B. Morse William Adair and Henry Zander Executors of the Estate of William Collins. deceased late of the City of Detroit and State of Michigan have executed the within plat for the purpose of having the same recorded according to the requirements of the law. And We do hereby dedicate to the Public the perpetual use of Collins Street as laid out upon said plat.

Witness our hands and seals at Detroit this 10th day of March A.D. 1860.

In presence of
N. S. Roberts
E. P. Rankin

S. B. Morse (L.S.)
Henry Zander (L.S.)
Wm Adair (L.S.)
Executors &c

State of Michigan } ss.
County of Wayne }

On this 10th day of March A.D. 1860 before me a Notary Public for said County personally appeared S.B. Morse William Adair and Henry Zander executors of the Estate of William Collins deceased Known to me to be the persons who executed the foregoing instrument and acknowledged the same to be their free act and deed.

N. S. Roberts (L.S.)
Notary Public
Wayne County
Michigan

I hereby certify that this plat is a correct copy of the plat now on record in the Register of Deeds office being made under the supervision of the Auditor General by tracing the plat on record and affixing thereto a carefully compared copy of the certificates and dedication.

Dated the 8th day of June 1910
Geo. W. Bennett
Clerk Aud. Gen'l's. Dept.

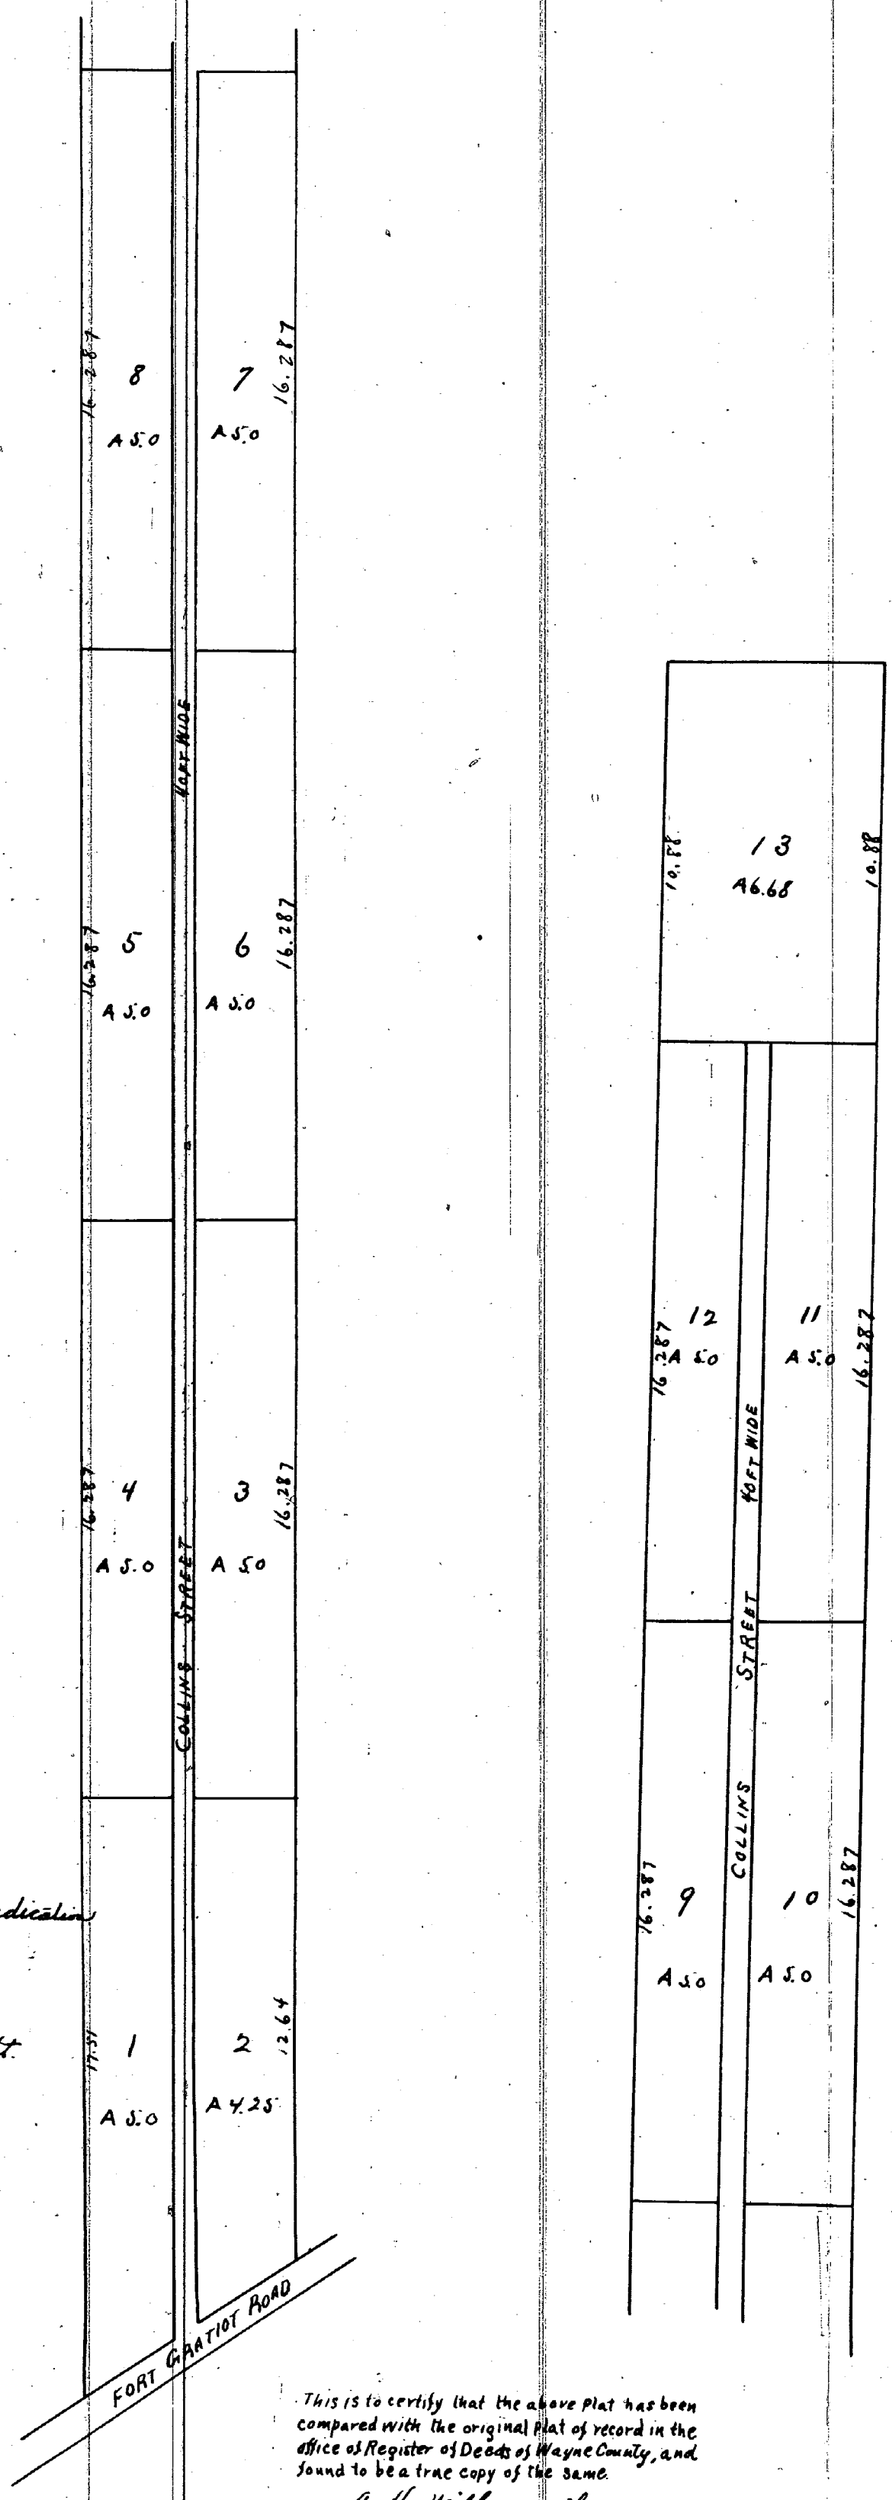

This is to certify that the above Plat has been compared with the original Plat of record in the office of Register of Deeds of Wayne County, and found to be a true copy of the same.

A. H. Willmarth
Surveyor

ClibPDF - www.fastio.com