
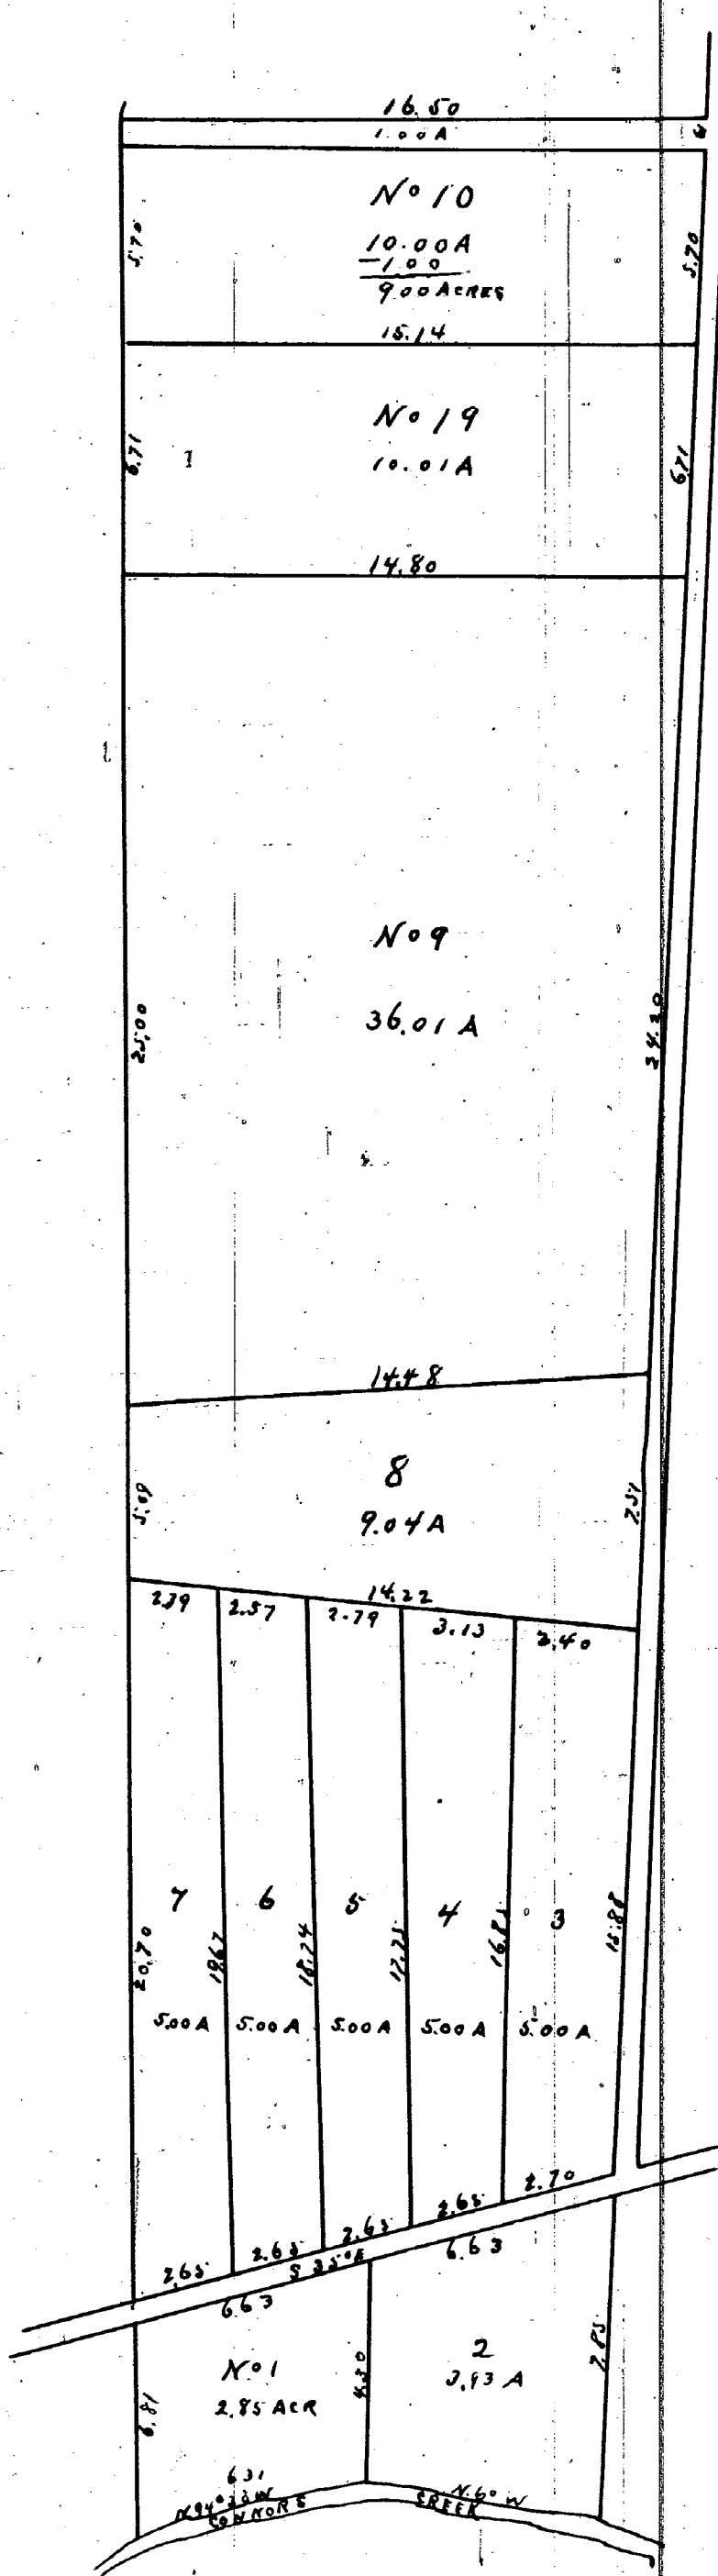


— "SUBDIVISION" —
 OF THE SOUTHERLY PART OF
 — "PRIVATE CLAIM No 10," —
 — "TOWN 1 SOUTH RANGE 12 EAST." —

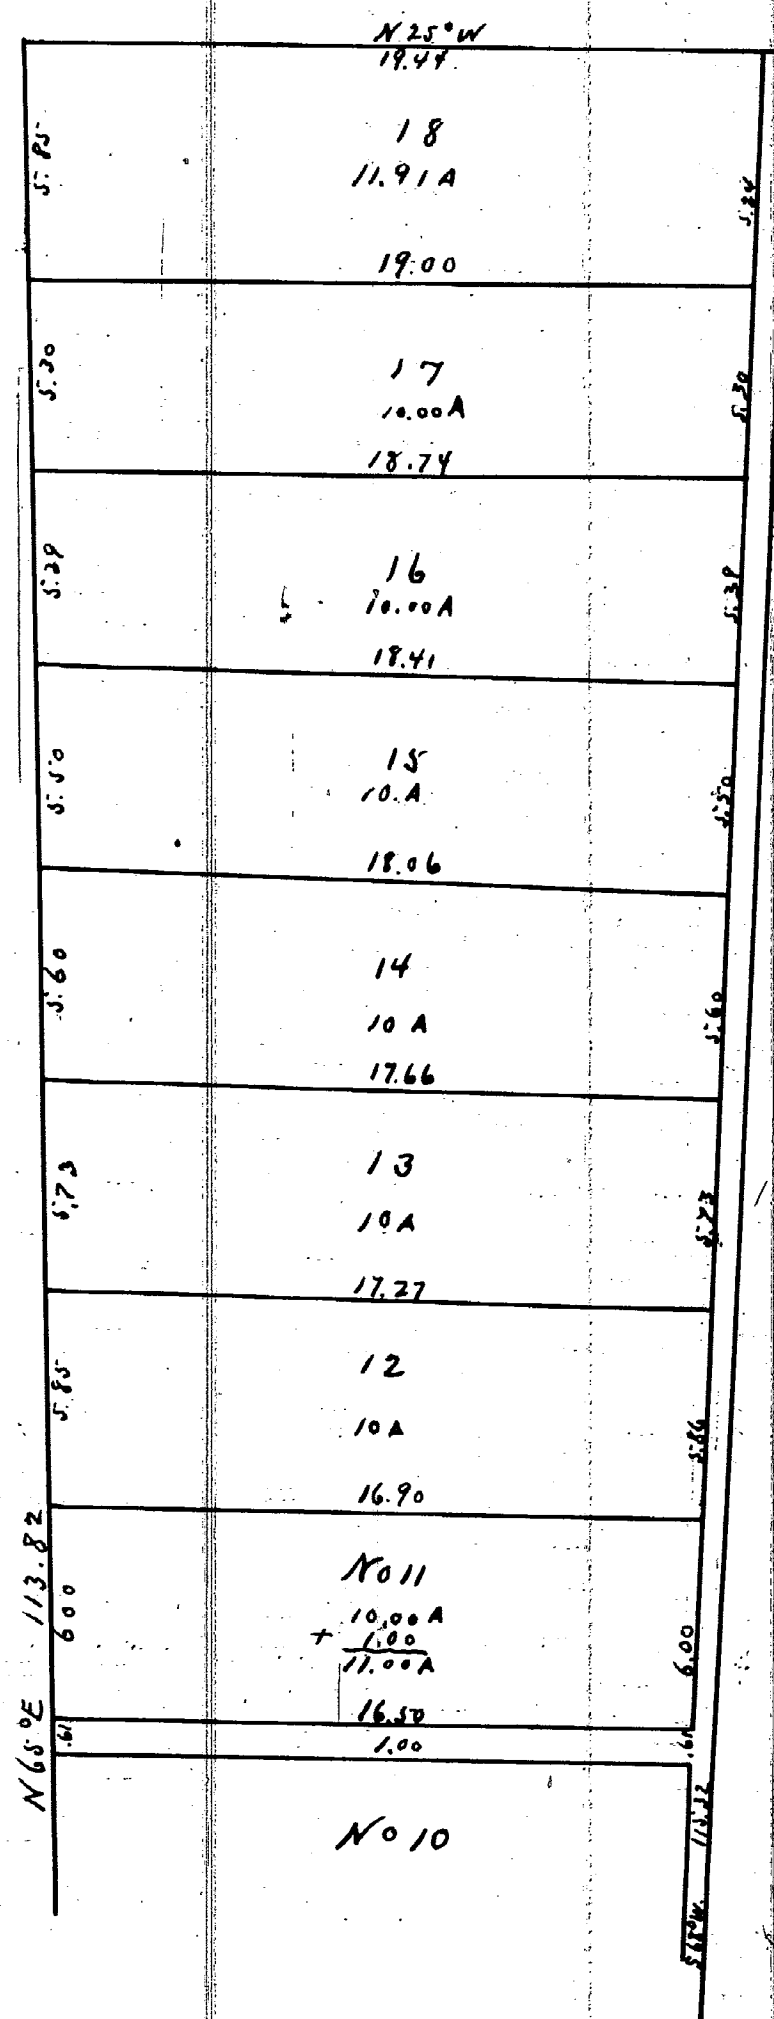

This is to certify that the above plat has been compared with the original plat of record in the office of Register of Deeds of Wayne County, and found to be a true copy of the same.

A. H. Williams
 Surveyor

I hereby certify that this plat is a correct copy of the plat now on record in the Register of Deeds Office, being made under the supervision of the Auditor General by tracing the plat on record and affixing thereto a carefully compared copy of the certificate.

Dated this 8th day of June 1910

Geo. H. Schmidt
 Clerk and Gen'l. Supt.

This plat has no specific dedication.