


SUBDIVISION
OF THE NORTH (1/2) HALF OF
— "OUTLOT 186" —
OF THE
— "RIVARD FARM" —

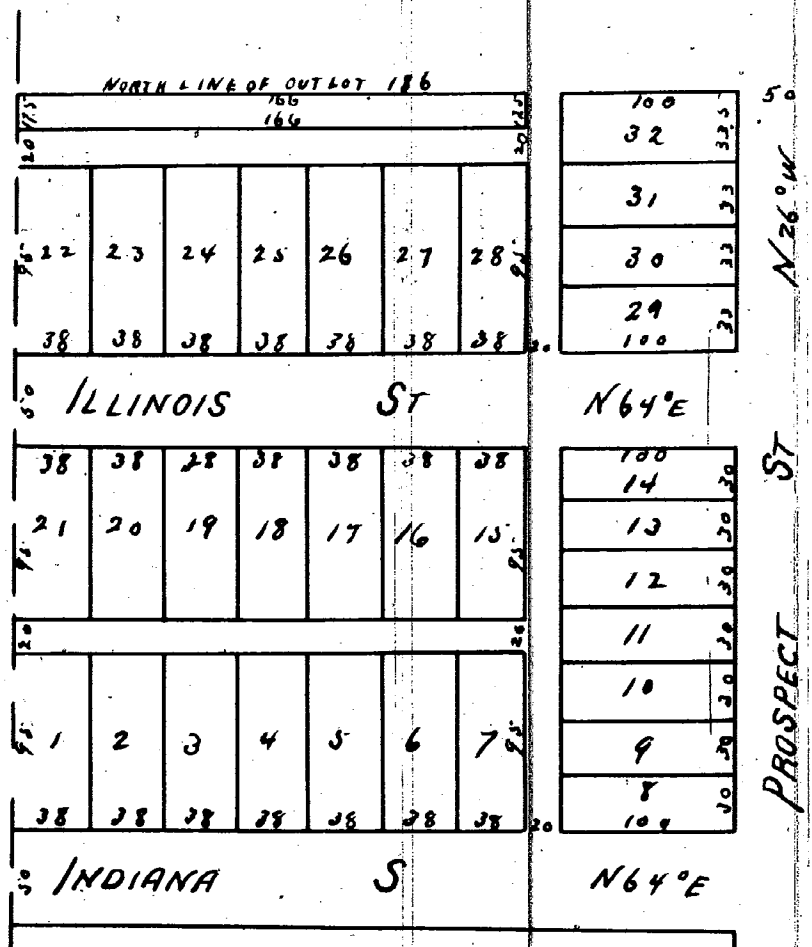


Approved Jan'y 27-1860
E. A. Brush
H. P. Baldwin
Commissioners on plan of the City

Received May 21st 1860 at 1 1/2 O'clock P.M.
H. S. Roberts
Reg'r.
Know all men by these presents that I, William H. Langley of Detroit Michigan do hereby dedicate to the Public the perpetual use of the streets and alleys on the plat hereto annexed reserving to ourselves our heirs and assigns the reversion thereof of whomsoever the same may be discontinued by law
Witness my hand and seal this 19th day of May AD 1860.
In presence of }
H. S. Roberts }
E. P. Rankin }
William H. Langley

State of Michigan } ss. On this 19th May 1860 before me a Notary
County of Wayne } Public for said County personally appeared
William H. Langley to me known to be the person who executed the
foregoing instrument & acknowledged the same to be his free
act and deed.
E. P. Rankin
Notary Public
Wayne Co.
Michigan

This is to certify that the above plat has been compared with the original plat of record in the office of Register of Deeds of Wayne County and found to be a true copy of the same.
A. H. Willmarth
Surveyor.

PLAT OF SUBDIVISION
— OF THE N. PART OF OUTLOT N^o 7. —
— REAR CONCESSION OF THE —
— "MULLETT FARM" —
— IN THE CITY OF DETROIT OCT 1869 —

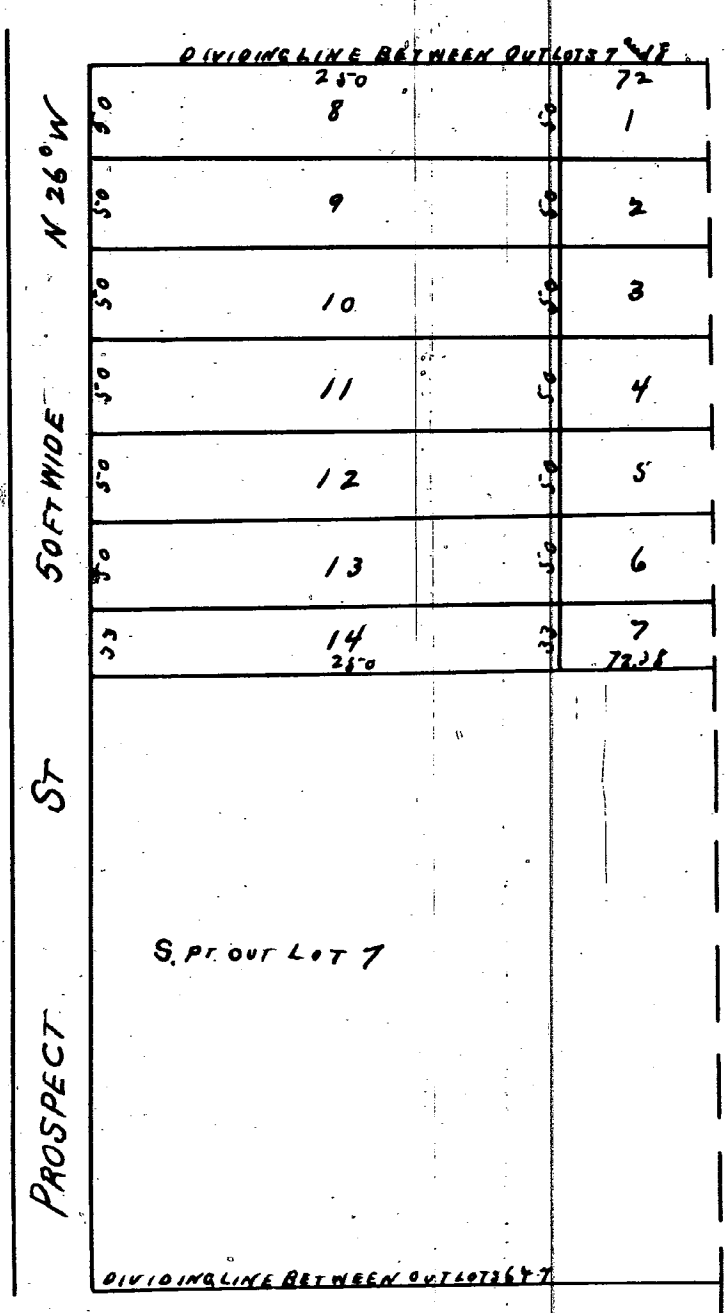

Received the 4th June 1860 at 11 O'clock A.M.
H. S. Roberts
Register
Know all men by these presents that we Charles J. Trombly and Elizabeth his wife of Detroit Michigan do present this plat for Public Record
Witness our hands & seals this fifth day of March 1860
C. J. Trombly
Elizabeth Trombly
Garry Spencer
Justice of the Peace
Wayne County
Michigan

State of Michigan } ss. On this sixth day of March eighteen hundred
County of Wayne } and sixty before me a Justice of the Peace
for said County personally came Charles J. Trombly and Elizabeth
his wife known to me to be the persons who executed the fore
going instrument and acknowledged the same to be their
free act and deed.
Garry Spencer
Justice of the Peace
Wayne County
Michigan

This is to certify that the above plat has been compared with the original plat of record in the office of Register of Deeds of Wayne County and found to be a true copy of the same.
A. H. Willmarth
Surveyor.

I hereby certify that these plats are correct copies of the plats now on record in the Register of Deeds office, being made under the supervision of the Auditor General by tracing the plats on record and affixing thereto carefully compared copies of the dedications and certificates.
Dated this 8th day of June 1910
Geo W. Bennett
Clerk Aud. Genl's Dept.