


SUBDIVISION  
OF THE NORTH (1/2) HALF OF  
— "OUTLOT 186" —  
OF THE  
— "RIVARD FARM" —

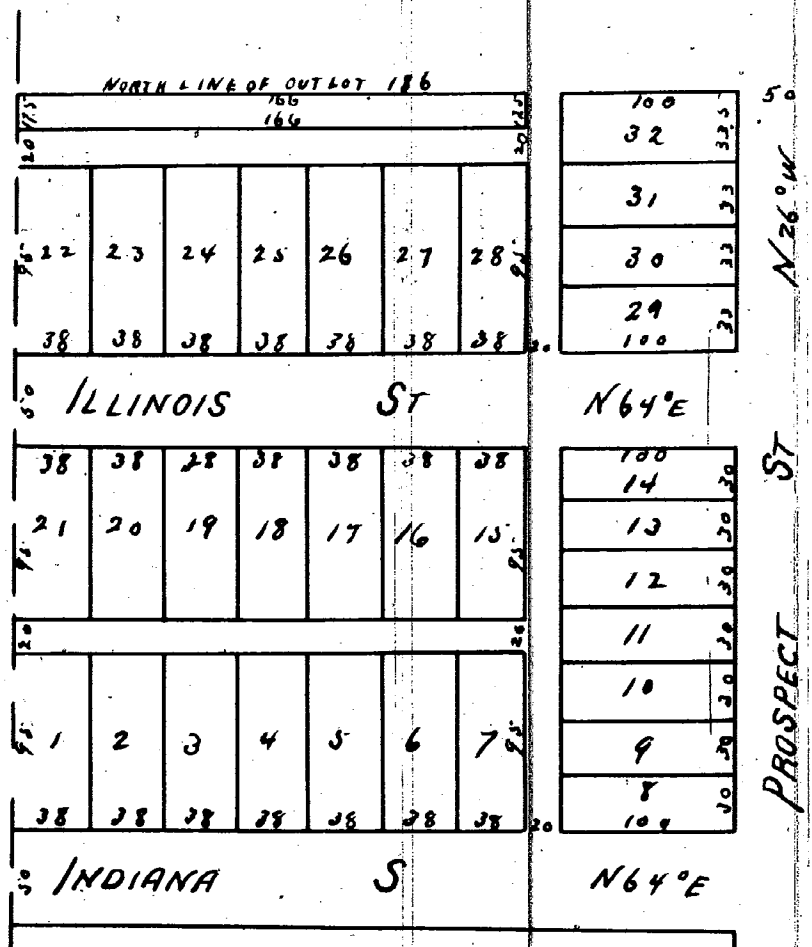


Approved Jan'y 27-1860  
E. A. Brush  
H. P. Baldwin  
Commissioners on plan of the City

Received May 21<sup>st</sup> 1860 at 1 1/2 O'clock P.M.  
H. S. Roberts  
Reg'r.  
Know all men by these presents that I, William H. Langley of Detroit Michigan do hereby dedicate to the Public the perpetual use of the streets and alleys on the plat hereto annexed reserving to ourselves our heirs and assigns the reversion thereof of whomsoever the same may be discontinued by law  
Witness my hand and seal this 19<sup>th</sup> day of May AD 1860.  
In presence of }  
H. S. Roberts }  
E. P. Rankin }  
William H. Langley

State of Michigan } ss. On this 19<sup>th</sup> May 1860 before me a Notary  
County of Wayne } Public for said County personally appeared  
William H. Langley to me known to be the person who executed the foregoing instrument & acknowledged the same to be his free act and deed.  
E. P. Rankin  
Notary Public  
Wayne Co.  
Michigan

This is to certify that the above plat has been compared with the original plat of record in the office of Register of Deeds of Wayne County and found to be a true copy of the same.  
A. H. Willmarth  
Surveyor.

PLAT OF SUBDIVISION  
— OF THE N. PART OF OUTLOT N<sup>o</sup> 7. —  
— REAR CONCESSION OF THE —  
— "MULLETT FARM" —  
— IN THE CITY OF DETROIT OCT 1869 —

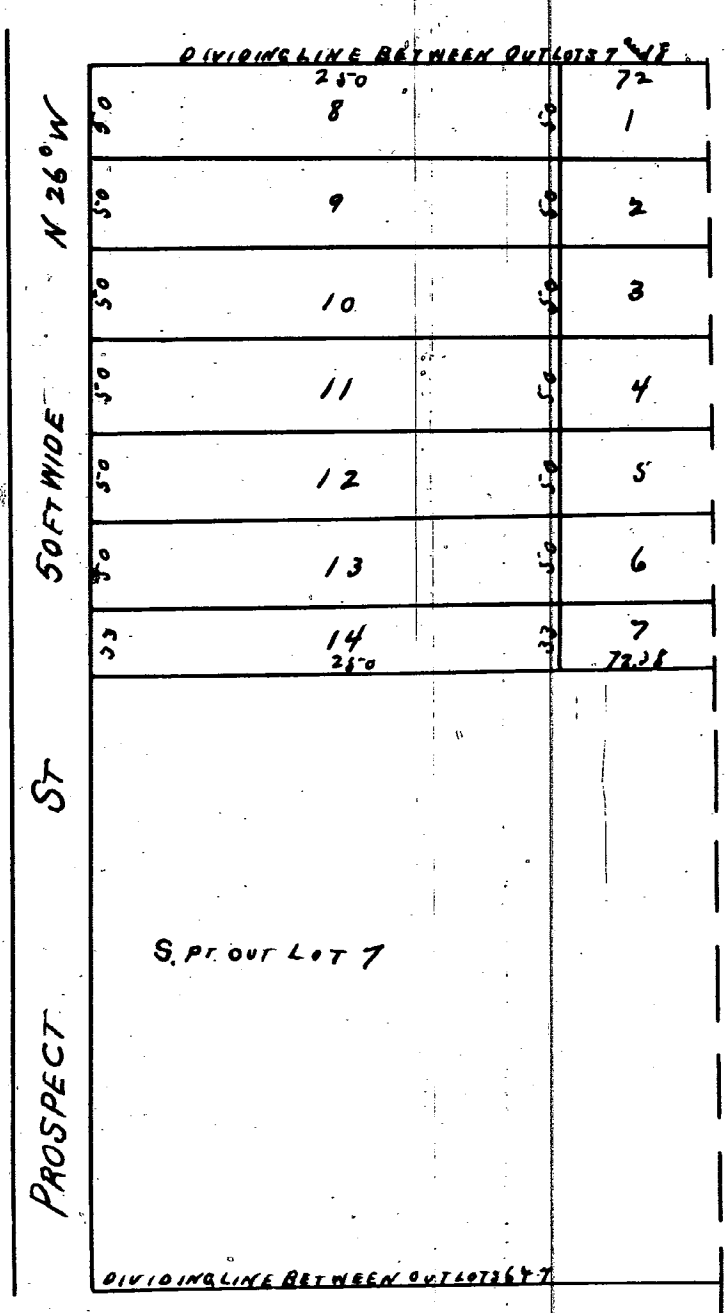

Received the 4<sup>th</sup> June 1860 at 11 O'clock A.M.  
H. S. Roberts  
Register  
Know all men by these presents that we Charles J. Trombley and Elizabeth his wife of Detroit Michigan do present this plat for Public Record  
Witness our hands & seals this fifth day of March 1860  
C. J. Trombley  
Elizabeth Trombley  
Garry Spencer  
Justice of the Peace  
Wayne County  
Michigan

State of Michigan } ss. On this sixth day of March eighteen hundred and sixty before me a Justice of the Peace for said County personally came Charles J. Trombley and Elizabeth his wife known to me to be the persons who executed the foregoing instrument and acknowledged the same to be their free act and deed.  
Garry Spencer  
Justice of the Peace  
Wayne County  
Michigan

This is to certify that the above plat has been compared with the original plat of record in the office of Register of Deeds of Wayne County and found to be a true copy of the same.  
A. H. Willmarth  
Surveyor.

I hereby certify that these plats are correct copies of the plats now on record in the Register of Deeds office, being made under the supervision of the Auditor General by tracing the plats on record and affixing thereto carefully compared copies of the dedications and certificates.  
Dated this 8<sup>th</sup> day of June 1910  
Geo W. Bennett  
Clerk Aud. Genl's Dept.