


PLAT OF THE
 "SUBDIVISION OF LOT 9,"
 "OF THE SUBDIVISION
 OF THE REAR OF THE
 "FORSYTH FARM,"
 "FOR THE ESTATE OF JAMES CONNOR."

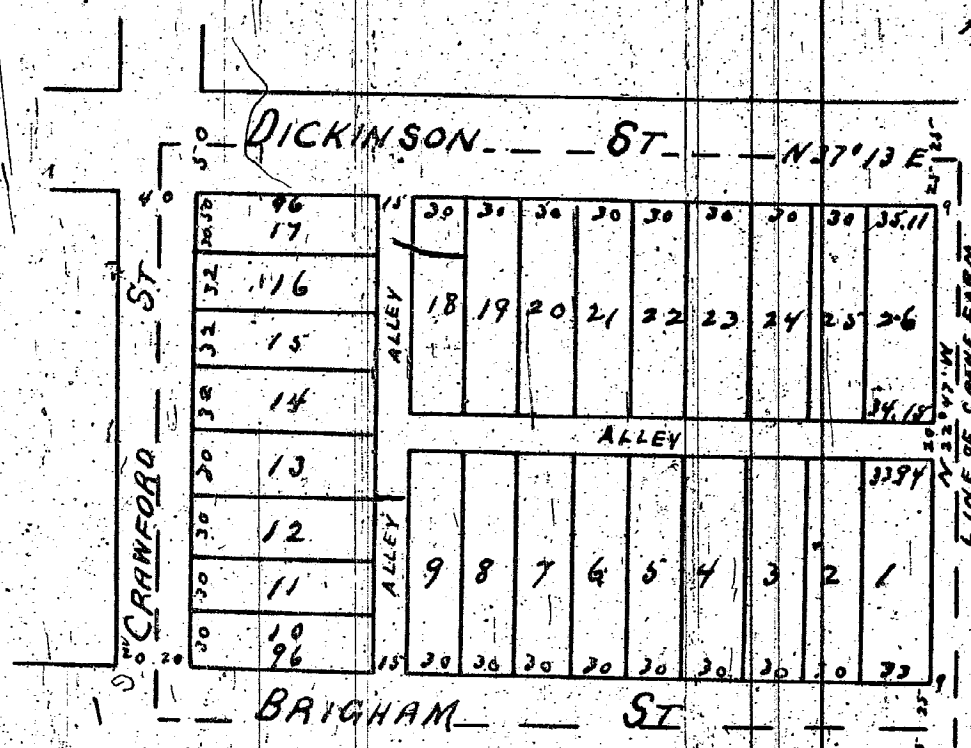

This is to certify that the above plat has been compared with the original plat of record in the office of Register of Deeds of Wayne County, and found to be a true copy of the same.

A. H. Willmarth Surveyor

Received Dec 5th 1859 at 2 O'clock P.M.

H. S. Roberts

Know all men by these presents, That We Albert Crane and Anna his wife and William B. Wesson and Laura E. his wife, do hereby dedicate to the perpetual use of the public all the streets and alleys on the plat hereto annexed, especially reserving to ourselves our heirs and assigns the revenue thereof whenever the same may be discontinued by Law. Witness our hands and seals at Detroit, this second day of December 1859.


Albert Crane
 Anna Crane
 William B. Wesson
 Laura E. Wesson

State of Michigan } ss. On this second day of December A.D. 1859 before me the subscriber a Notary Public in and for said County of Wayne, appeared Albert Crane and Anna his wife and William B. Wesson and Laura E. his wife to me known to be the same persons described in and who executed the written instrument and acknowledged the same to be their free act and deed. And the said Anna Crane, wife of the said Albert and Laura E. Wesson wife of the said William B. on a private examination separate and apart from their said husbands acknowledged that they executed the same freely and without any fear or compulsion from any one.

Chas. F. Clark
 Notary Public
 Wayne Co.
 Mich.

Received December 12th 1859 at 10 O'clock AM
 H. S. Roberts
 Register

"H. McCAIN'S"
 "SUBDIVISION OF THE"
 "EASTERN 2/3 PART OF LOT 17"
 "AND ALL OF LOTS 18, 19, 20 & 21 BLOCK 6"
 "WITHERELL FARM"
 "CITY OF DETROIT, MICHIGAN"

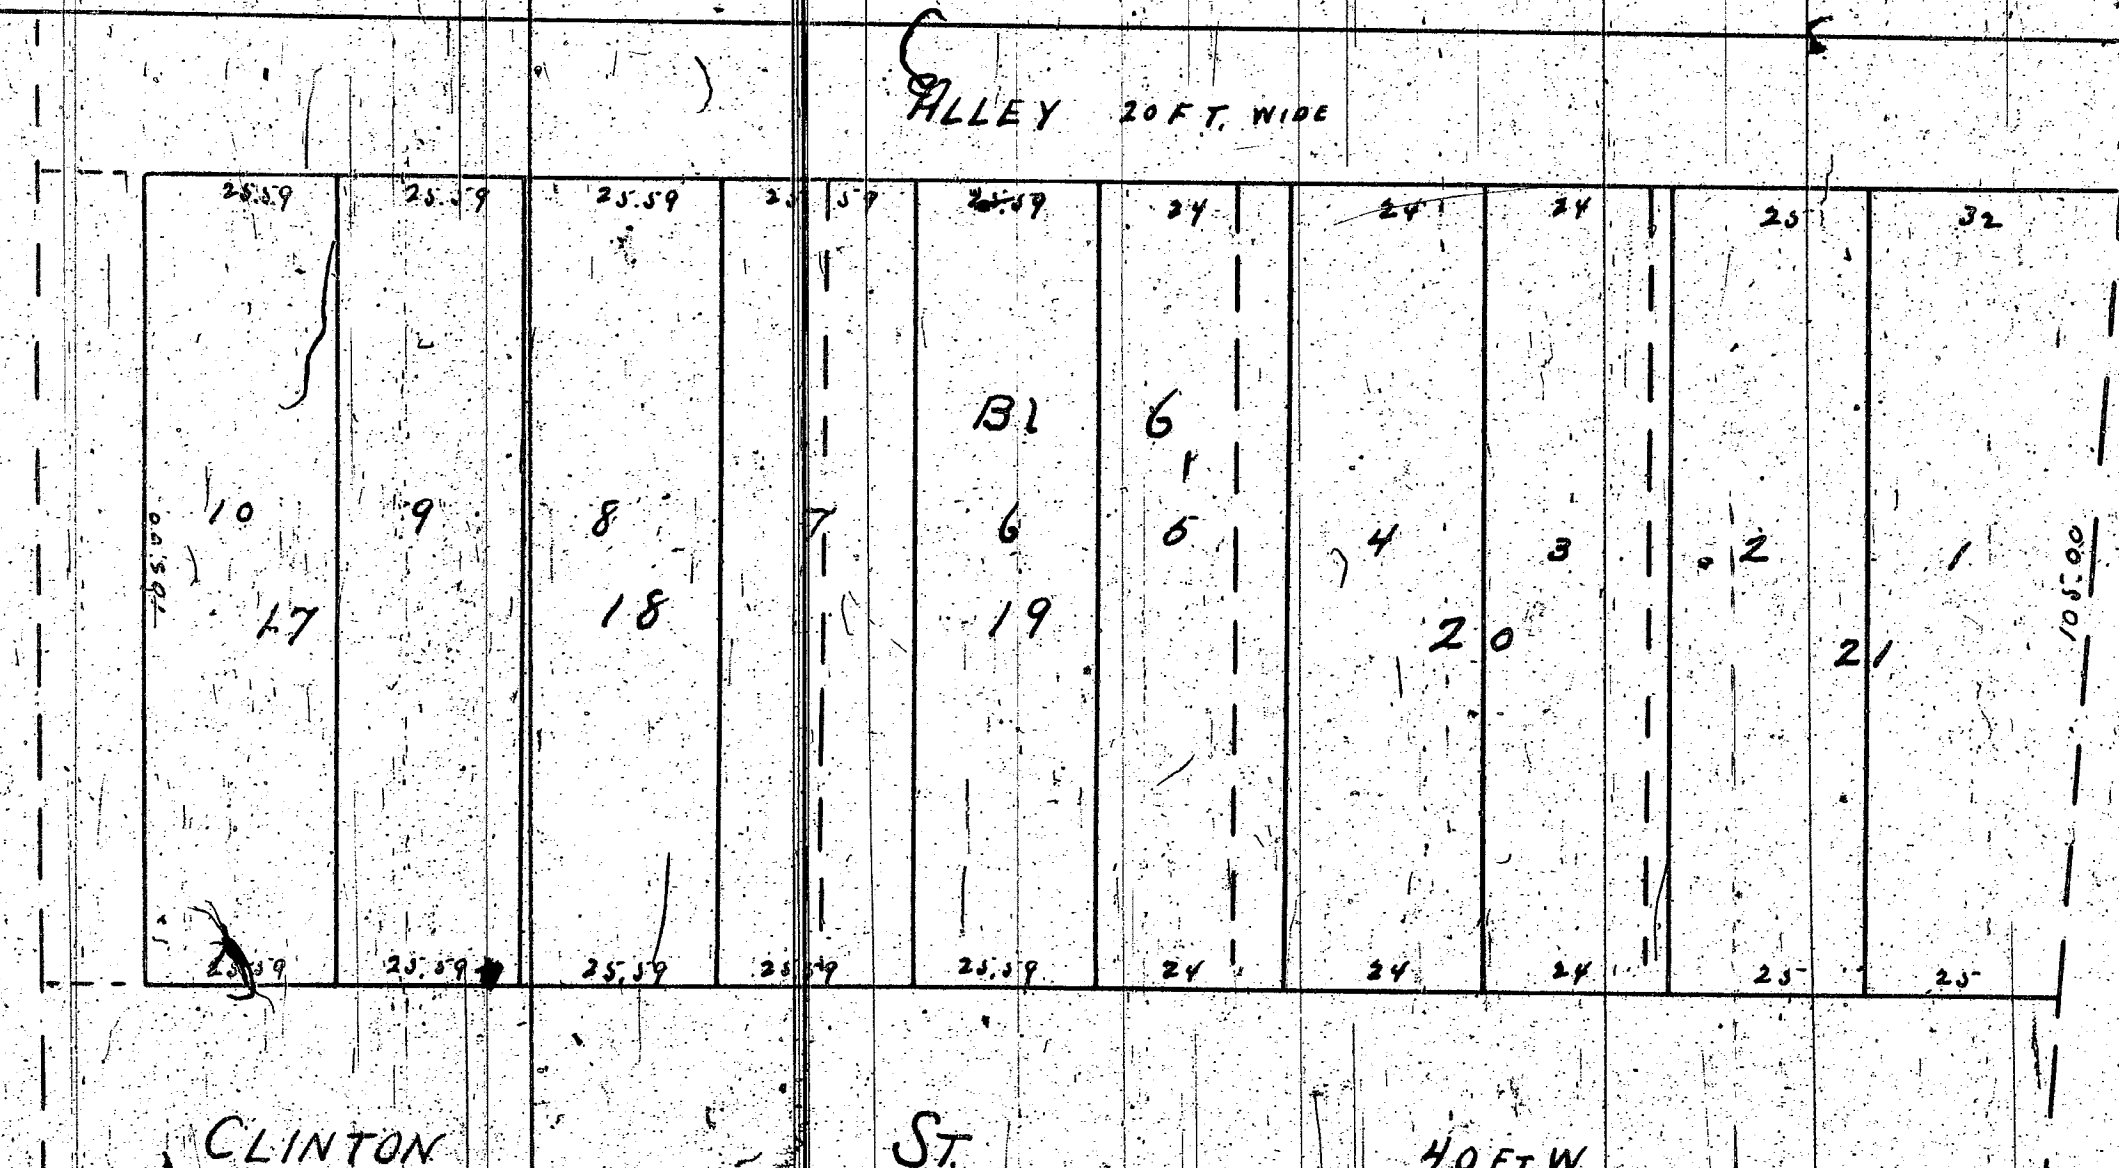

CLINTON ST. 40 FT. W.

I certify the above survey and subdivision to be correct. Detroit December 12th 1859
 Nicholas Teller
 Surveyor

This is to certify that the above plat has been compared with the original plat on record in the office of Register of Deeds of Wayne County, and found to be a true copy of the same.

A. H. Willmarth Surveyor

The within subdivision of the Eastern 2/3 part of lot 17 and all of lot 18, 19, 20 & 21 in Block No 6 Witherell farm in the city of Detroit and State of Michigan is hereby executed by me this 12th day of December A.D. 1859. Witness my hand and seal at Detroit, the day and year above written.

In presence of
 D. V. Bell Jr.
 E. P. Rankin

Hiram McCain

State of Michigan } ss. On this 12th day of December A.D. 1859 before me a Notary Public for said County, personally appeared Hiram McCain known to me to be the person who executed the foregoing instrument together with the within subdivision or plat and acknowledged the same to be his free act and deed.

E. P. Rankin
 Notary Public, Wayne County, Michigan

(24)

Handed with the above plat are correct copies of the plat now on record in the Register of Deeds office, being made under the supervision of the Auditor General of Michigan, the plat is correct and copying same carefully compared copies by the Auditor General and certified.

Filed in 57th day of Dec 1859

Record of Deeds