


PLAT OF
— "NORTH HALF OF QUARTER SECTION" —
— "NO 36" —
— "TEN THOUSAND ACRE TRACT" —
WAYNE CO. MICHIGAN
— "AS LAID OUT BY THE COMMISSIONERS" —
FOR DIVIDING THE ESTATE OF THE LATE
— "GENL JOHN R. WILLIAMS, DEC'D 1857" —

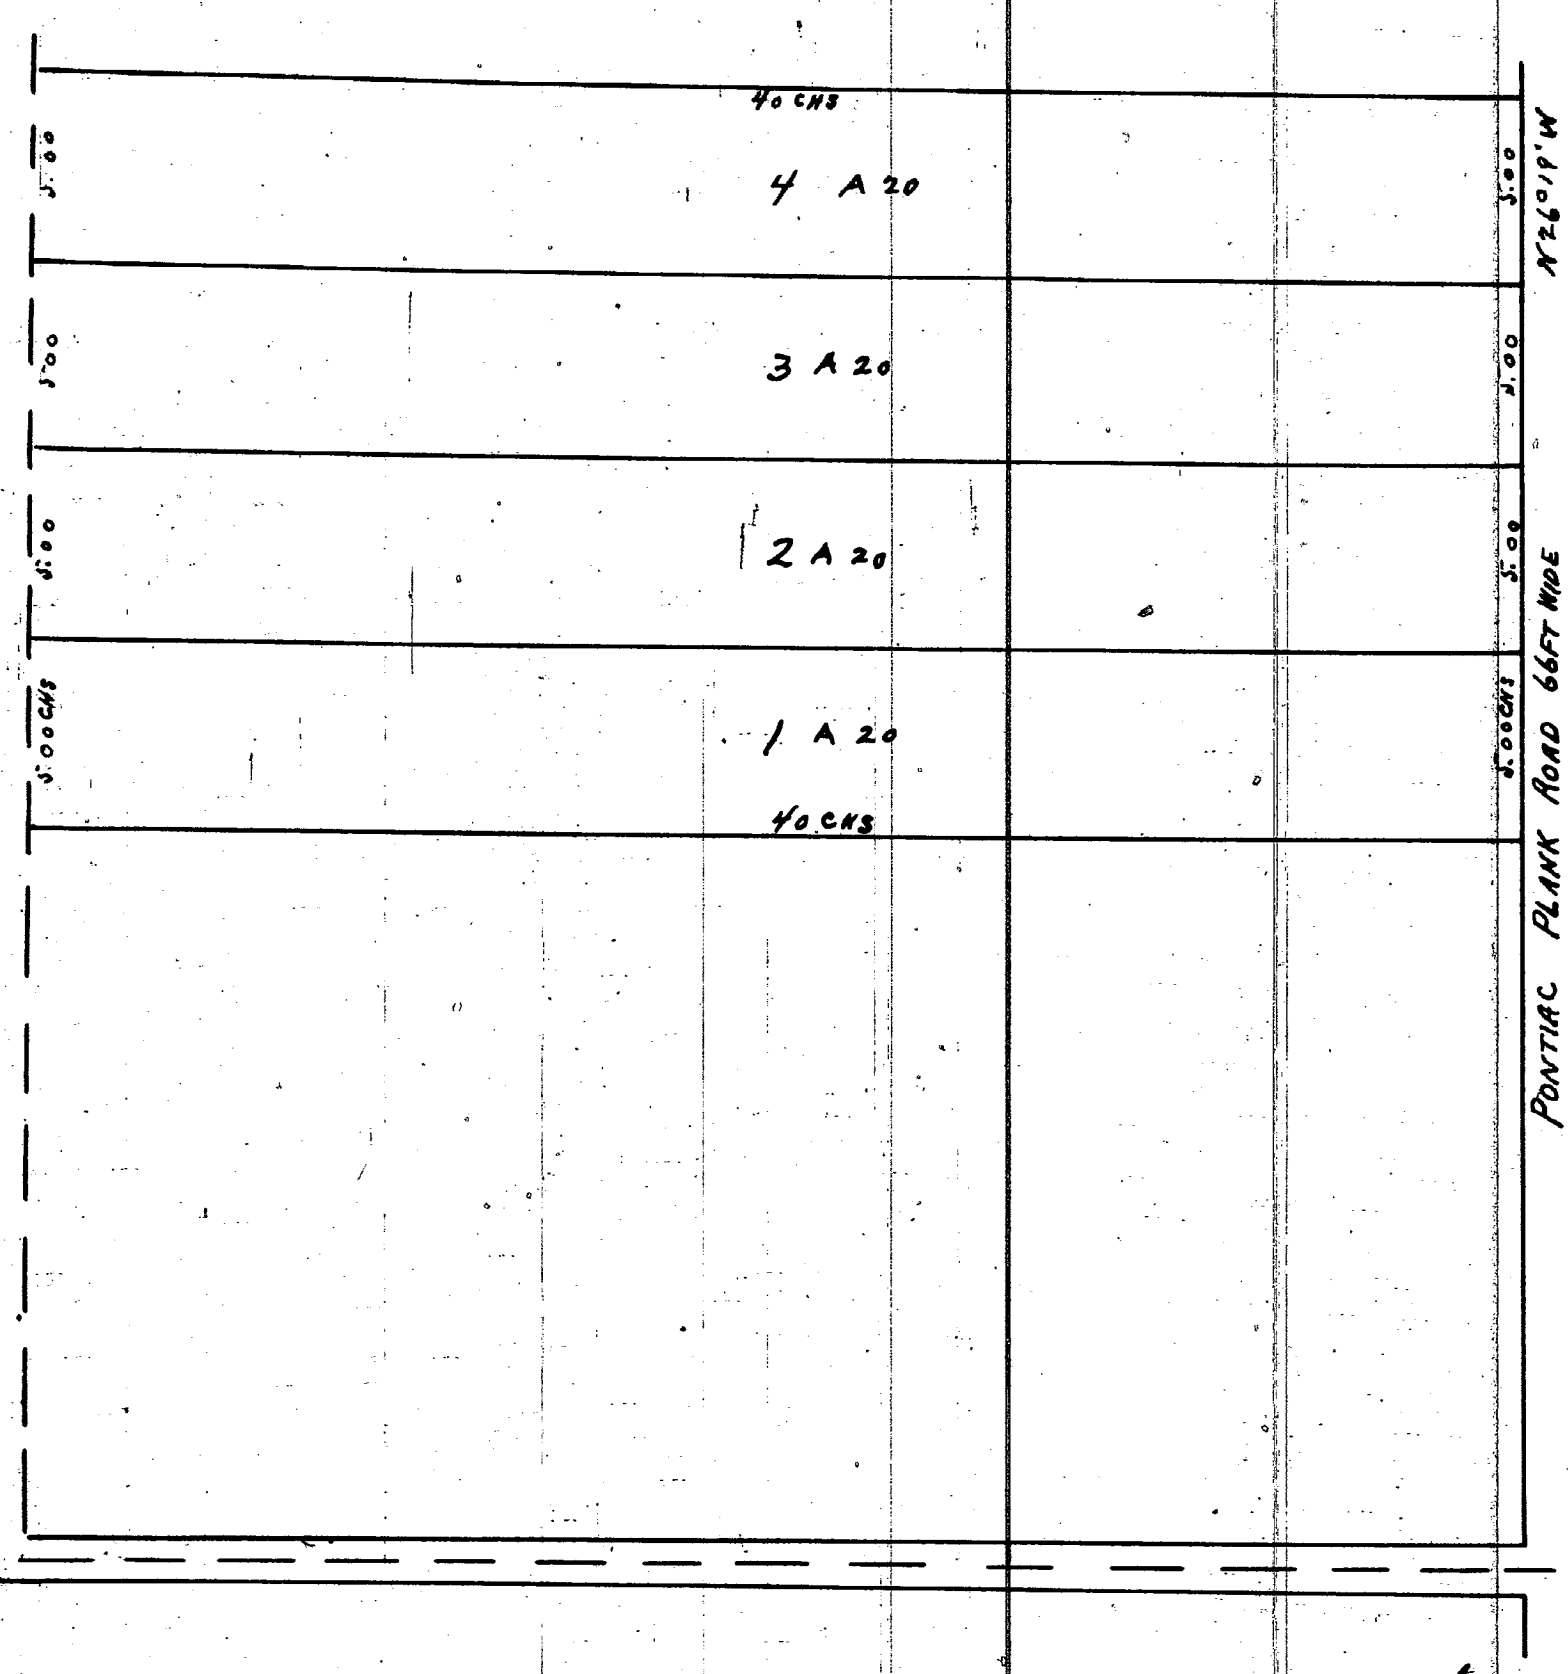

I certify the above to be correct
Detroit July 18th 1857.
John F. Munro - Sur -
Received August 3rd 1859 at 11 1/2 O'clock A.M.
N. J. Roberts
Regt


We certify that this is Schedule A referred to in
our report of partition made to the Circuit Court
of Wayne County bearing even date herewith -
18th August 1857 -
Henry C. Bridge }
Geo B. Russell } Commrs
William B. Mason }

This is to certify that the above plat has been
compared with the original plat of record in the
office of Register of Deeds of Wayne County, and
found to be a true copy of the same.
A. H. Willmarth
Surveyor

I hereby certify that these plats are correct copies of the plats now on
record in the Register of Deeds office, being made under the supervision
of the Auditor General by tracing the plats on record and affixing thereto
carefully compared copies of the certificates
Dated this 6th day of June 1910
Geo. W. Blinnett
Clerk and Encl's Dept.

These plats have no specific dedications.

— "CONNER'S" —
SUBDIVISION ON THE
— "LOGNON FARM" —

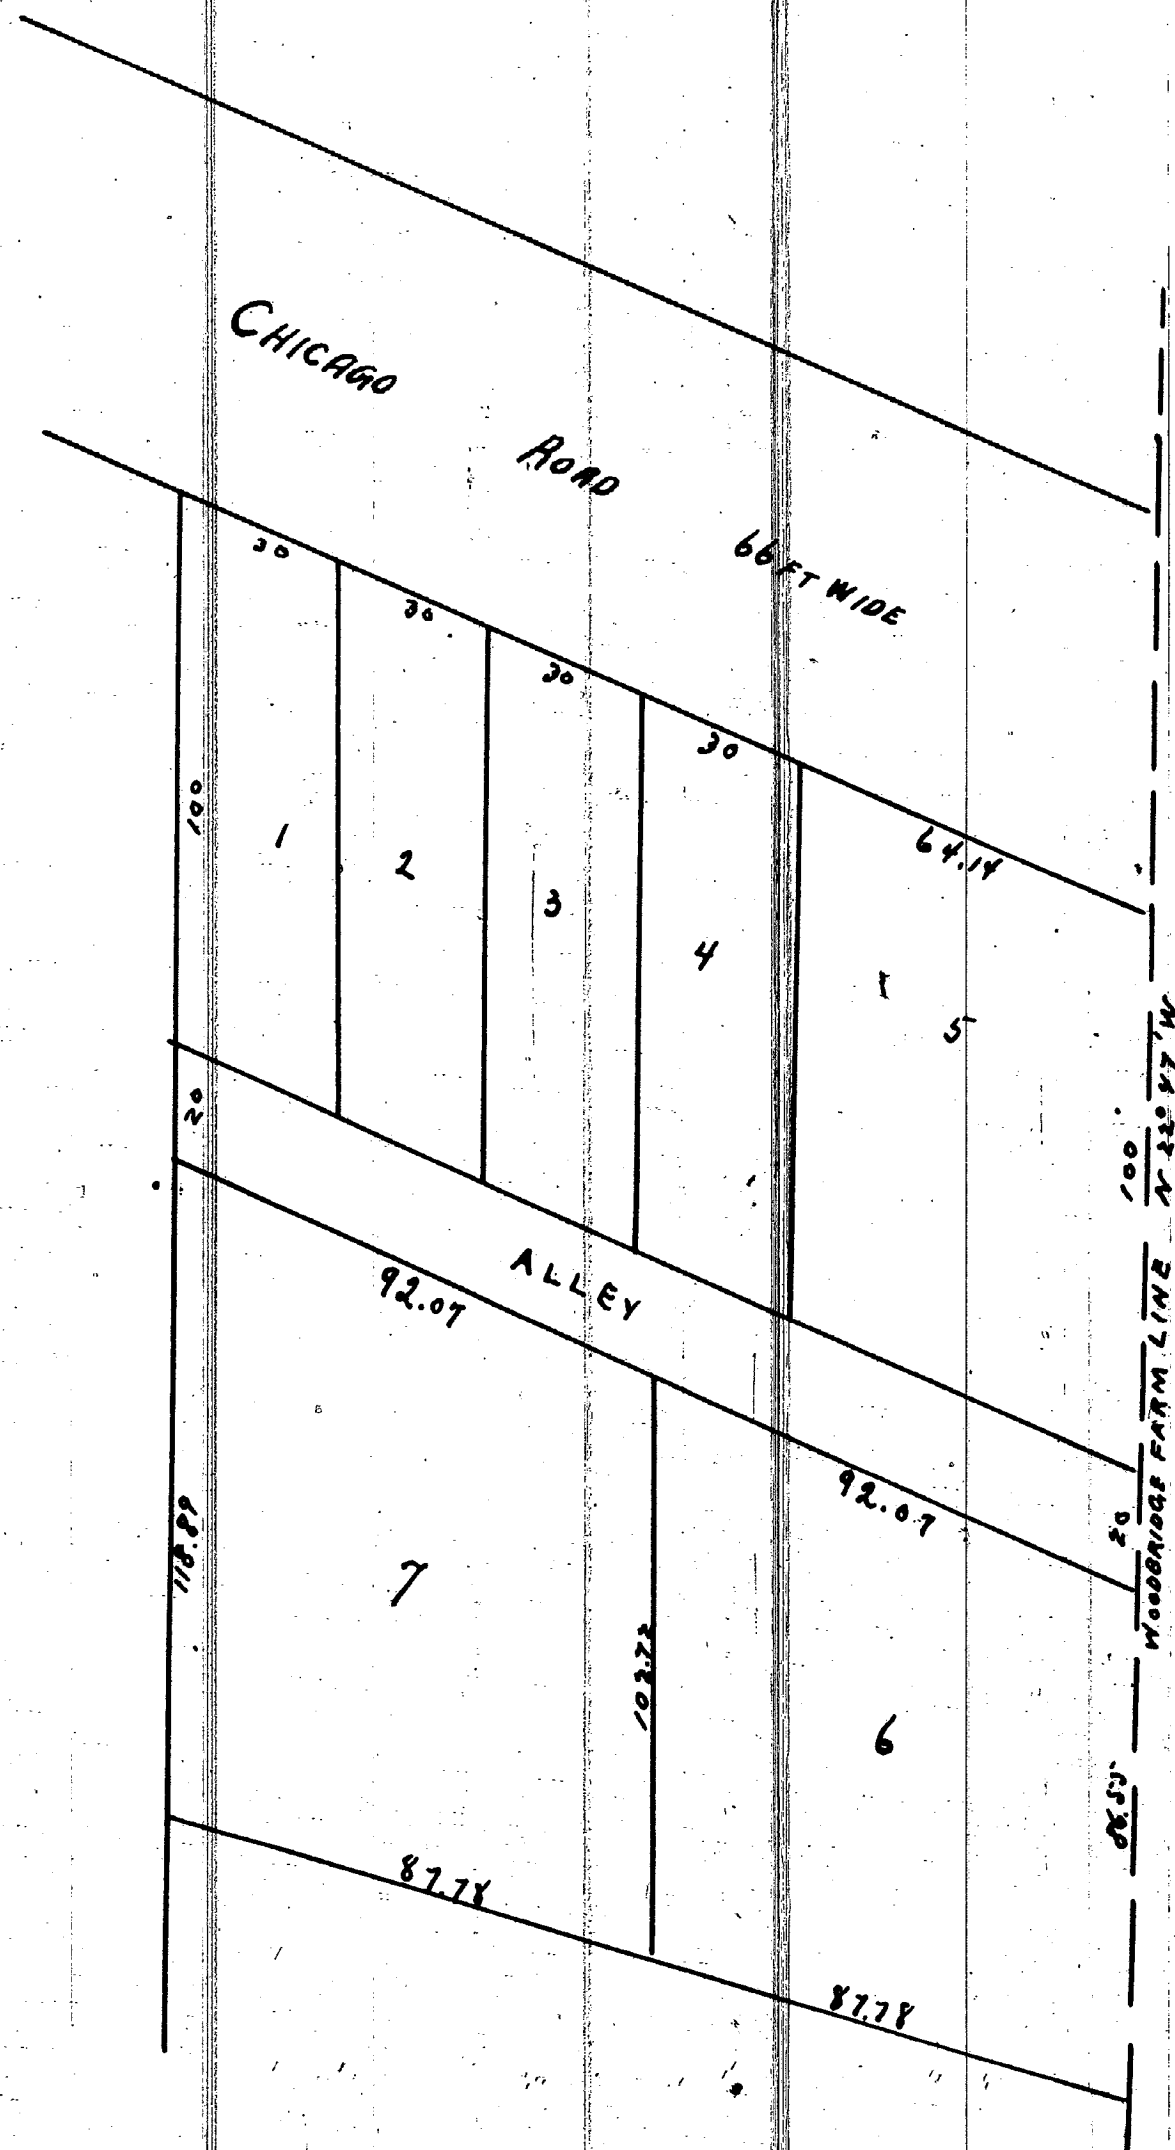

The annex is the plat of the subdivision of
that part of the Lognon farm which was conveyed to
me William Conner by deed of Warren Reed and wife
& Helen Klumpf and wife recorded in the office
of Register of Deeds of Wayne County in Liber fifty
eight of deeds on pages 42, 43 & 44 - as adopted
by me this day. Witness my hand and seal this
1st day of July 1859 -
William M. Conner (D)

State of Michigan } ss On this twenty first day of
County of Wayne } July 1859 before me a Notary Public
in and for said County personally came the above
named William Conner known to me to be the person
who executed the foregoing instrument and acknowledged
the same to be his free act and deed
Samuel S. Newberry
Notary Public
Wayne County
Mich

This is to certify that the above plat has been
compared with the original plat of record in the
office of Register of Deeds of Wayne County, and
found to be a true copy of the same.
A. H. Willmarth
Surveyor