

PLAT OF
SUBDIVISION OF
"LOTS 8, 9 & 10 BLOCK 3"
"BRUSH FARM"
CITY OF DETROIT NOV 1859




This is to certify that the above plat has been compared with the original plat of record in the office of Register of Deeds of Wayne County, and found to be a true copy of the same.
A. H. Willmarth
Surveyor

Received January 17 1860 at 2 3/4 O'clock P.M.
H. S. Roberts
Register
I certify that the foregoing is a correct plat of subdivision of lots 8, 9, 10 Block 3 Brush Farm City of Detroit from actual survey & calculation. Detroit Jan'y 16. 1860 Thomas Campan City Sur

Michigan } ss
Wayne County } On this 16th day of January A.D. 1860 personally came before me a Notary Public for said County Edmund A. Brush who for himself & as attorney in fact for Alfred Brush acknowledged the foregoing plat of subdivision of lots 8, 9, 10 Block 3 Brush Farm to be the free act & deed of himself & of said Alfred Brush.
Robt E. Roberts
Notary Public
Wayne County
Michigan

SUBDIVISION OF LOTS 1, 2 & 3 BLOCK 5
"BRUSH FARM"
AND PART OF LOT 102
"LAMBERT BEAUBIEN FARM"
CITY OF DETROIT 1859

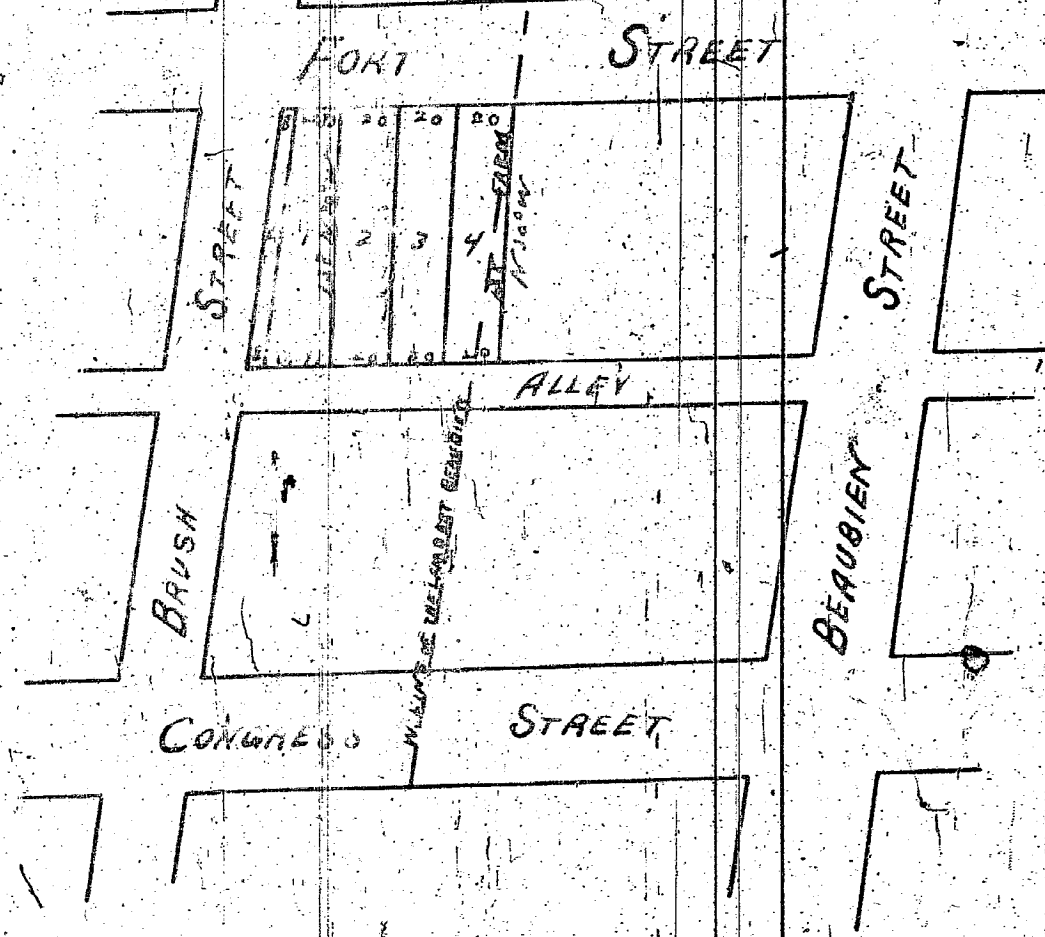


This is to certify that the above plat has been compared with the original plat of record in the office of Register of Deeds of Wayne County, and found to be a true copy of the same.
A. H. Willmarth
Surveyor

Received January 28 1860 at 11 O'clock A.M.
H. S. Roberts
Register
I certify that the foregoing is a correct plat of subdivision of lots 1, 2, 3 Block 5 Brush Farm City of Detroit from actual survey & calculation. Detroit Jan'y 16. 1860 - including also part of lot 102 Lambert Beaubien Farm
Thomas Campan City Sur

Michigan } ss
Wayne County } On this 16th day of January A.D. 1860 personally came before me a Notary Public for said County Edmund A. Brush who for himself & as attorney in fact for Alfred Brush acknowledged the foregoing plat of subdivision of lots 1, 2, 3 Block 5 Brush Farm & part of lot 102 Lambert Beaubien Farm to be the free act & deed of himself & of said Alfred Brush.
Robt E. Roberts
Notary Public
Wayne County
Michigan

SUBDIVISION
"LOTS 2, 3 & 4 BLOCK NINE"
"BRUSH FARM"

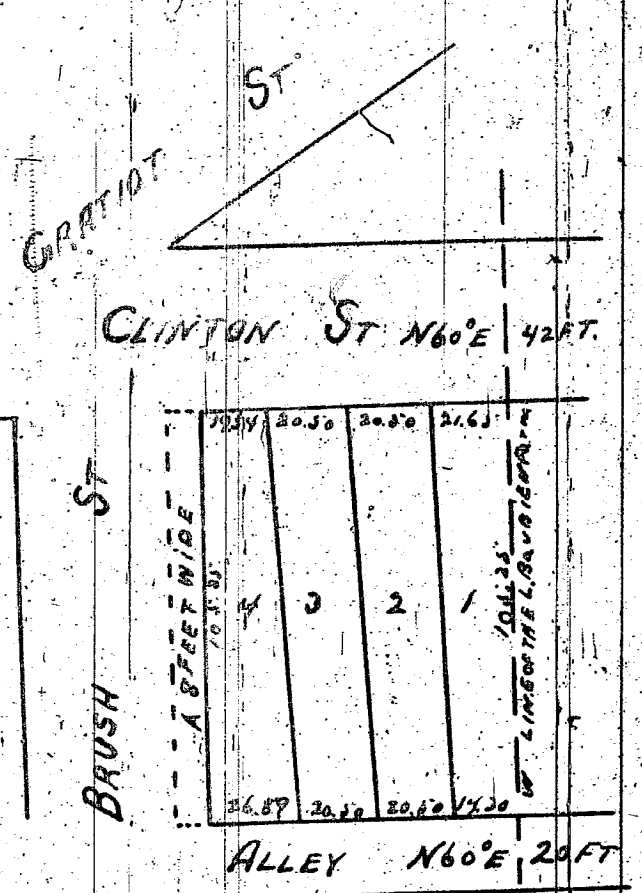

This is to certify that the above plat has been compared with the original plat of record in the office of Register of Deeds of Wayne County, and found to be a true copy of the same.
A. H. Willmarth
Surveyor

Received for Record March 29 1861 at 11 O'clock A.M.
Nemph M. Whitehouse
Register
I certify the above plat to be correct from actual survey and calculation. Detroit March 19th 1861 Thomas Campan City Sur

Michigan } ss
Wayne County } On this 28th day of March A.D. 1861 personally came before me a Notary Public for said County Edmund A. Brush who for himself and as attorney in fact for Alfred Brush acknowledged the foregoing plat of subdivision of lots 2, 3 & 4 Block 9 Brush Farm to be the free act and deed of himself and of said Alfred Brush.
Robt E. Roberts
Notary Public
Wayne County Mich

I hereby certify that these plats are correct copies of the plats now on record in the register of Deeds office being made under the supervision of the Auditor General by tracing the plats on record and affixing thereto carefully compared copies of the subdivisions and certificates.
Dated this 7th day of June 1910
Geo W Bennett
Clerk Aud. Genl's Dept

NOTE
A. Referring to strip of ground
left first wide
demanded for the purpose of
widening Brush Street