

ALBERT CRANE'S PLAT

OF THAT PART OF


PRIVATE CLAIM 644

AND THE EASTERN 5391 FT. OF P.C. 723

LYING SOUTH OF JEFFERSON AVE

IN HAMTRAMCK MICHIGAN

CITY COUNCIL
DEC 19, 1961
94-62

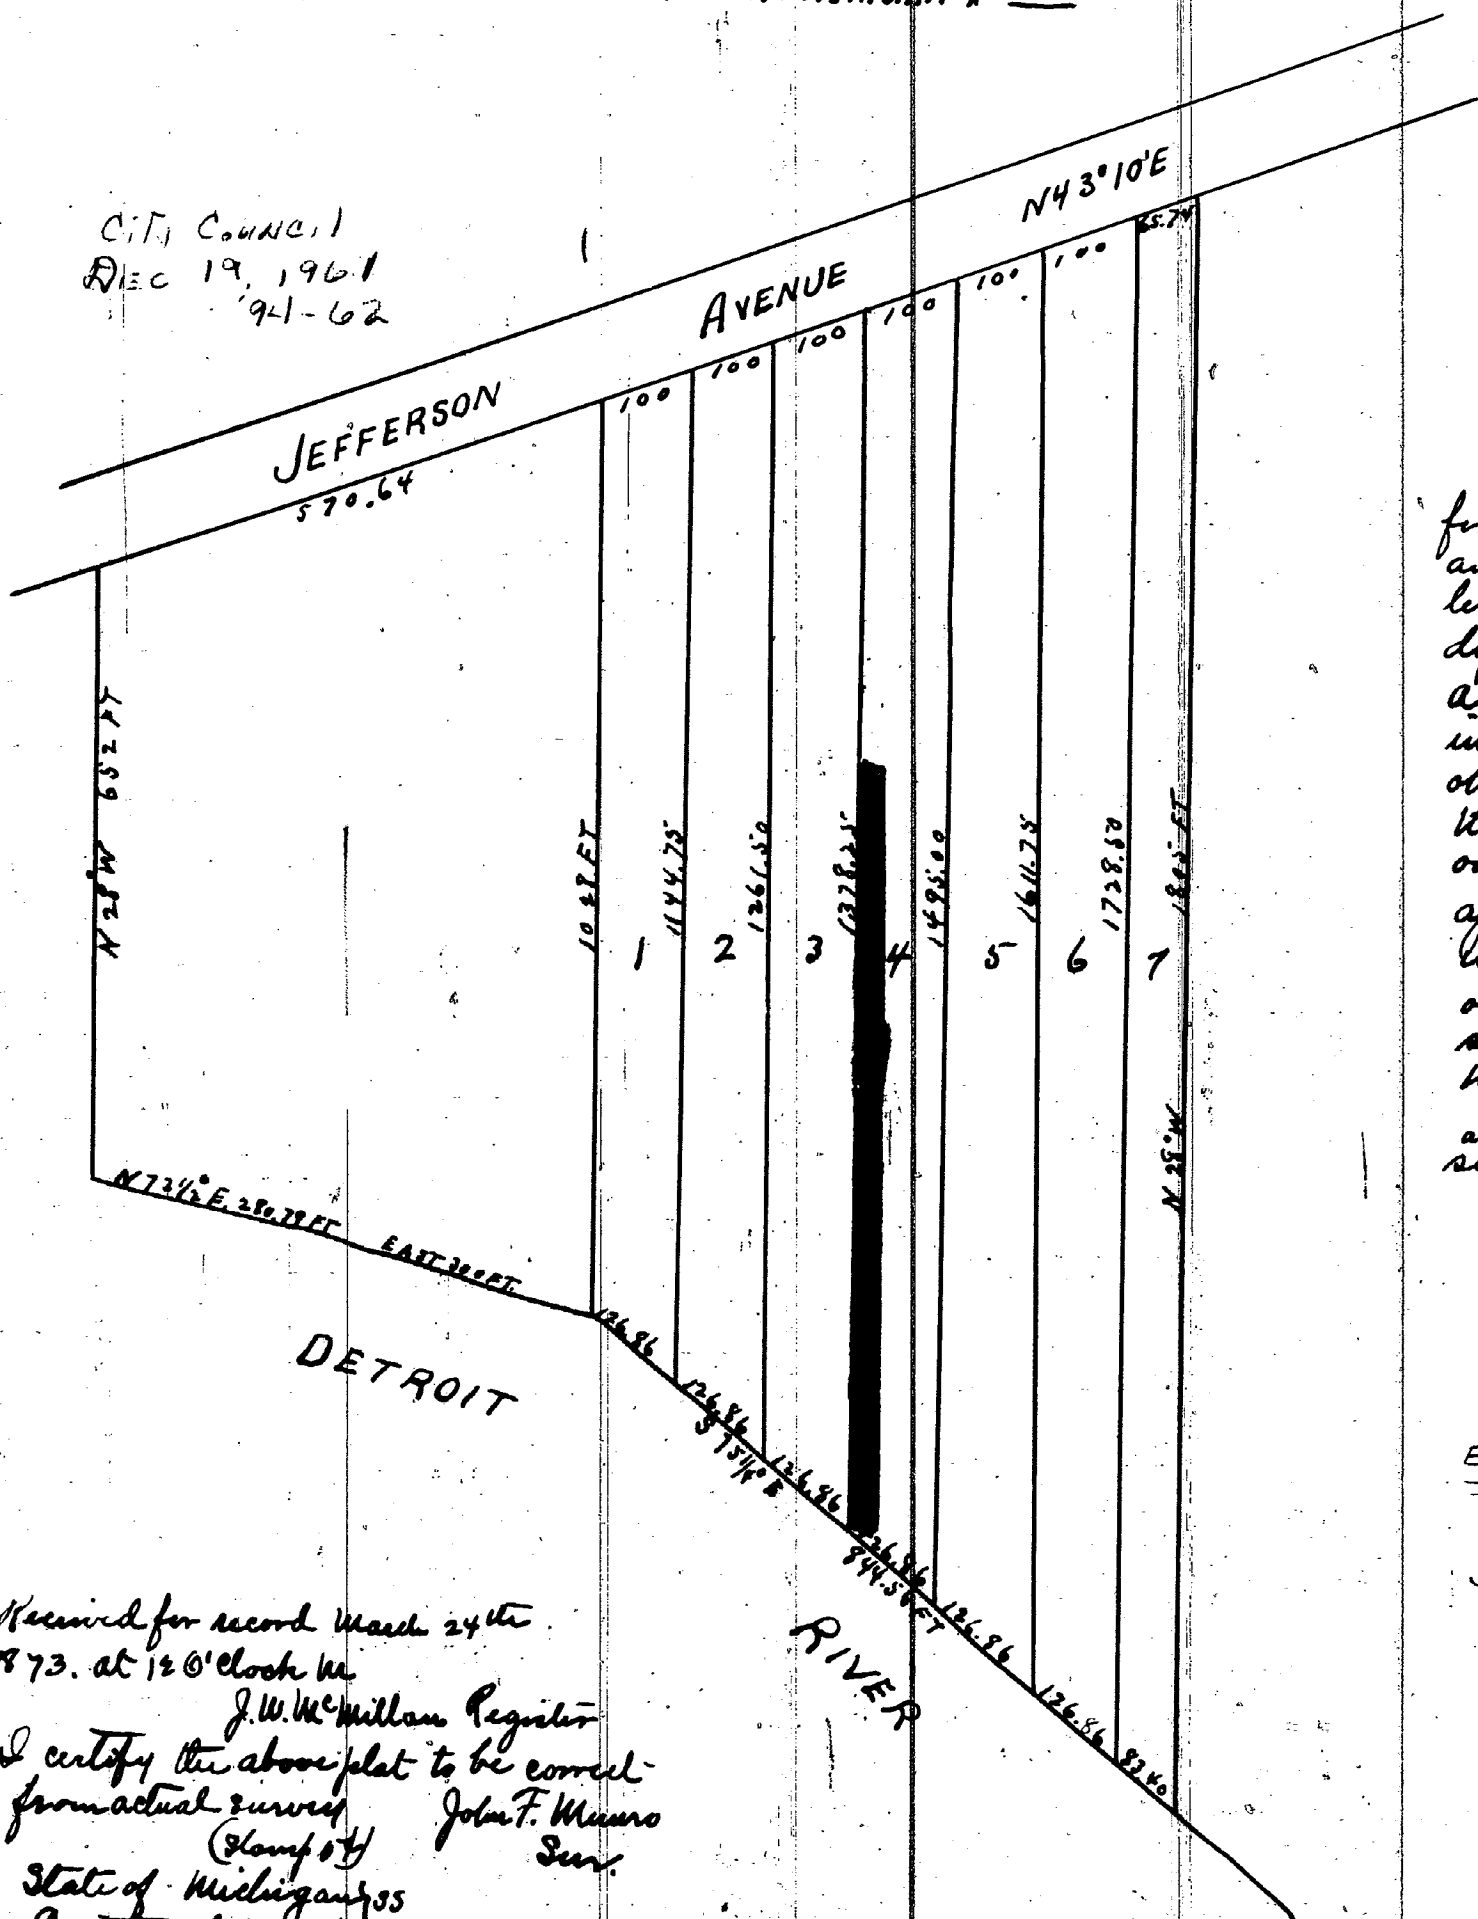

Received for record March 24th
1873. at 12 O'clock W.

J.W. McWilliam Register
I certify the above plat to be correct
from actual survey John F. Mearns
Surveyor

State of Michigan
County of Wayne
On this seventeenth day
of December 1868 before me a Notary Public in
and for said County personally appeared John
F. Mearns Surveyor who is known to me to
be the same person who certified the above
plat and acknowledged the same to be his
free act and deed.

Arthur Treadway Notary Public
Wayne County Michigan

This is to certify that the above plat has been
compared with the original plat of record in the
office of Register of Deeds of Wayne County and
found to be a true copy of the same.

A. H. Willmarth
Surveyor

I hereby certify that these plats are correct copies
of the plat now on record in the Register of Deeds
office, being made under the supervision of the
Auditor General by tracing the plat on record
and affixing thereto carefully compared copies
of the dedication and certificate

Dated this 20th day of July 1910

Geo. W. Bennett

Clark and Gail's Regt.

Know all men by these presents that we Albert Crane and Anna Crane his
wife of Chicago Illinois do hereby dedicate to the public the perpetual use of
the streets or roads laid out on the plat hereto reserving to ourselves our
heirs and assigns the reversion thereof whenever the same may be
discontinued by law

In witness whereof we have hereunto set our hands and seals this
16th day of December 1868

Albert Crane (S)
Anna Crane (S)

In presence of
Frank P. Whipple
S.W. King

State of Illinois
Cook County
City of Chicago

Be it remembered that on this 16th day of December A.D. 1868
before the subscriber Simon W. King a Commissioner in and
for said State appointed by the Governor of the State of Michigan to take the acknowledgment
and proof of the execution of deeds or other conveyances to lands and of any contract-
letter of attorney or other writing under seal or not administrator or other and take and certify
depositions to be used and recorded in the said State of Michigan personally appeared
Albert Crane and Anna Crane his wife described in and who executed the annexed
instrument of writing between themselves as one of the parties thereto and the Public the
other party thereto and the said Albert Crane and wife acknowledged that they executed
the said instrument freely for the purposes therein stated and the said Anna Crane
on being made acquainted with the contents thereof by me and on a private examination
apart from her husband acknowledged that she executed the said instrument of
writing freely and without any fear or compulsion of her said husband or and
other person and I further certify that I know that the persons who made the
said acknowledgment are the identical persons described in and who executed
the said instrument of writing

In witness whereof I have hereunto set my hand and affixed my official
seal this day and year first above written

Seal

Simon W. King
Commissioner of Deeds for Michigan
residing in Chicago. Ill.

Est. drive

Common Council
July 17, 1961
640-61

11348

11349

SUBDIVISION OF

BLOCK NO 2
MCDUGALL FARM

LARNED ST

MCDUGALL AVE

76	88	88
1	2	3
76	88	88

JEFFERSON AVE

This is to certify that the above plat has been
compared with the original plat of record in the
office of Register of Deeds of Wayne County and
found to be a true copy of the same.

A. H. Willmarth
Surveyor

Received for record June 7th 1873 at 10 1/2 O'clock A.M.

J.W. McWilliam Register
I hereby certify the above plat to be correct
Eugene Robinson City Surveyor
approved May 29th 1873

J.H. Ford
Emory Wendell
Theo J. Campion
Commissioners
on behalf of the City

Know all men by these presents that we Charles L. Piquette Elise A. Mitchell and Emily A. Piquette
of the City of Detroit County of Wayne Michigan have caused the above plat to be made for the
purpose of having the same recorded according to law In witness whereof we have hereunto
set our hands and seals this 6th day of June A.D. 1873

Leon L. Barlow
Wm B. Moran

State of Michigan
County of Wayne

On this 6th day of June A.D. 1873 before me the subscriber a Notary
Public for said County personally appeared Charles L. Piquette Elise A. Mitchell and Emily
A. Piquette known to me to be the persons who executed the within instrument and acknowledged
the same to be their free act and deed

Leon L. Barlow
Notary Public
Wayne County Mich