


PLAT
— OF SUBDIVISION —
— OF THE NORTH PART OF OUT LOT 182 —
— AND THE SOUTH PART OF OUT LOT 183 —
OF THE SUBDIVISION OF
— THE RIVARD FARM —
— IN THE CITY OF DETROIT, —

Detroit June 1st 1857

Thomas Campan
City Sur.

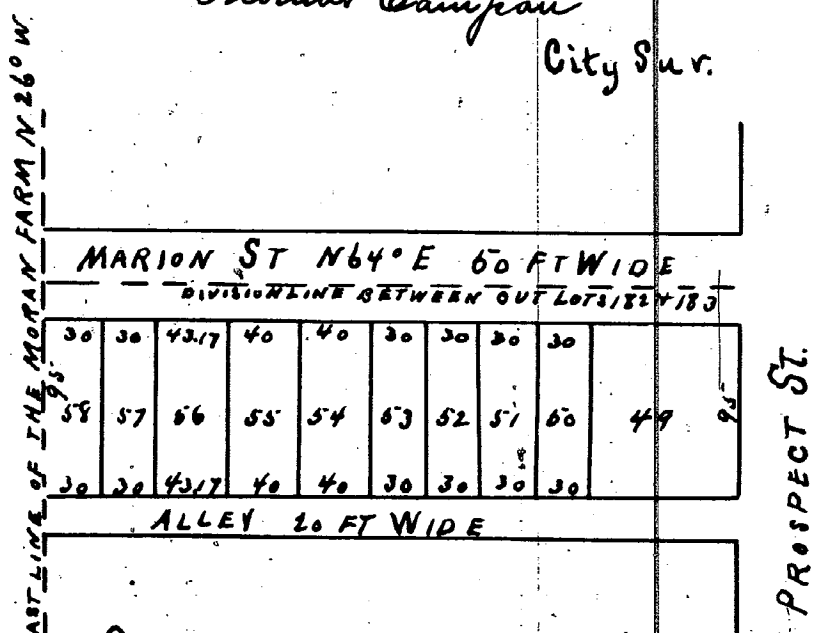

Approved Sept. 1. 57
G. A. Brush
N. P. Baldwin
Commissioners.

We certify that this is a correct copy of the plat as recorded in our office of position to the Wayne County Clerk's Office having now said herewith
18th August 1857

Henry P. Bridge
Geo. R. Ruckel
William R. Wilson

This is to certify that the above plat has been compared with the original plat of record in the office of Register of Deeds of Wayne County and found to be a true copy of the same.

A. H. Willmarth

Surveyor

Received for Record the 17th September 1857 at 4 o'clock P.M.

H. S. Roberts
Register of Deeds.

Whereas I, Janvier Ganguier and the owner of the Lots described in the within plat now therefore know all men by this instrument that I have made (with the intention of recording the same) the within plat or subdivision of said property and I have numbered the Lots from 49 to 58 inclusive
Witness My hand and seal this 17th September 1857

In presence of
H. S. Roberts
James A. Bascom

Javier Ganguier

(28)

State of Michigan } ss.
County of Wayne

On this 17th September 1857 before me a Notary Public for said County personally appeared Janvier Ganguier known to me to be the same person who executed the foregoing instrument & acknowledged the same to be his free act and deed


Horace S. Roberts
Notary Public
Wayne Co.
Mich.

(29)

This is to certify that the above plat has been compared with the original plat of record in the office of Register of Deeds of Wayne County and found to be a true copy of the same.
A. H. Willmarth
Surveyor.

I hereby certify that these plats are correct copies of the plats now on record in the Register of Deeds office, being made under the supervision of the Auditor General by tracing the plats on record and affixing thereto carefully compared copies of the certificates.

Dated this 9th day June 1910
Geo. W. Bennett
Clerk Aud. Genl's Dept.

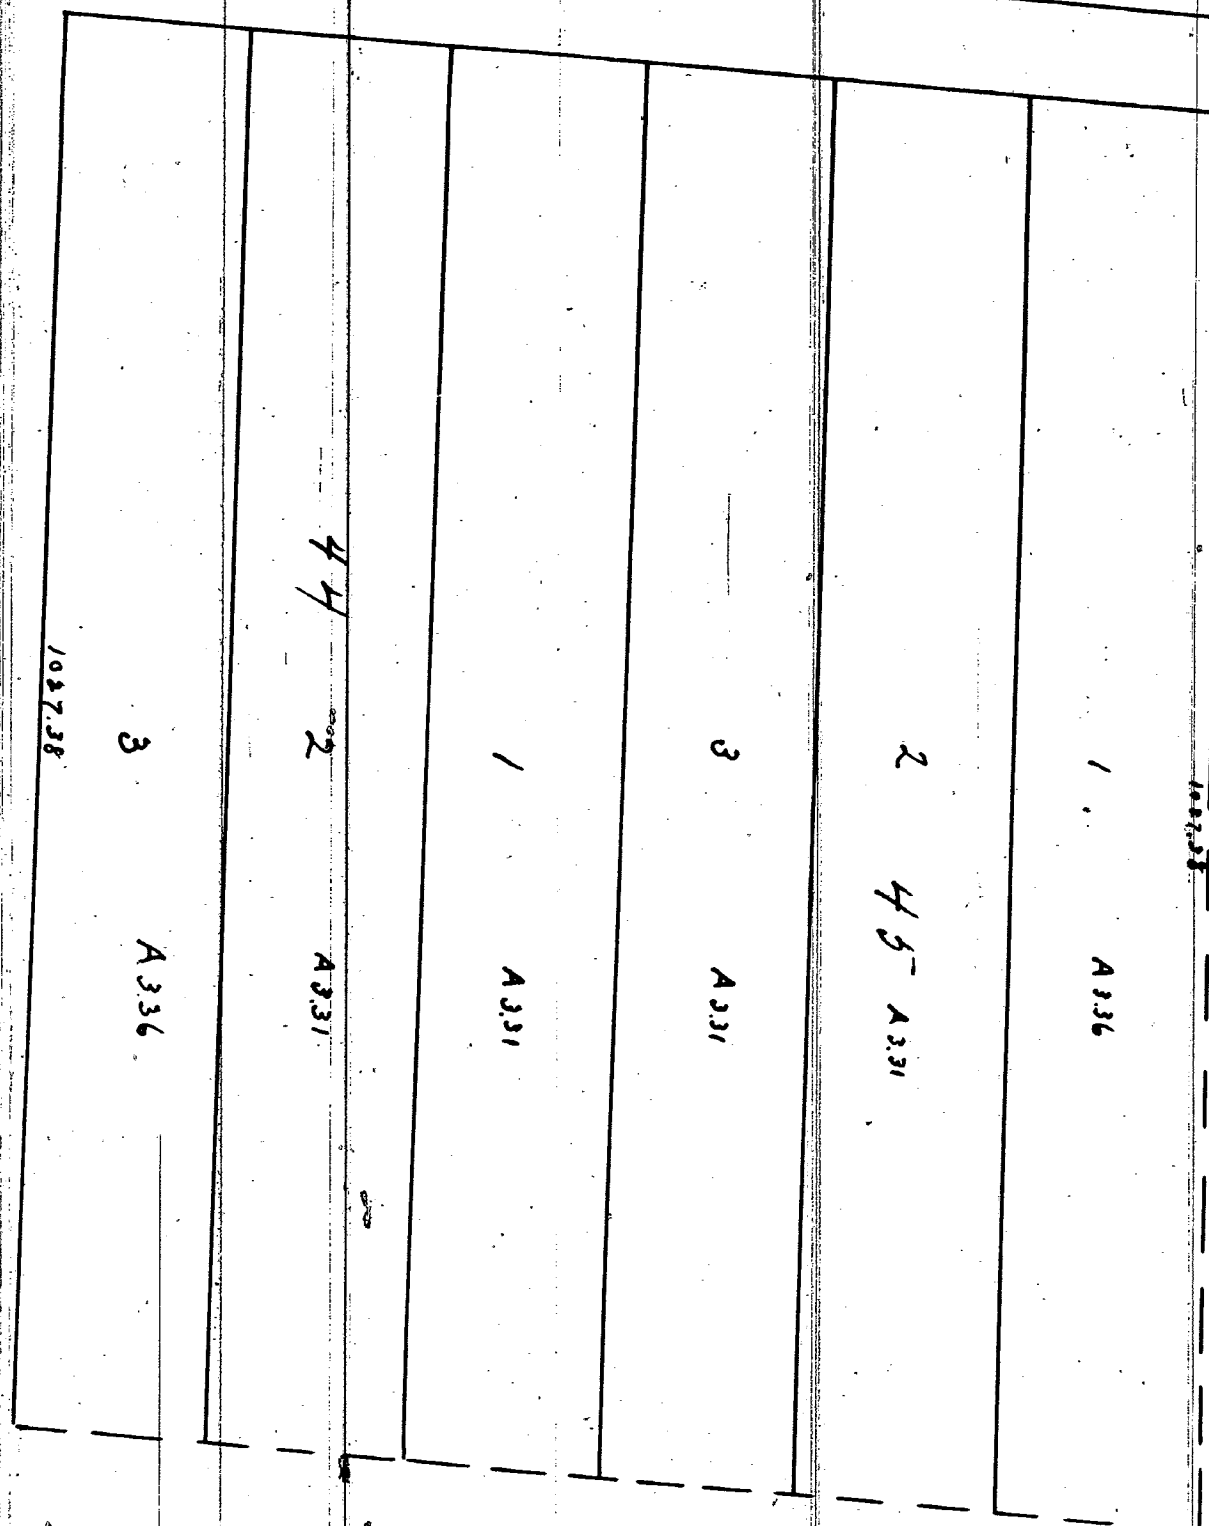

I certify the above to be correct
Detroit July 18th 1857

John F. Munro, Sur.

Received August 3rd 1859 - at 11^{1/2} o'clock A.M.

H. S. Roberts
Regis.

PLAT OF
— PARK LOTS 44 AND 45 —
CITY OF DETROIT
— AS LAID OUT BY THE COMMISSIONERS FOR —
DIVIDING THE ESTATE OF THE LATE GENL.
— JOHN R. WILLIAMS DEC 1837 —

