
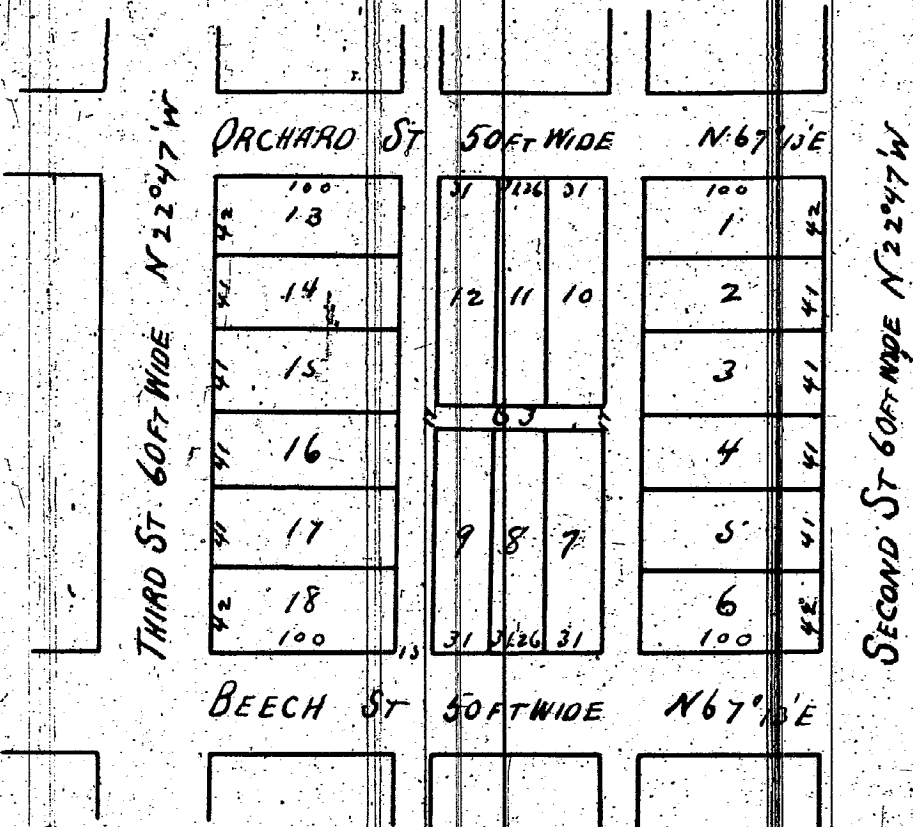


Received for Record Sept. 23^d 1859 at 9 o'clock AM.

H. S. Roberts Register

SUBDIVISION
OF BLOCKS NOS 55 AND 63,
"CASS FARM,"

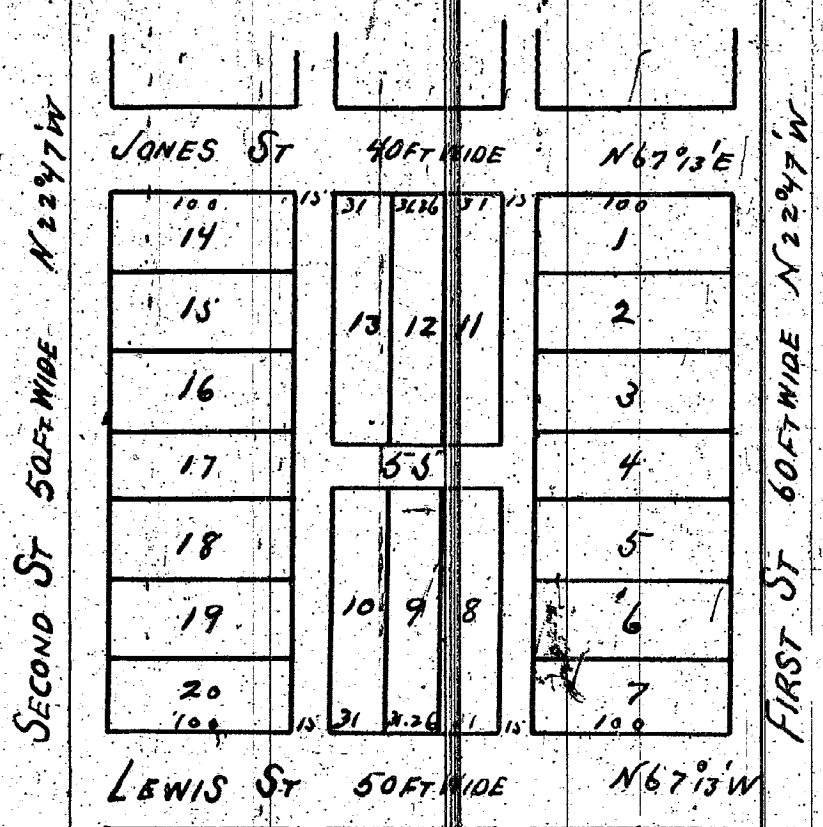

The within plat of Subdivision of Blocks numbered fifty five (55) and sixty three (63) on the Cass Farm in the City of Detroit is hereby executed by me, this twenty third day of September A.D. 1859

Witness my hand and seal at Detroit the day and year above written
In presence of
H. S. Roberts
E. P. Rankin

Lewis Cass
by H. Ledyard
Atty in fact

State of Michigan } ss. On this 23^d day of September 1859 before me a
County of Wayne } Notary Public for said County personally appeared Henry Ledyard Attorney
in fact of Lewis Cass known to me to be the person who executed the
forgoing instrument and acknowledged the same to be the free act
and deed of the said Lewis Cass by him his Attorney

This is to certify that the above plat has been compared with the original plat of record in the office of Register of Deeds of Wayne County, and found to be a true copy of the

A. H. Willmarth
Surveyor

H. S. Roberts
Notary Public
Wayne County Michigan

I Lewis Cass of the City of Detroit in the State of Michigan by Henry Ledyard my Attorney in fact do hereby execute the within plat of Subdivision of part of the Cass Farm North of the Grand River Road in the City of Detroit aforesaid to be known as Blocks numbered twenty nine (29) Eighty (80) Eighty one (81) and eighty two (82) on said Cass Farm and I do hereby dedicate to the use of the public the land designated on the accompanying plat as First Street Second Street Ledyard Street and Canfield Street - granting to and for the use of the public on Third Street for highway purposes a parcel thirty feet in width and granting further on the same Street for side walks shrubbery and ornamental purposes a parcel on the Eastern side of said Street twenty feet in width and further granting to and for the use of the public on Second Ledyard and Canfield Streets for highway purposes a parcel forty feet in width on each of said Streets and granting further on each of the same Streets for side walks shrubbery and ornamental purposes a parcel on each side of the forty feet aforesaid thirty feet in width according to the plat accompanying this dedication to which reference is expressly made as a part hereof, and I do hereby fully reserve to myself the right of ownership in and control over the twenty feet parcel on Third Street and the thirty feet parcels on Second Ledyard and Canfield Streets above named subject only to their use for the purpose aforesaid, and the dedication of the parcels occupied by Third, Second, Ledyard and Canfield Streets is made subject to the condition that said parcels of Twenty feet on Third Street and Thirty feet on Second Ledyard and Canfield Streets shall be used and occupied as aforesaid.

Witness my hand and seal this twenty day of July A.D. 1860 at Detroit

In presence of
A. H. Adams
Mrs. Foxen

Lewis Cass by
H. Ledyard
Atty in fact

State of Michigan } ss. On this twelfth day of July A.D. 1860 before me a Notary Public
County of Wayne } of said County personally appeared the above named Henry Ledyard Attorney for Lewis Cass known to me to be the person who executed the above conveyance who acknowledged the same to be the free act and deed of said Lewis Cass, by him his legally authorized attorney.

A. H. Adams
Notary Public
Wayne County Michigan

This is to certify that the above plat has been compared with the original plat of record in the office of Register of Deeds of Wayne County, and found to be a true copy of the same.

A. H. Willmarth
Surveyor

For plat accompanying this dedication see Part II